


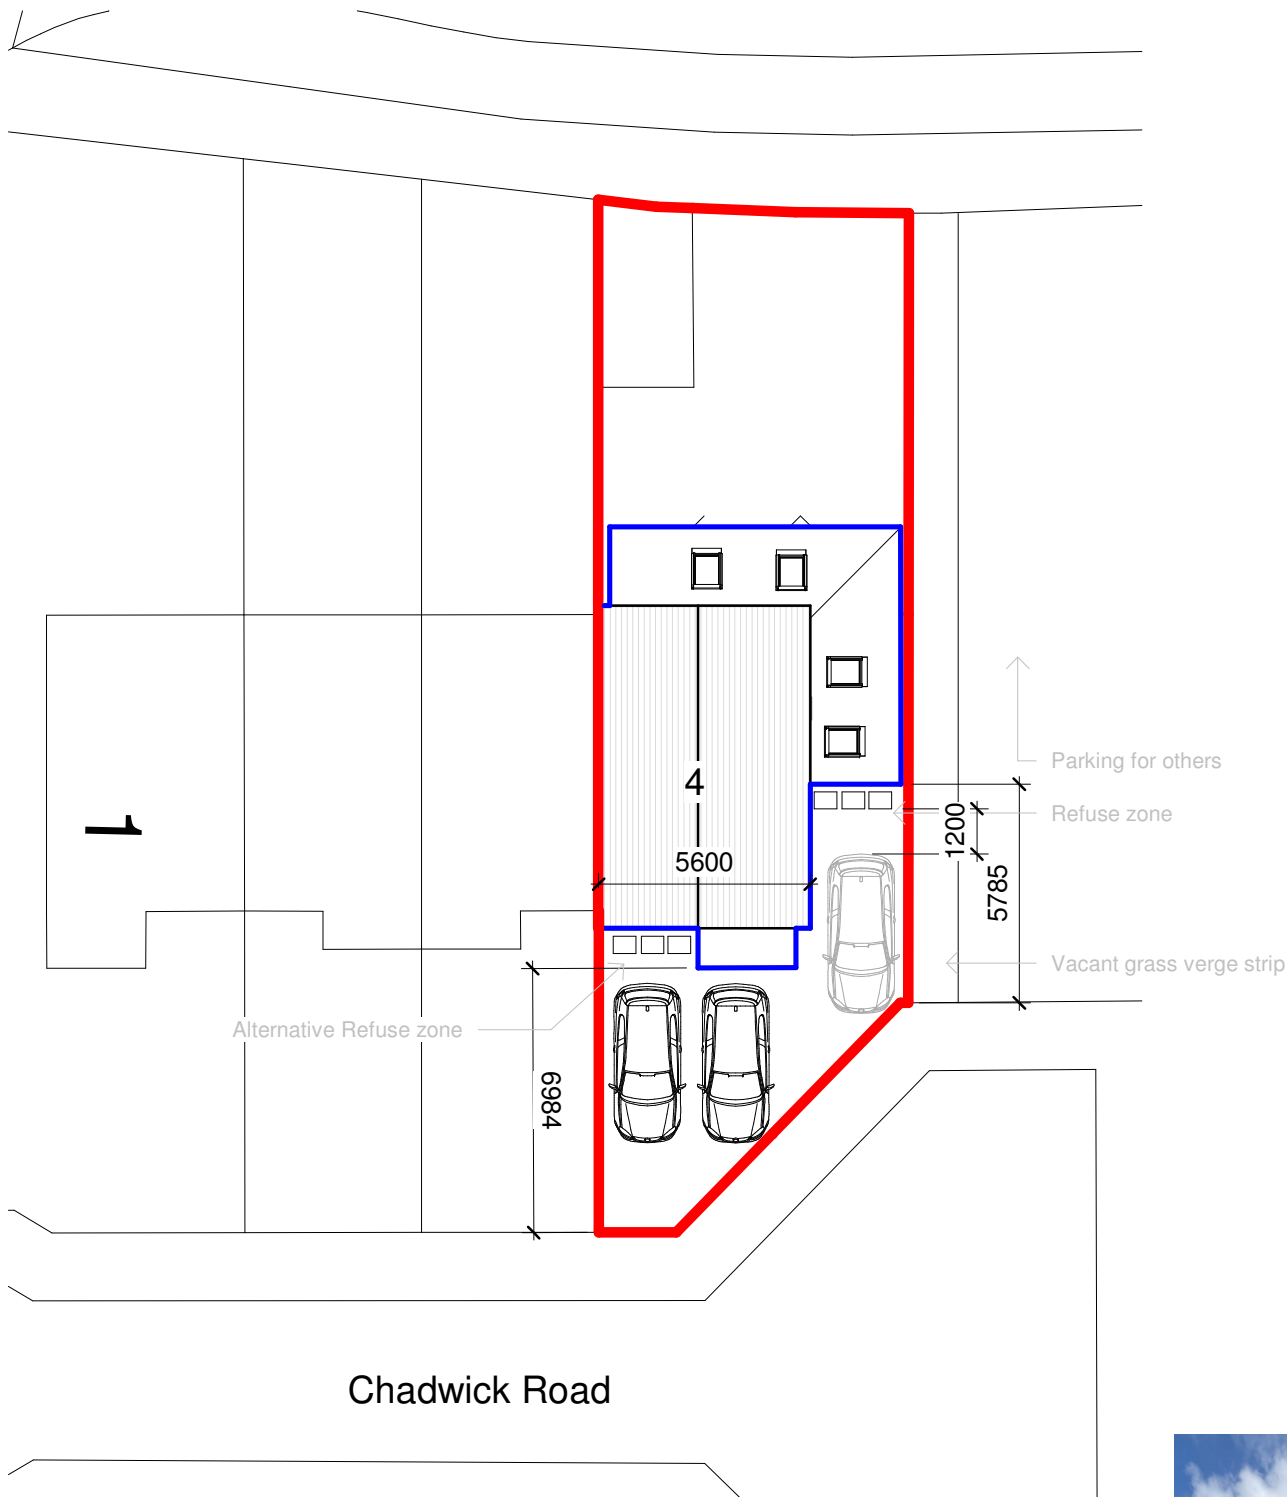

Parking and Refuse Plan
1 : 200



Vacant grass verge



Notes

The Contractor is to check all dimensions and conditions on site before commencing.

This drawing remains the copyright of Dimension Design Co. Ltd.

Scale Bars		TO BE USED ONLY AS GUIDANCE			
1:100	mm	0	1000	3000	5000
1:200	mm				
1:500	M	0	5	15	25
1:1250	M	0	10	30	50

KEYPLAN

1	Side extension reduced in size to allow for refuse space allowance		17.12.24
Rev	Description	By	Date
Project Status Planning		Drawing Status	

This information, whether drawn or as a data file, is copyright and issued strictly for use on the project for which it is provided

Client / Project
Garry Powell

4 Chadwick Road, Kirkby, L33 4GB

Drawing
Proposed Refuse and Parking

Date	10/29/24	Scale	1 : 200	@ A3
3D CoOrd		Drawn By	-	Checked

dimension
ARCHITECTURE + PROPERTY

BS Ref	FDG Ref	Project Number-A106	Rev	1
		A106-1		