


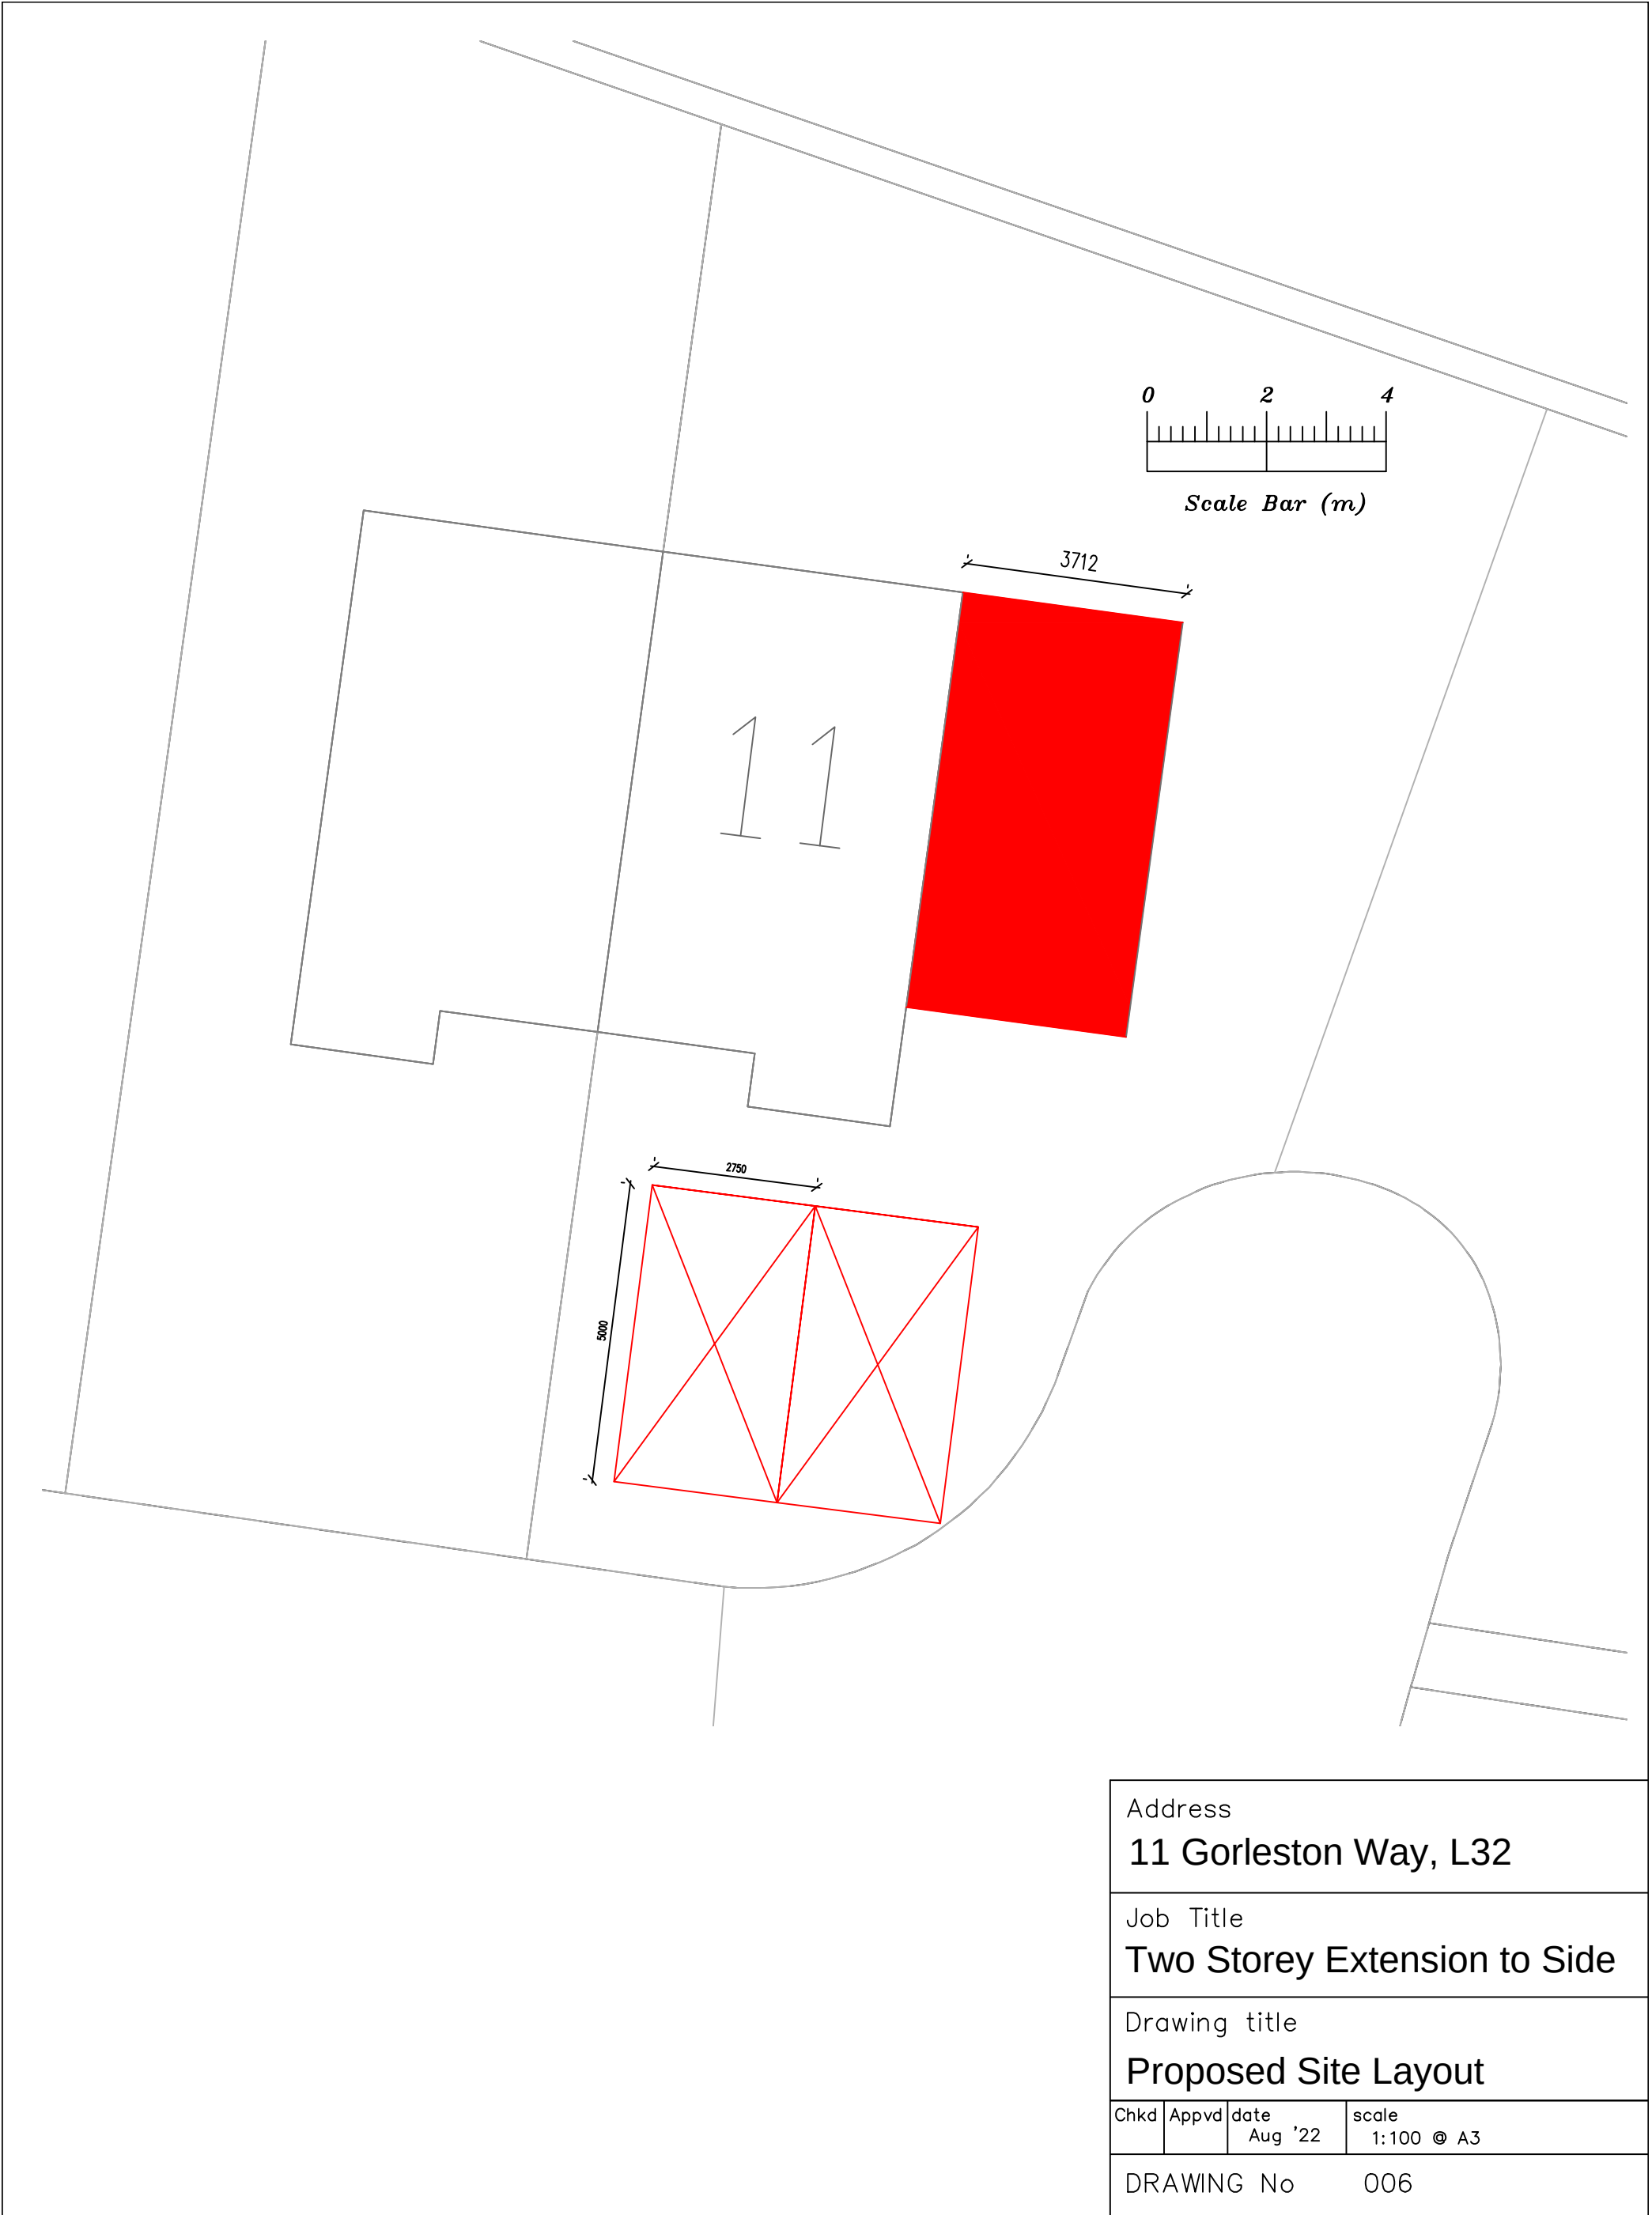

Address			
11 Gorleston Way, L32			
Job Title			
Two Storey Extension to Side			
Drawing title			
Proposed Site Layout			
Chkd	Appvd	date	scale
		Aug '22	1:100 @ A3
DRAWING No		006	