


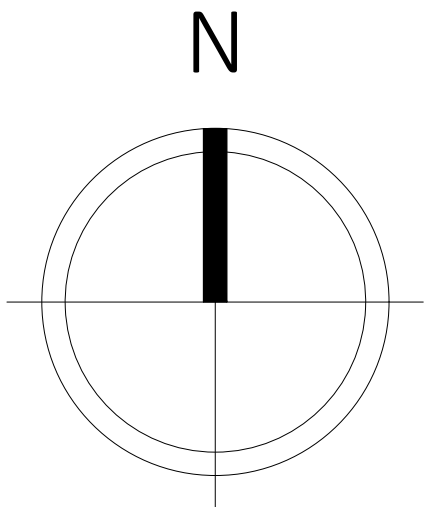

- NOTES:
1. All interior dimensions including ceiling heights are taken to and from finished surfaces unless stated otherwise.
 2. All levels and dimensions must be checked on site.
 3. For any discrepancies with the information depicted in this drawing please contact TR Architectural Services.
 4. Responsibility cannot be accepted for alterations made to this drawing without prior permission from TR Architectural Services.
 5. These are planning drawings and room layout guidelines, they should not be used as a set of construction drawings.
 - Please refer to note 2.



ISSUED FOR APPROVAL

REV1	Drawing Amended	30/08/22
REV	DETAILS	DATE

TR ARCHITECTURAL 
SERVICES

152 Manchester Road,
Ince, Wigan,
WN2 2EA
DIRECT DIAL: 07591226880
EMAIL: info@trarchitecturalservices.co.uk

www.trarchitecturalservices.co.uk




DRAWN BY	CHKD BY	DATE	SCALE
TR	TR	29/06/22	1:100@A1

CLIENT
Mr Murphy

CONTRACT
106 Tithebarn Road, Prescott, L34 0HB

DRAWING TITLE
**Planning Application
Proposed Plans & Elevations**

DRAWING No. **R1874 - 102**

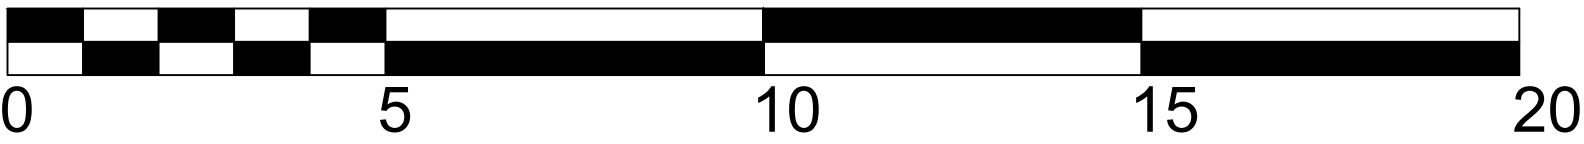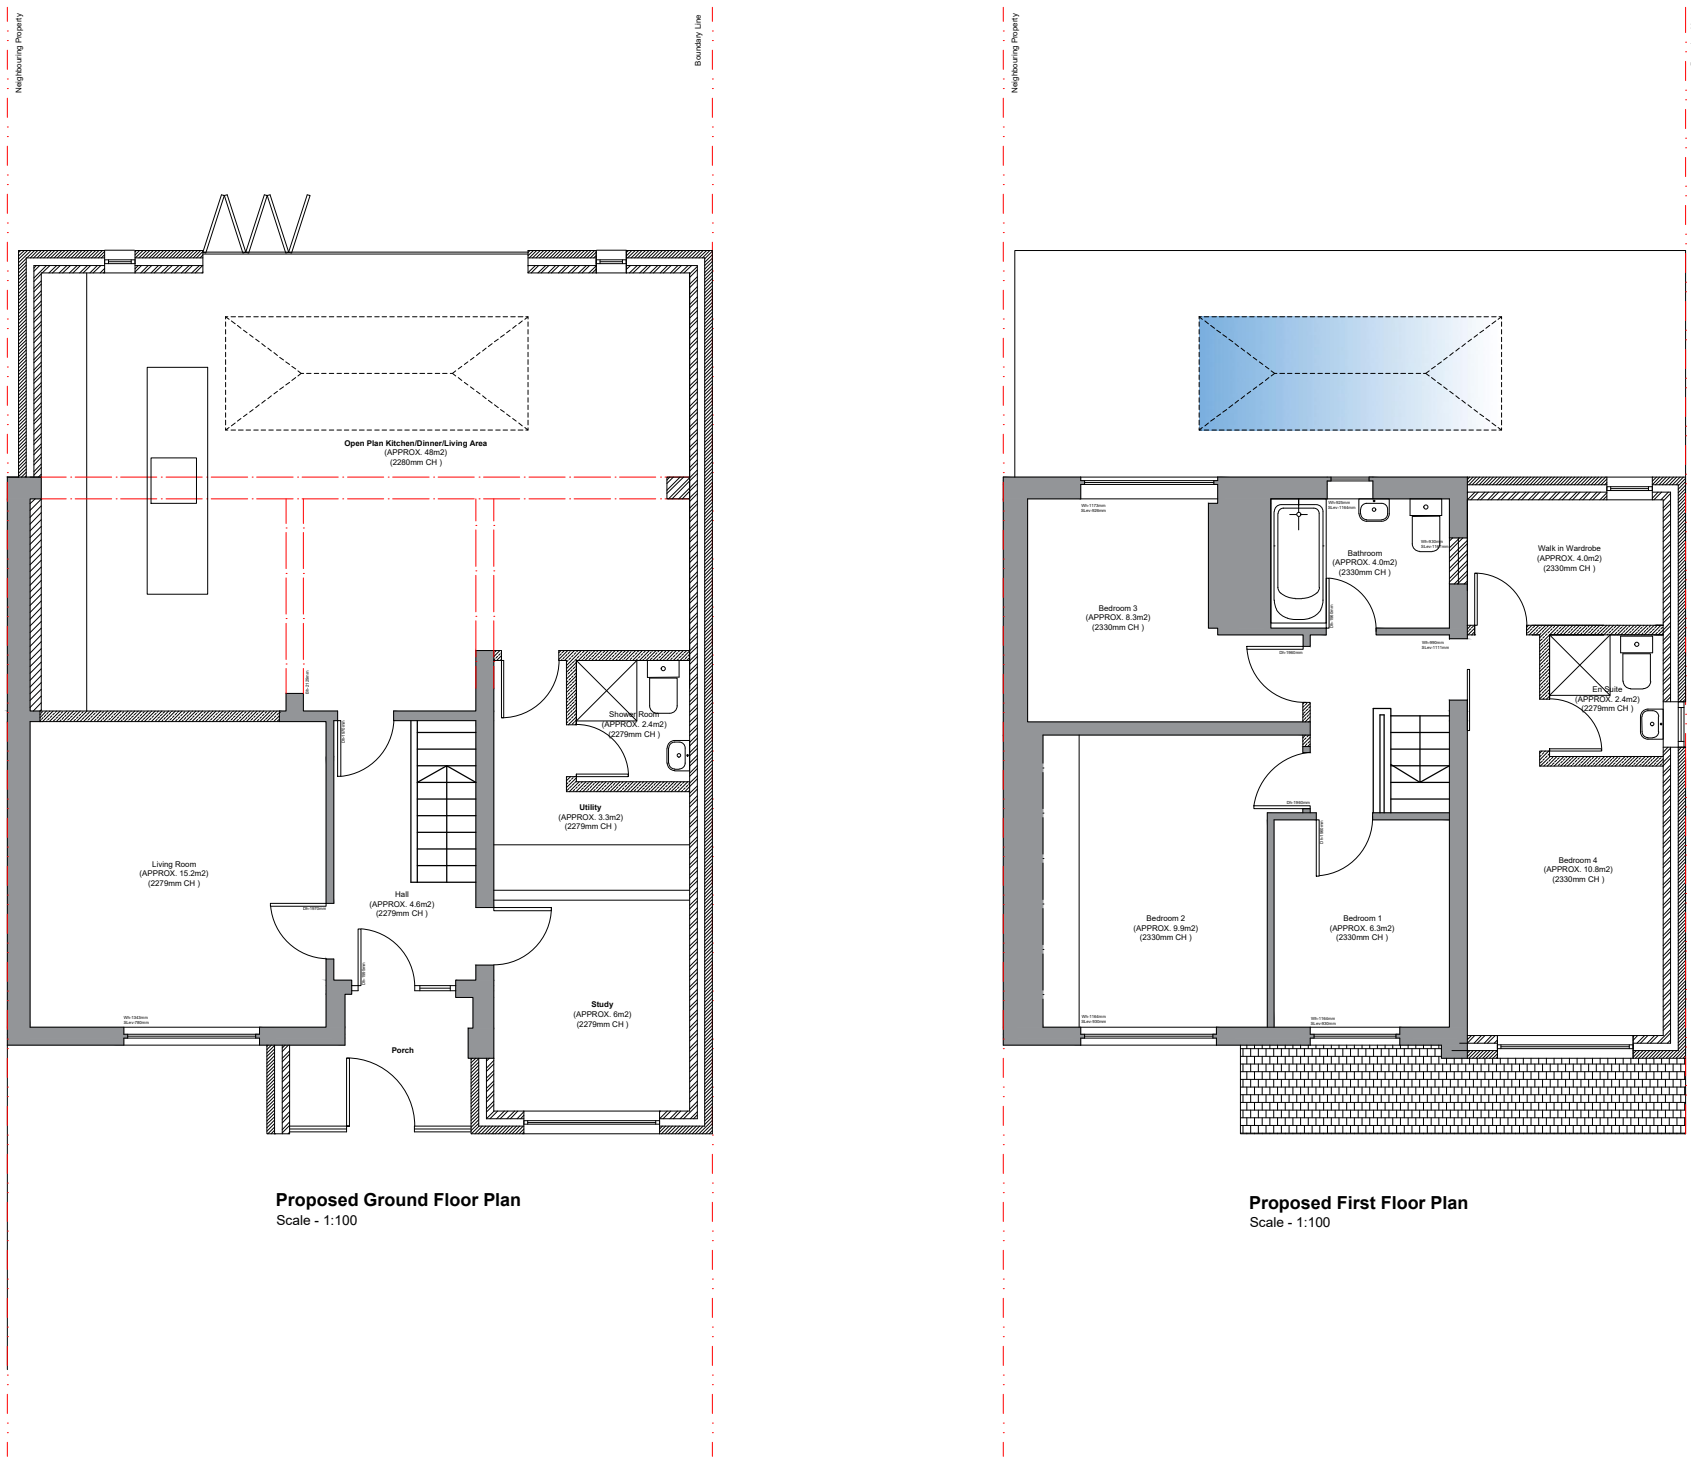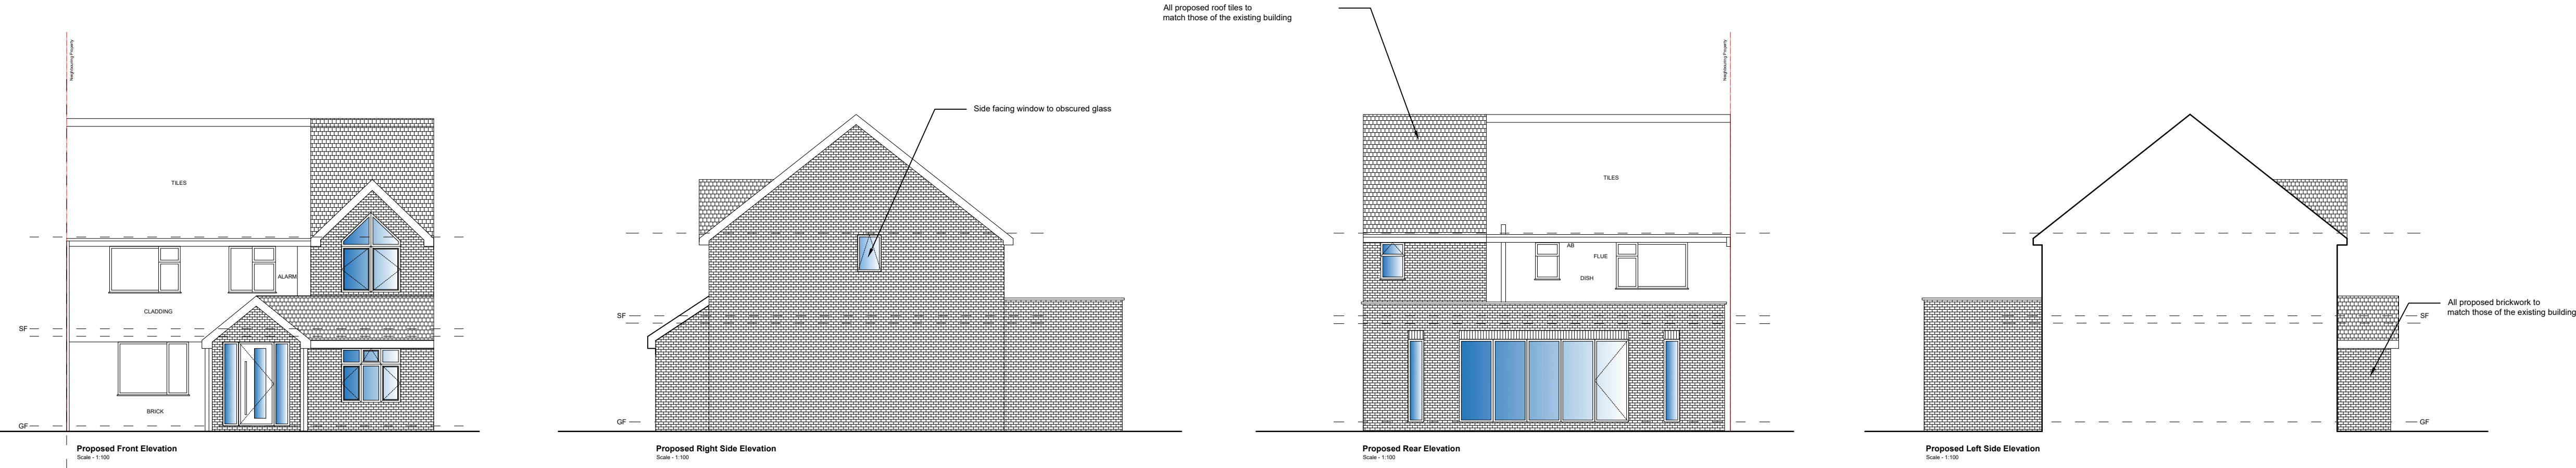

SCALE BAR 1:100