



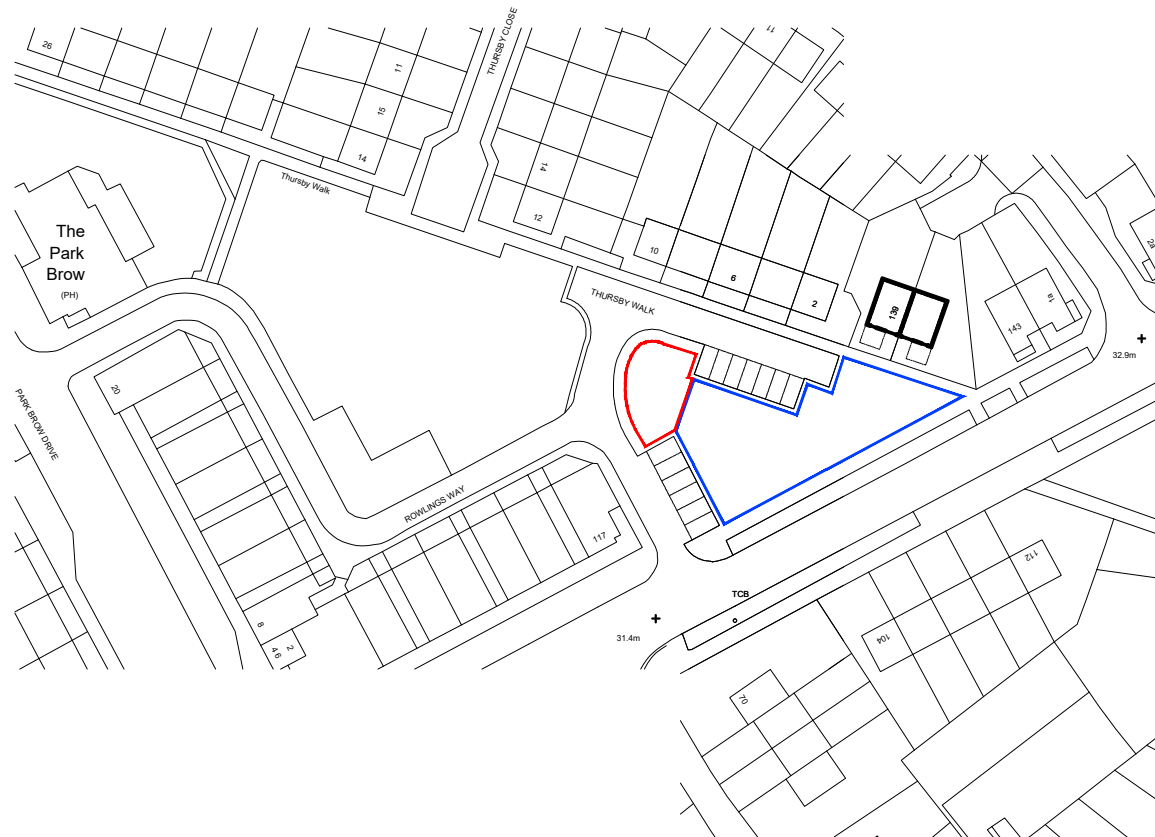

Location Plan Scale 1:1250

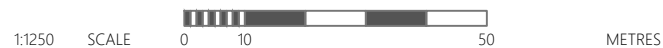

Rev	Amendment	Drawn	Checked	Date
P01	Red/Blue Boundary Line Amended	CW	GNP	09.09.26
-	-	--	--	--25
-	-	--	--	--25

RA
Revival Architecture

Dream. Plan. Begin.

revivalarchitecture.co.uk

0151 555 5555

Do not scale from this drawing. Use figured dimensions only, which are displayed in millimeters unless stated otherwise. The contractor is requested to check all dimensions before work is put in hand. Any discrepancies within the drawing should be reported prior to commencement of works.

This drawing is copyright and remains the property of Revival Architecture Ltd. This drawing must only be used for the purpose for which it is supplied and its contents must not be reproduced for any purpose without written permission.

Project:	Thursby Walk, Kirkby
Client:	TBC
Title:	Location Plan
Date:	19.05.25
Drawn:	CW
Check:	GNP
Scale@A4:	1:1250
Revision:	P01
Status:	Planning
Drawing Number:	

1373-RA-XX-XX-DR-A-LP