



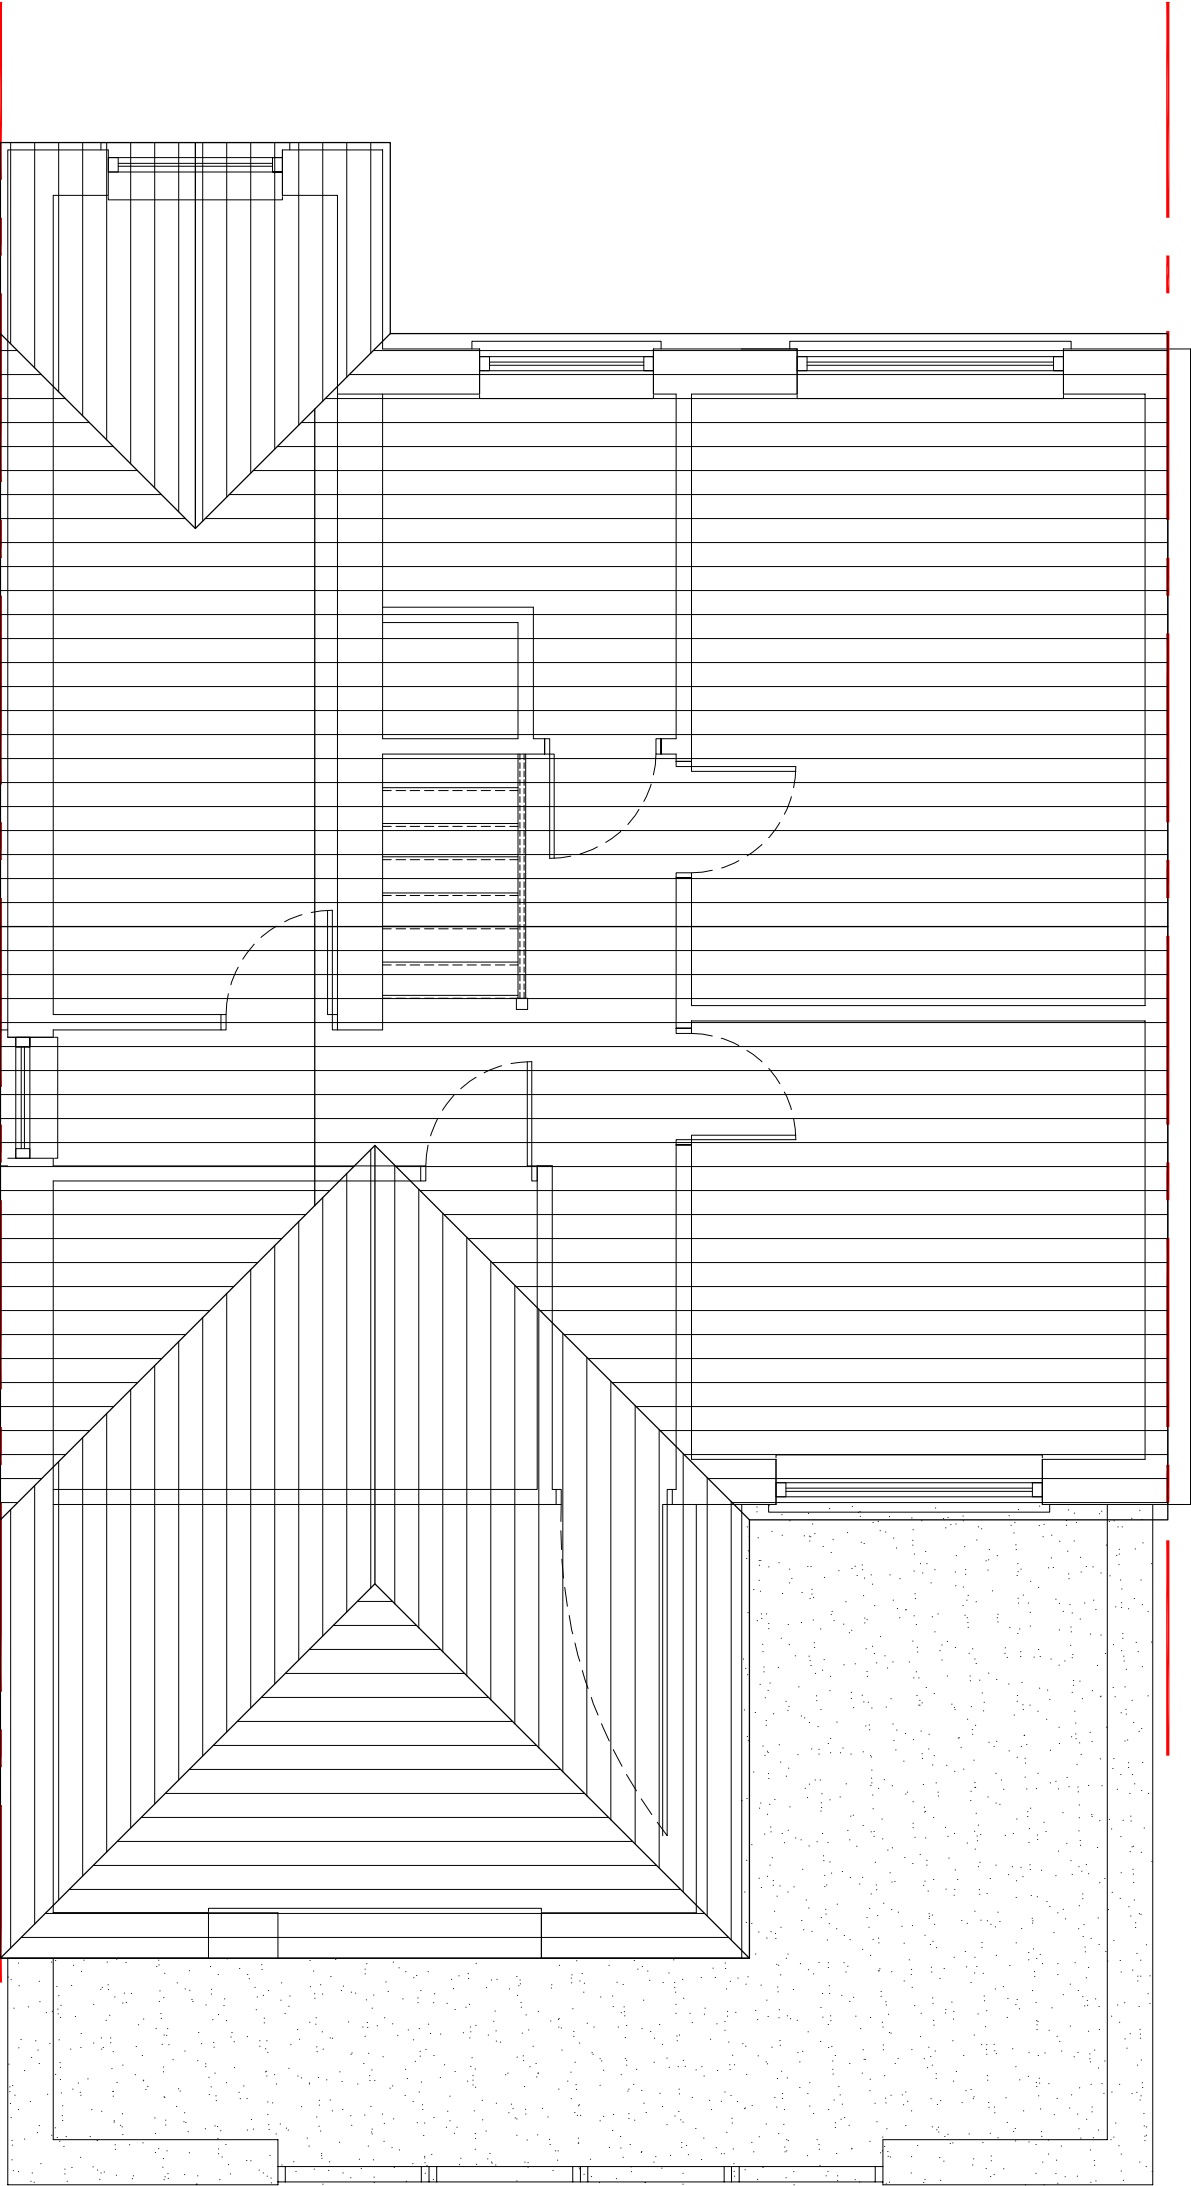

0 1 2 3 4 5 10

SCALE BAR 1:50

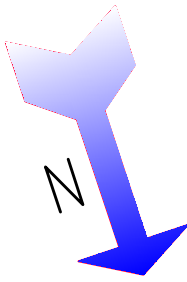

B A	CM CM	DRAWING GENERALLY UPDATED DRAWING GENERALLY UPDATED	12.08.2025 28.07.2025		
Rev	Initial	Amendment	Date		
CHRIS MITCHELL 20 HOLMWOOD DRIVE, FORMBY L37 1PQ Tel. 07832272348 E-Mail : CHRIS666MITCH@HOTMAIL.COM		PROJECT <u>PROPOSED EXTENTIONS TO</u> RICHMOND WAY, L35 1RU	DETAIL <u>PROPOSED ROOF LAYOUT</u>	DATE 05.03.2025 DRAWN CM	SCALE 1:50@A3 CHK.BY DRG. NUMBER P03