


0 1 2 3 4 5 10

SCALE BAR 1:50

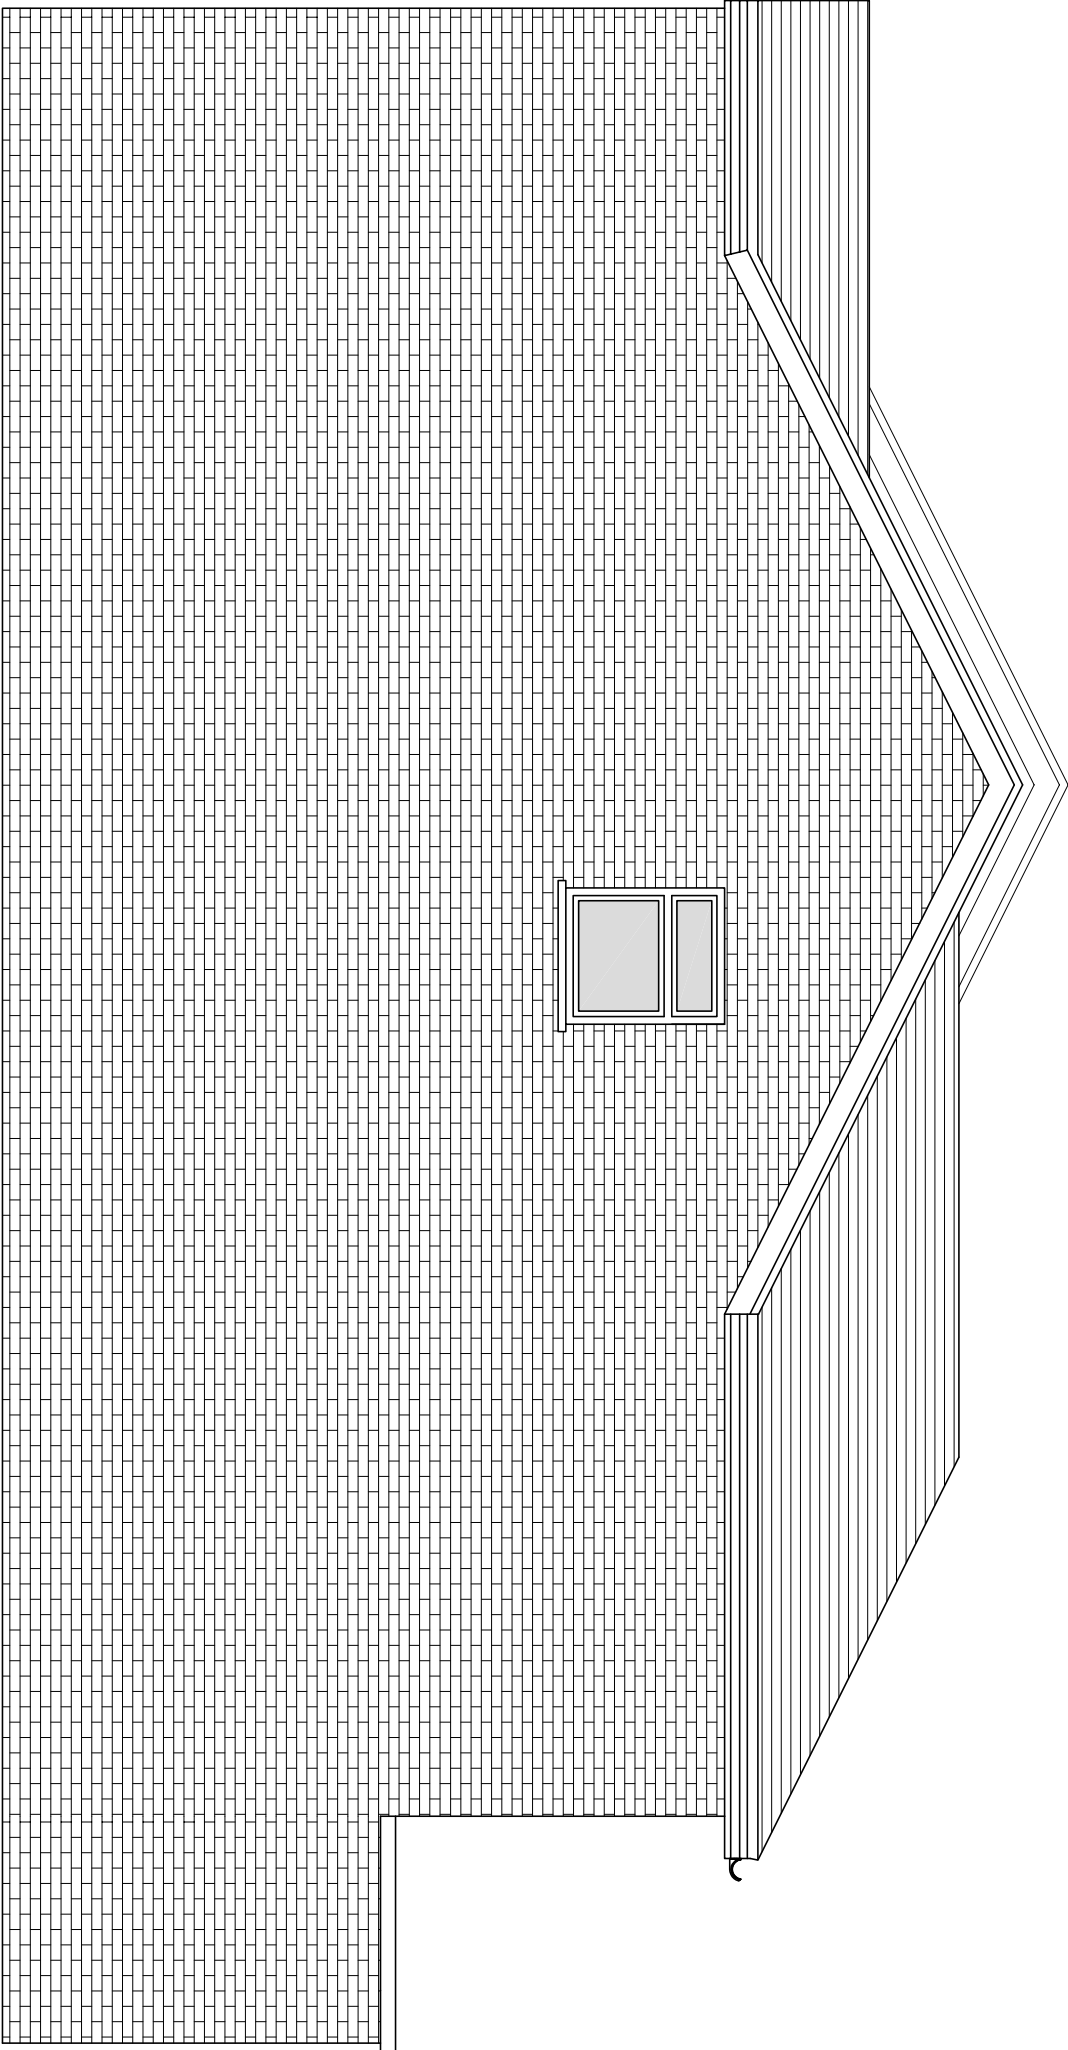

B	CM	DRAWING GENERALLY UPDATED
A	CM	DRAWING GENERALLY UPDATED

Rev	Initial	Amendment	Date
CHRIS MITCHELL 20 HOLMWOOD DRIVE, FORRBURY L37 1PQ Tel. 07832272348 E-Mail : CHRIS66MITCH@HOTMAIL.COM			
PROJECT		PROPOSED EXTENTIONS TO RICHMOND WAY, L35 1RU	DETAIL PROPOSED SIDE ELEVATION 1
DATE		05.03.2025	SCALE
DRAWN/CM		CHK.BY	DRG. NUMBER
			P06