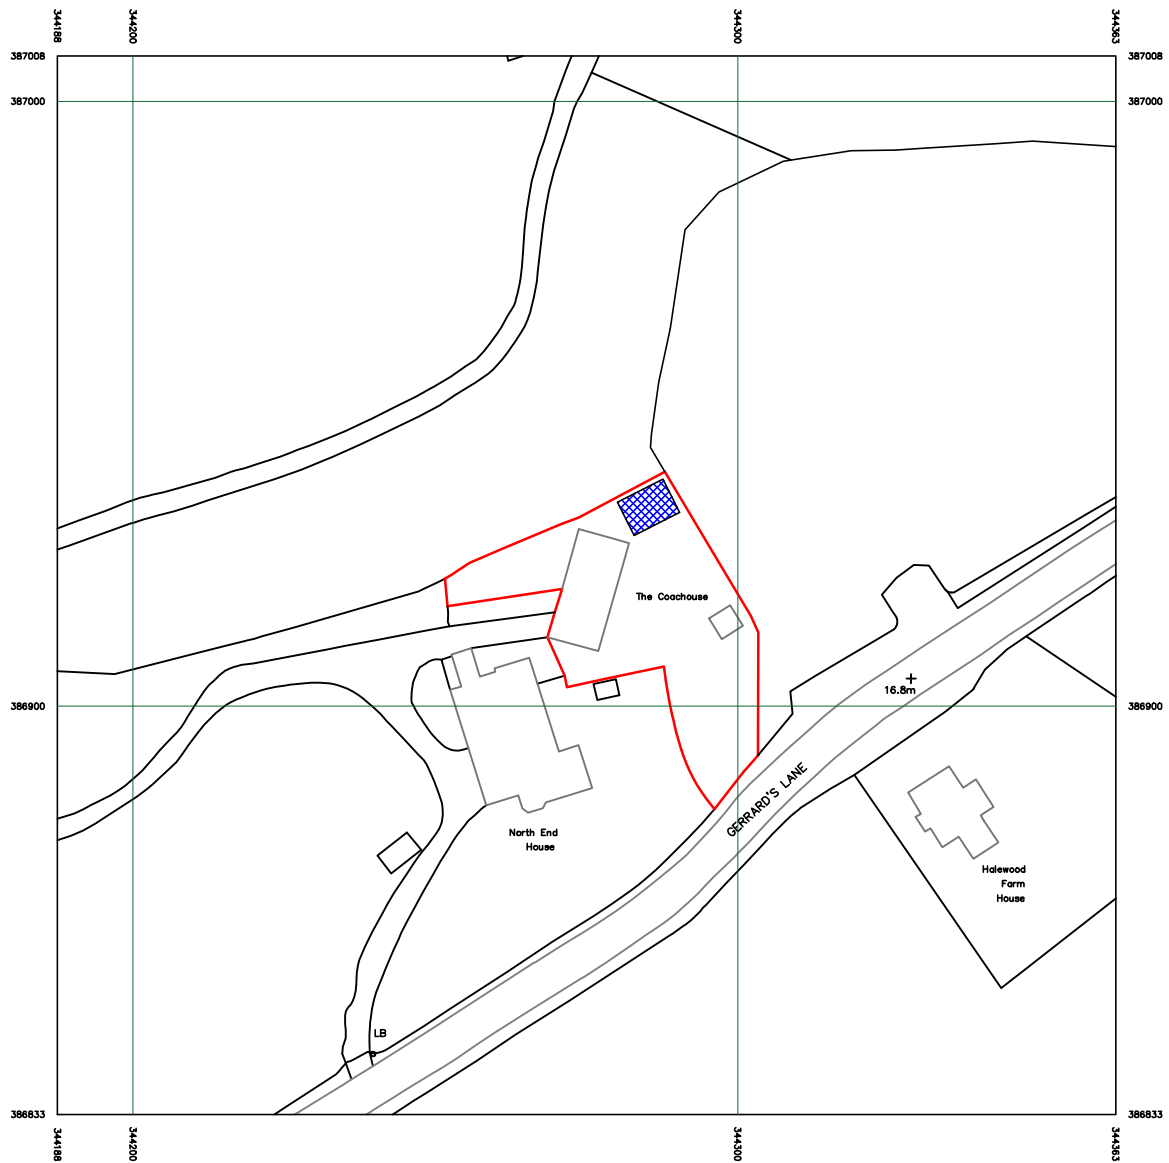


CLIENT:
CAROLINE HICKS & BEN THOMPSON
The Coach House, Gerrard's Lane, Liverpool, L26 5QA

SITE ADDRESS:
PROPOSED OUTBUILDING
The Coach House, Gerrard's Lane, Liverpool, L26 5QA

TITLE:
PROPOSED
Block Plan

SCALE: 1 : 1250 @ A4
DATE: October 2025
DRAWING No.: 022-001-GLL-CH NMA 002
DRAWN: CJC
CHECKED: CJC
REV -

© Lynwoods Building Consultancy

Web: www.lynwoods.com
Email: info@lynwoods.com
Tel: +44(0)7913 238 176



RICS

the mark of
property
professionalism
worldwide



NOTES:



Approx. location of proposed
outbuilding