

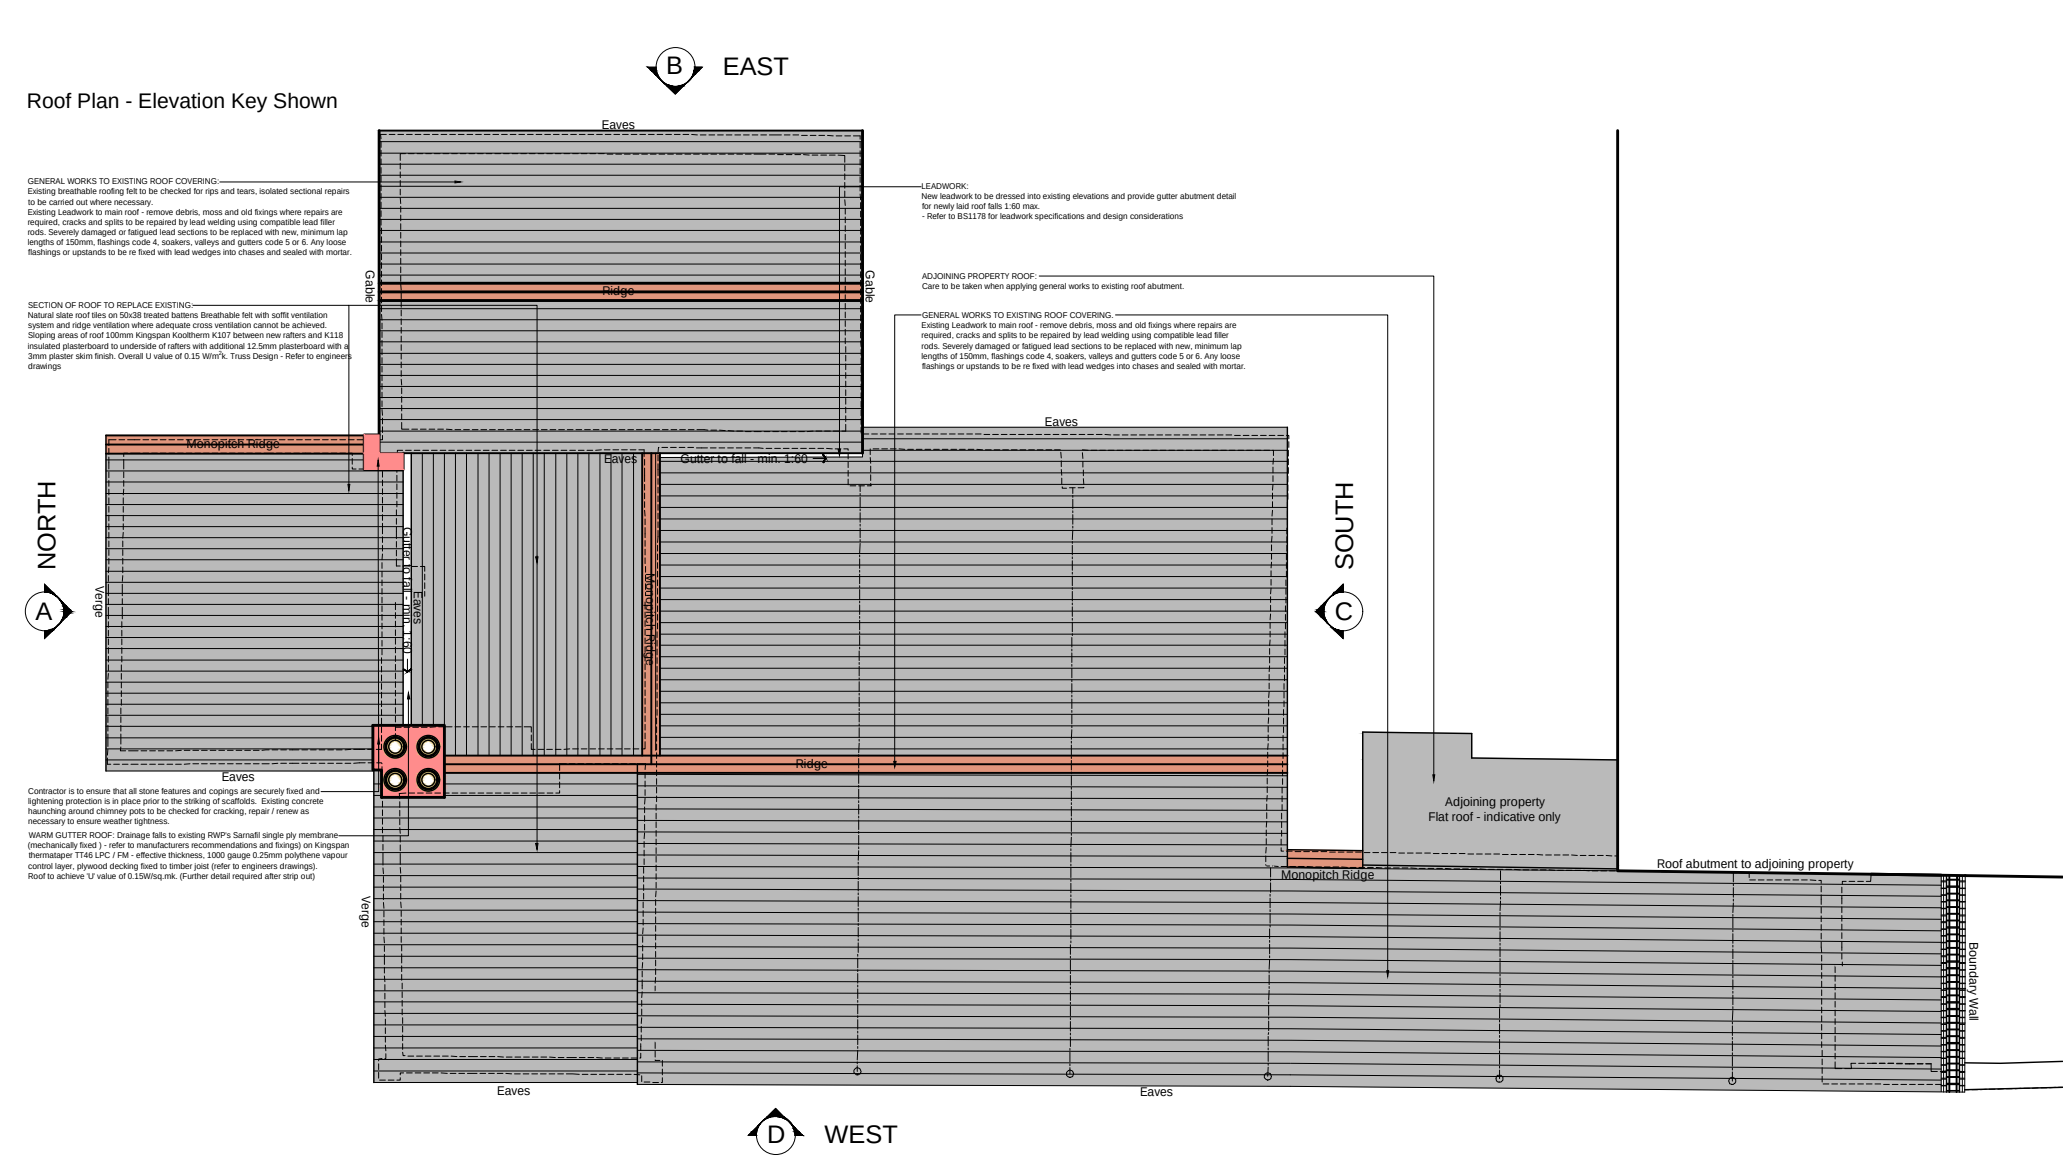
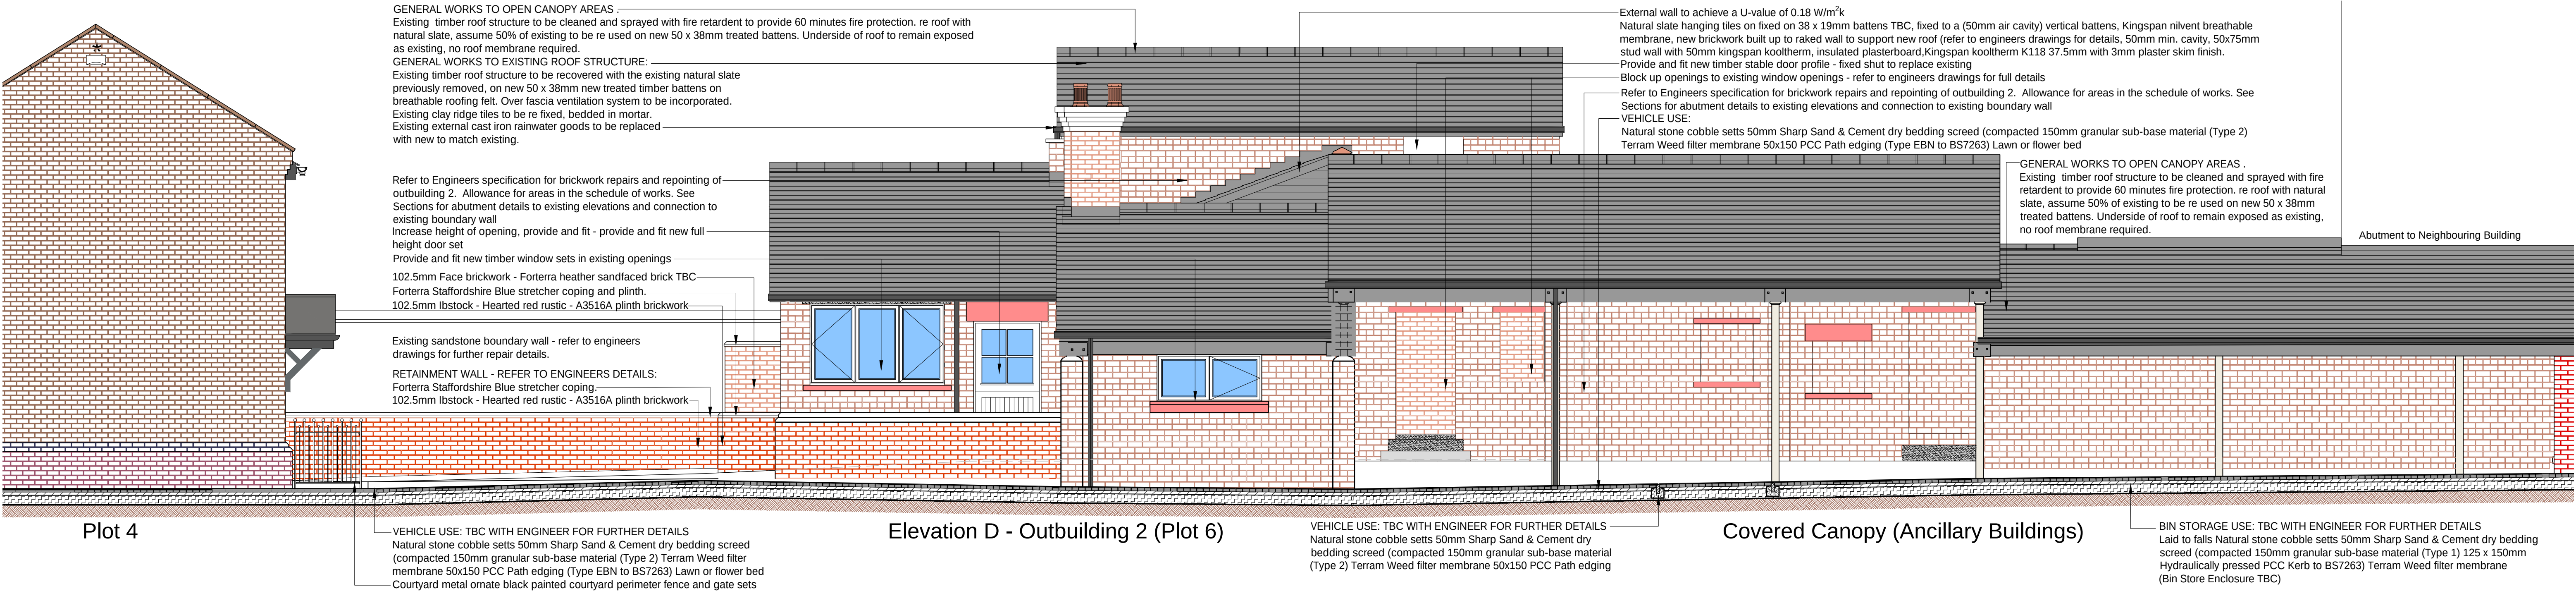


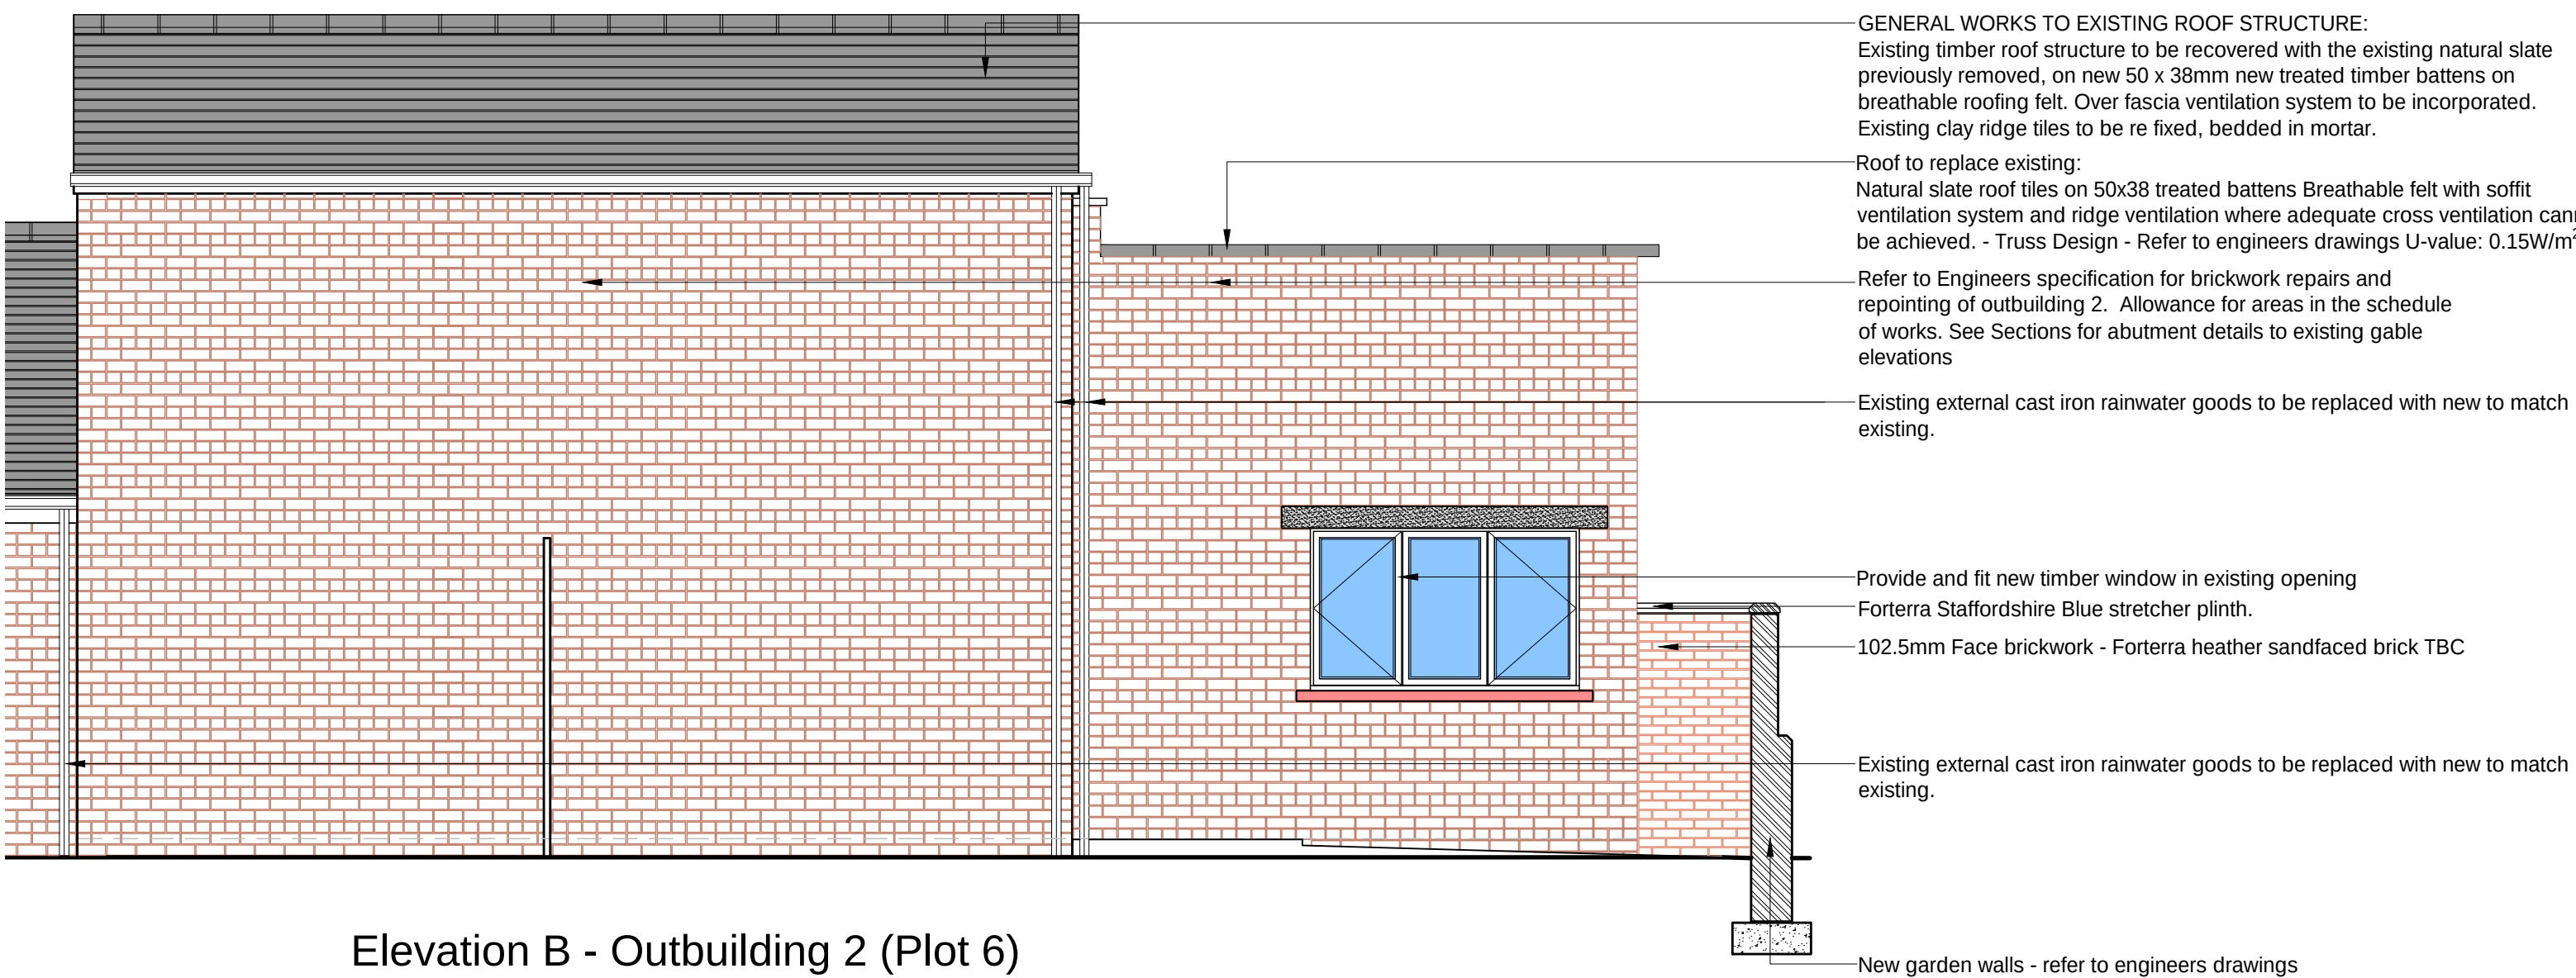

ELEVATION KEY PLAN - NTS

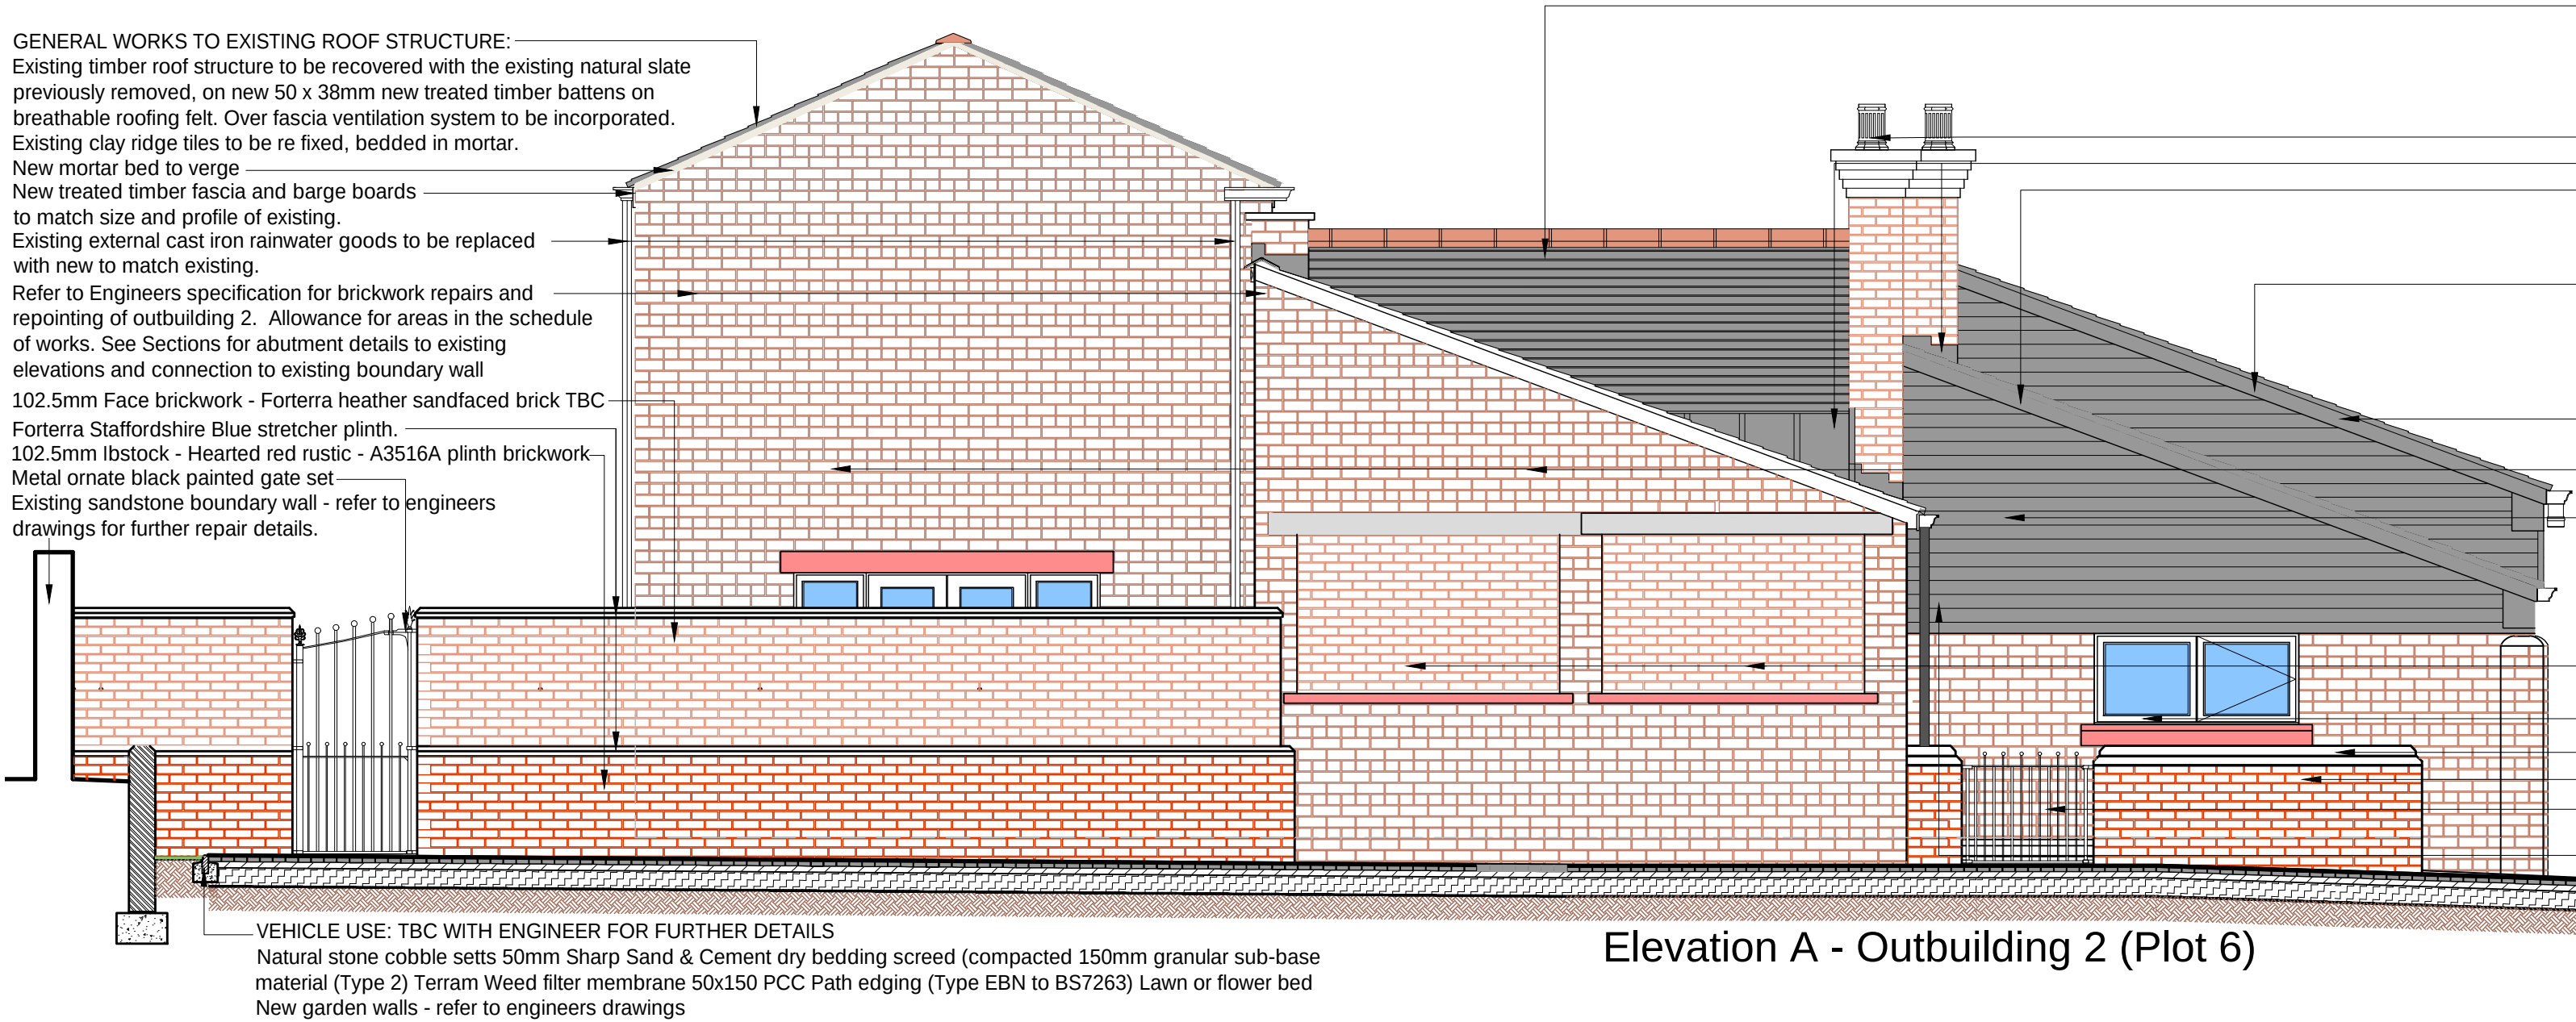

This drawing is covered by copyright which remains with KWL Architects Ltd, and must not be reproduced in any form without their express permission. This drawing should not be scaled for construction purposes, use figured dimensions only.

Revision	Date	Description	Drawn
Rev			A

Client	PRIMA
Project	FORMER PRESCOT POLICE STATION, DERBY STREET, PRESCOT
Drawing	CONDITION 17 - OUTBUILDING 2 - PLOT 6 AND ANCILLARY - PROPOSED ELEVATIONS
Scale	1:50 @ A1
Date	01.07.2025
Drawn	JT
Checked	RJS
Job No.	5388
Dwg No.	AL135
Revision	
Status	PLANNING

KWL Architects

Poplar House Hazel Drive
Newport S.Wales NP108FY
T. +44 (0)1633 81 71 71
www.kwlarchitects.co.uk