
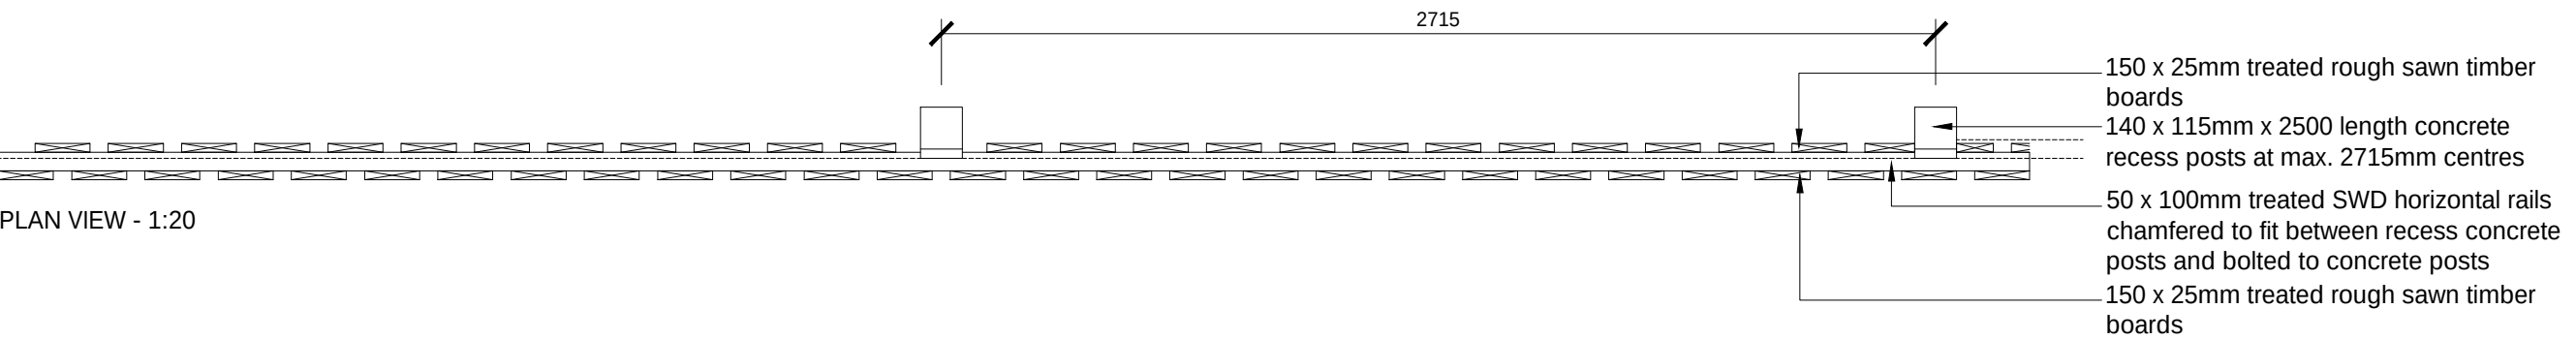


NOTE: ALL TIMBER TO BE FUNGICIDAL TREATED AND WEATHERED

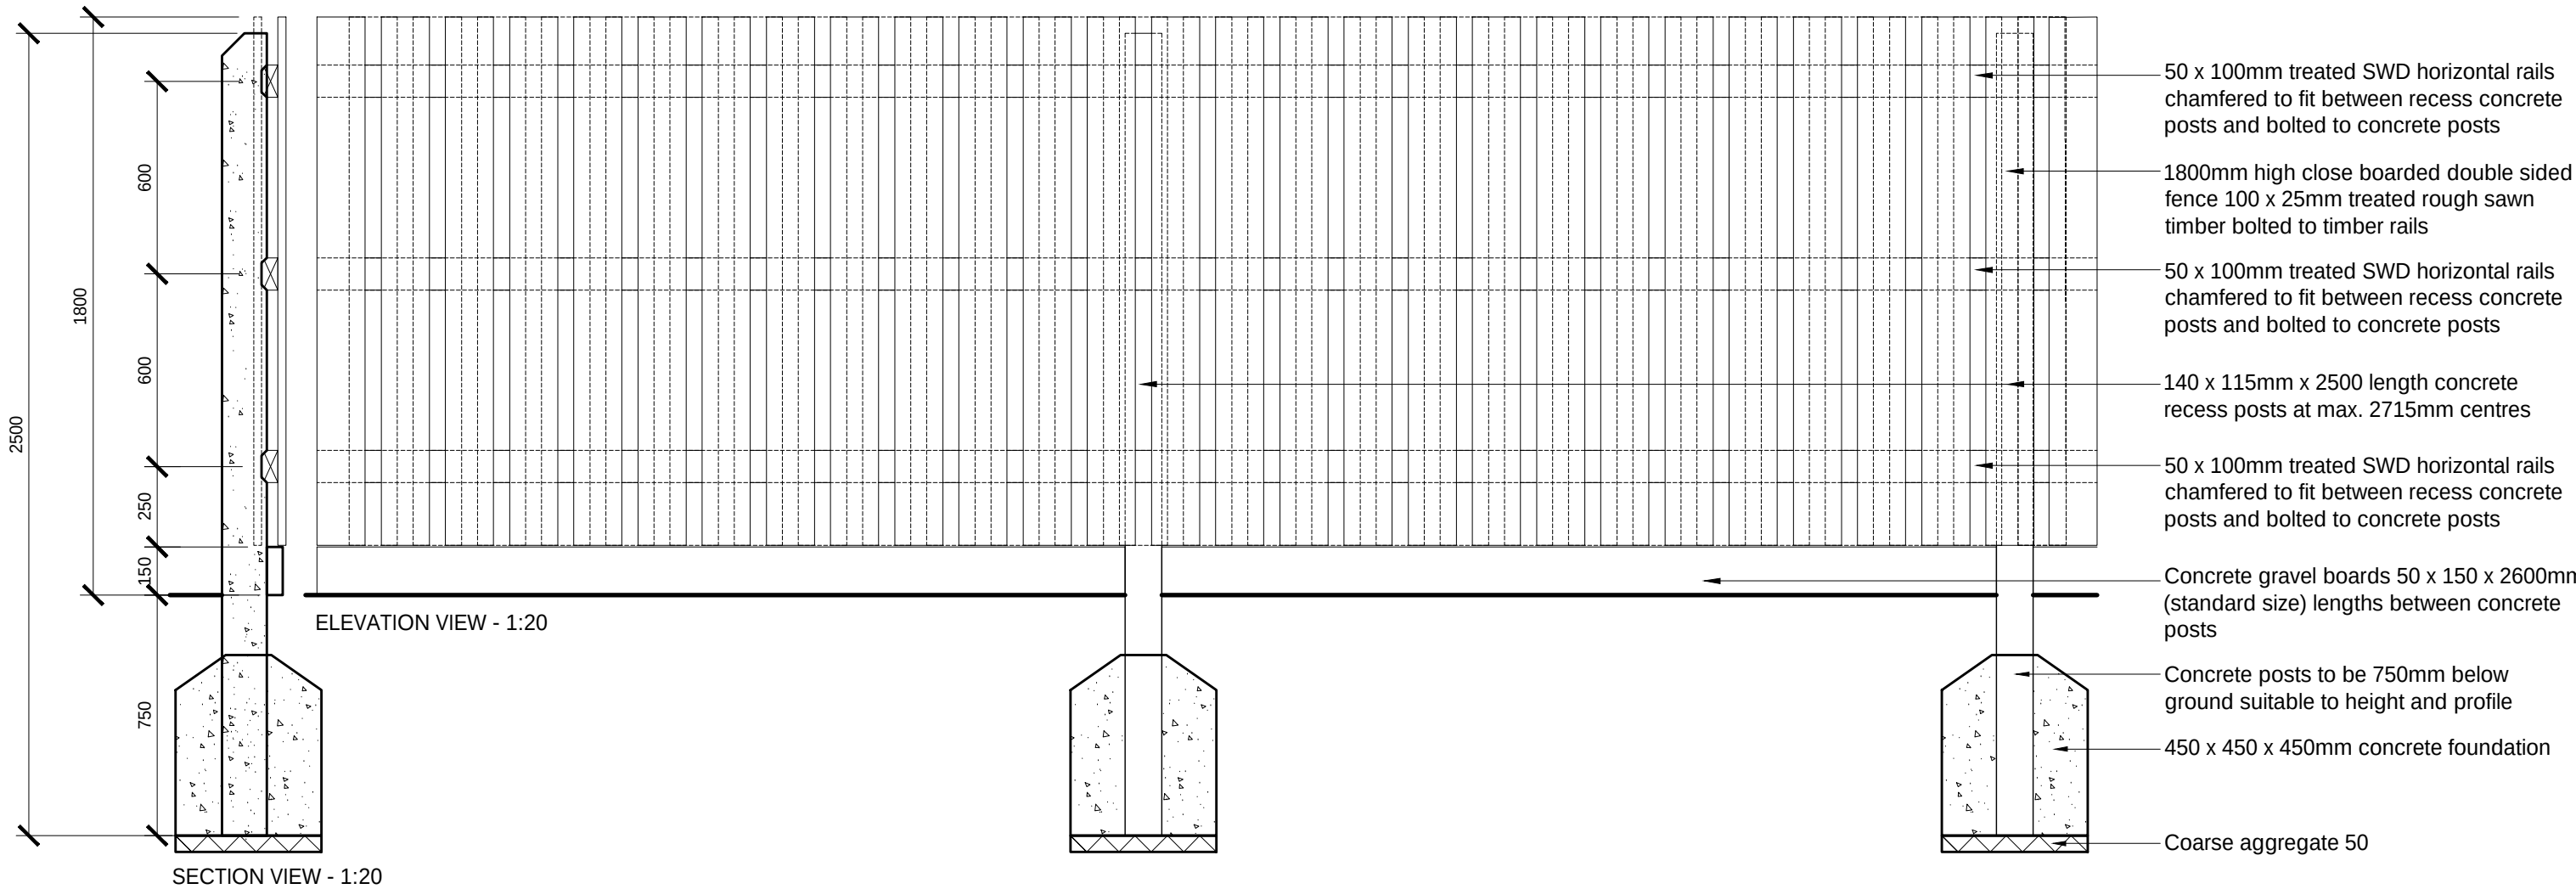

Revision	Date	Description
Rev		

This drawing is covered by copyright which remains with KWL Architects Ltd. and must not be reproduced in any form without their express permission. This drawing should not be scaled for construction purposes, use figured dimensions only.

Drawn

Client	PRIMA
Project	FORMER SITE OF PRESCOT POLICE STATION, DERBY STREET, PRESCOT
Drawing	CONDITION 18 - SITE - DETAILS - TYPE W3 - CONCRETE TIMBER BOUNDARY FENCE DETAIL
Scale	1:20 @ A3
Date	15.09.2025
Drawn	JT
Checked	RJS
Job No.	5388
Dwg No.	AD200
Revision	
Status	PLANNING

