






Client Approval					
X	A - Approved				
X	B - Approved with comments				
X	C - Do not use				
Rev.	Revision Note/Purpose of Issue	Drawn By	Date	Chk By	Date
P01	ISSUED FOR PLANNING	JL	21/01/26	HUG	21/01/26

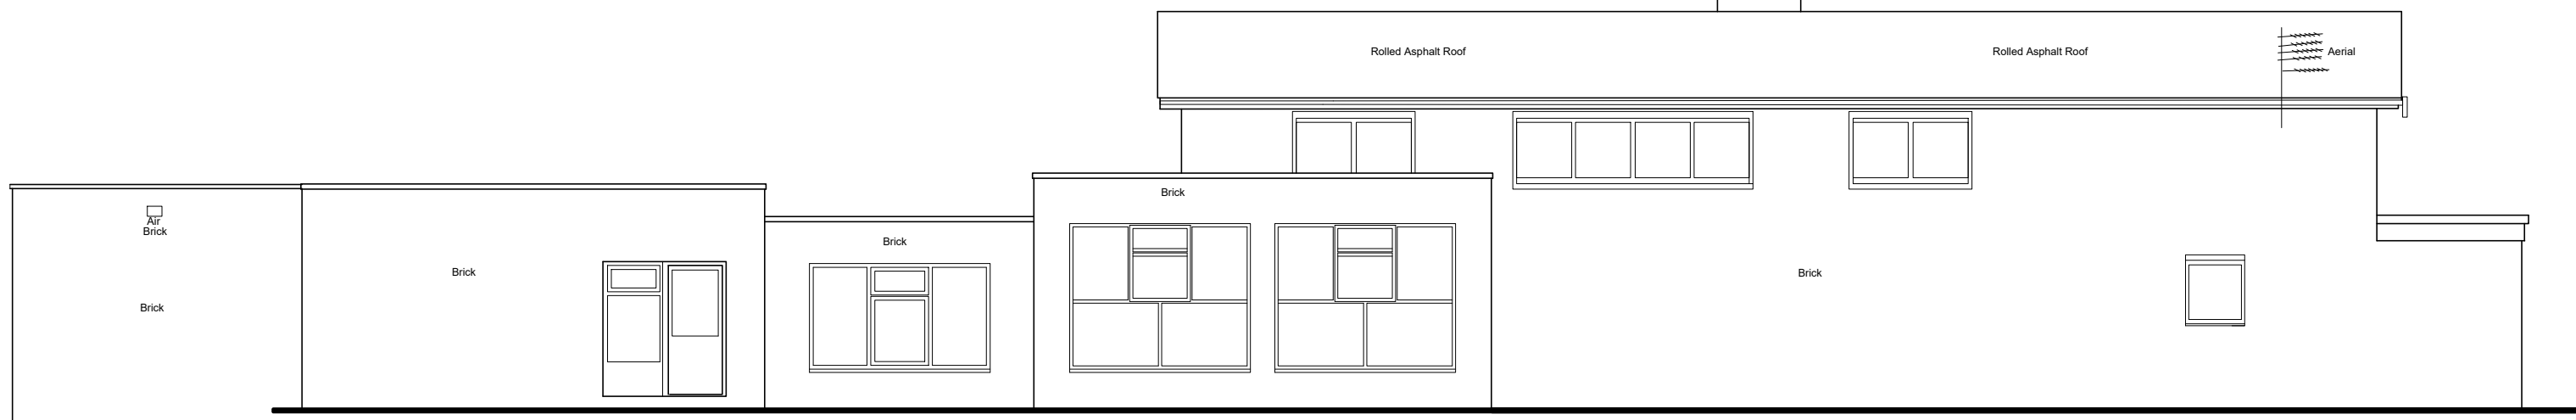


06 ELEVATION elevation

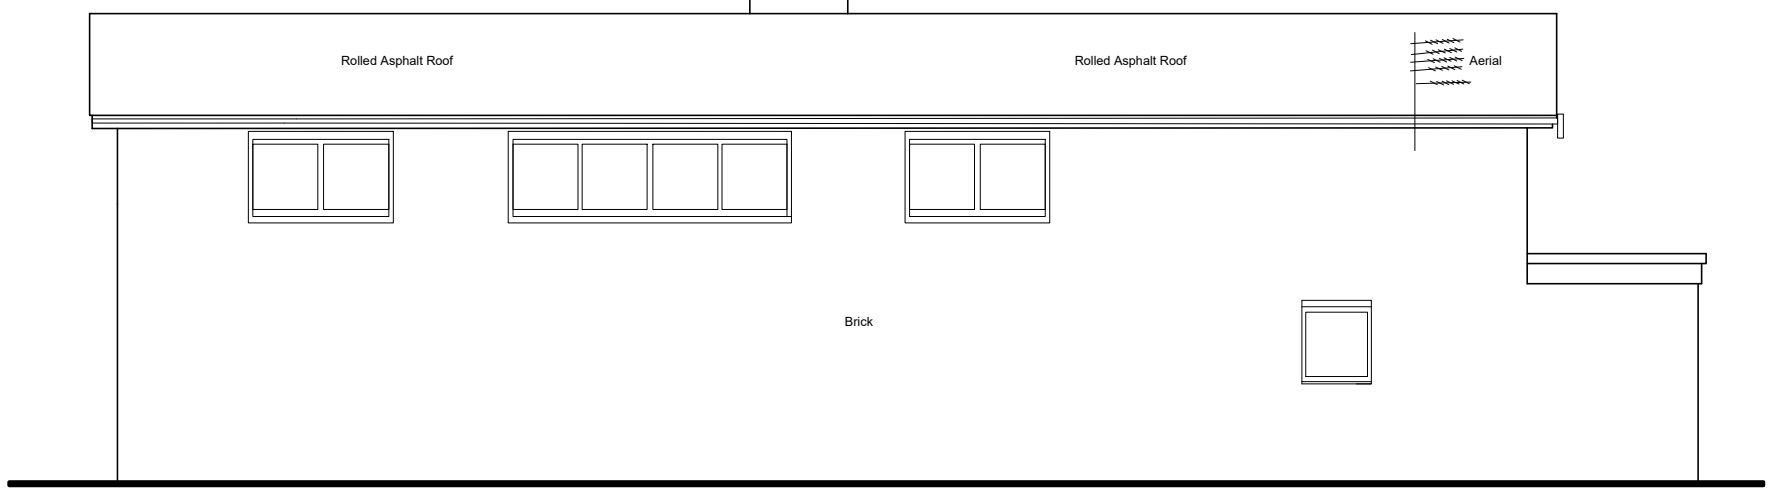


10 ELEVATION elevation

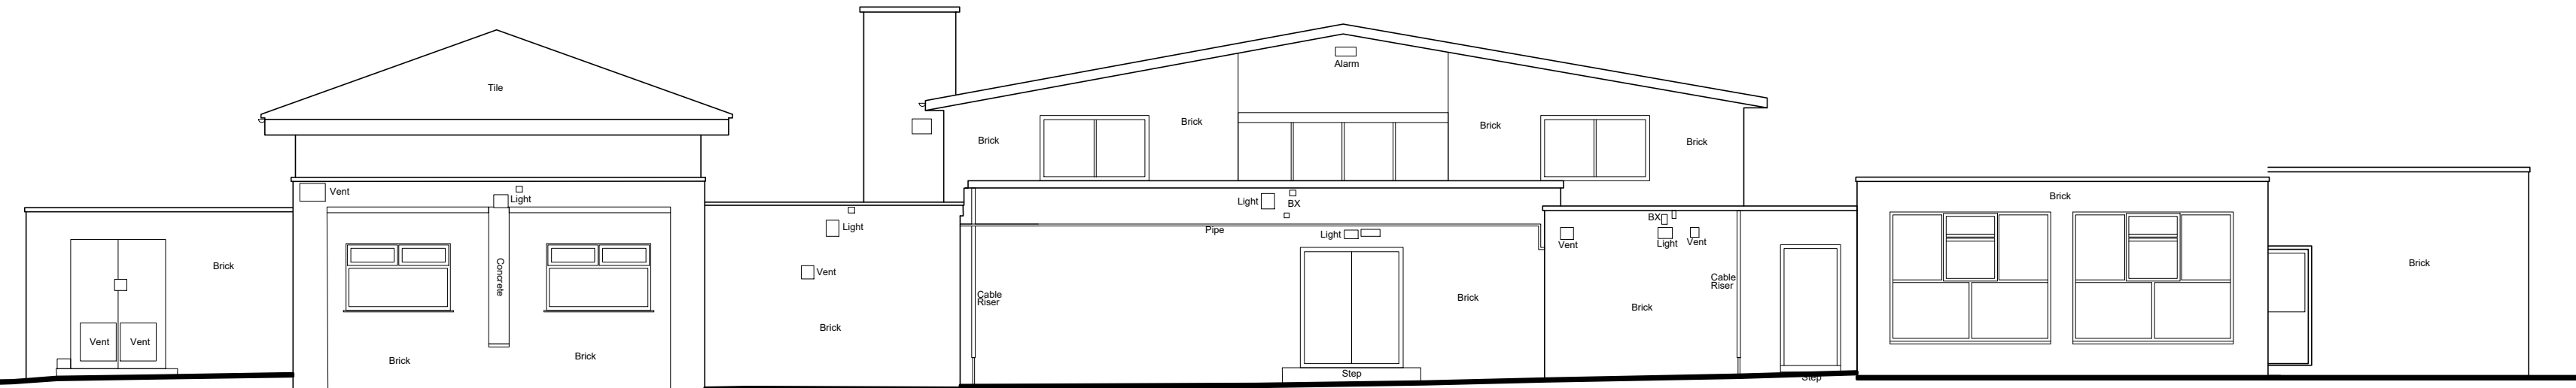


04 ELEVATION elevation

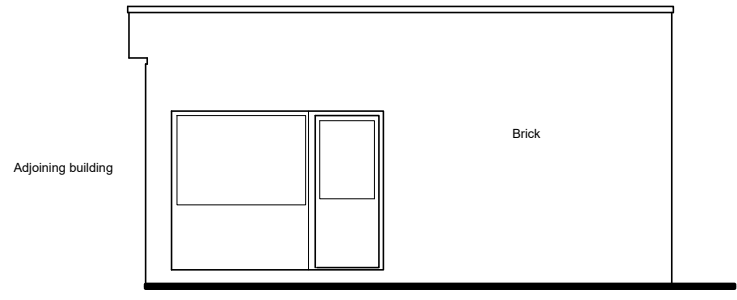


08 ELEVATION elevation

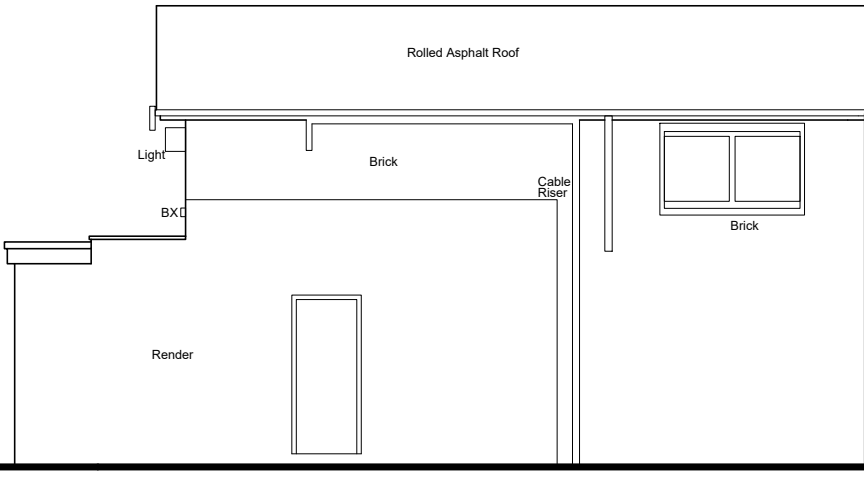


09 ELEVATION elevation

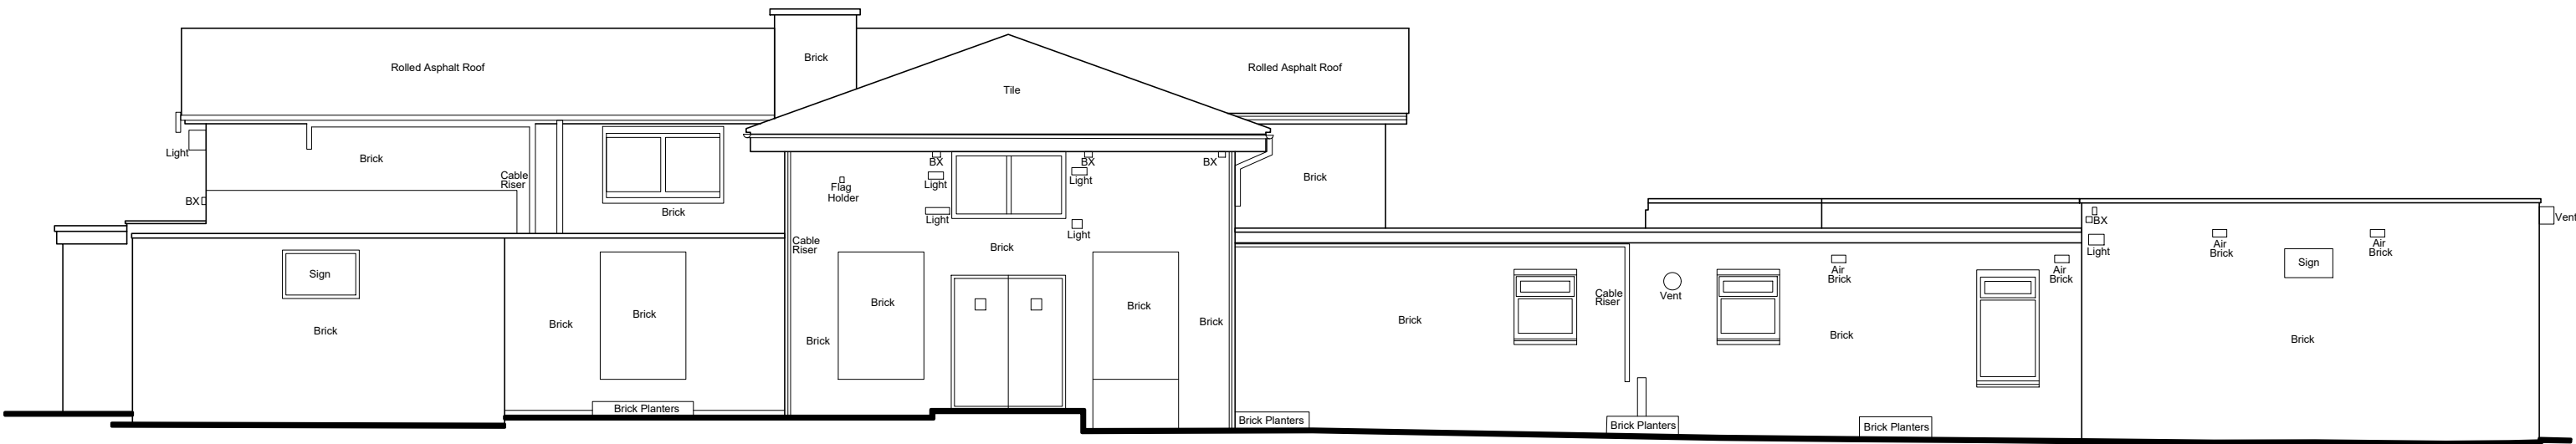

03 ELEVATION elevation

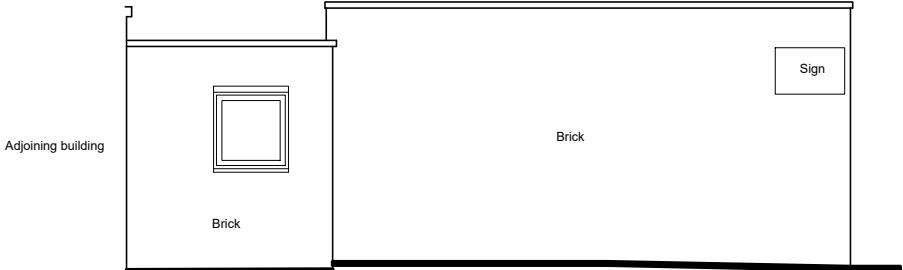


05 ELEVATION elevation

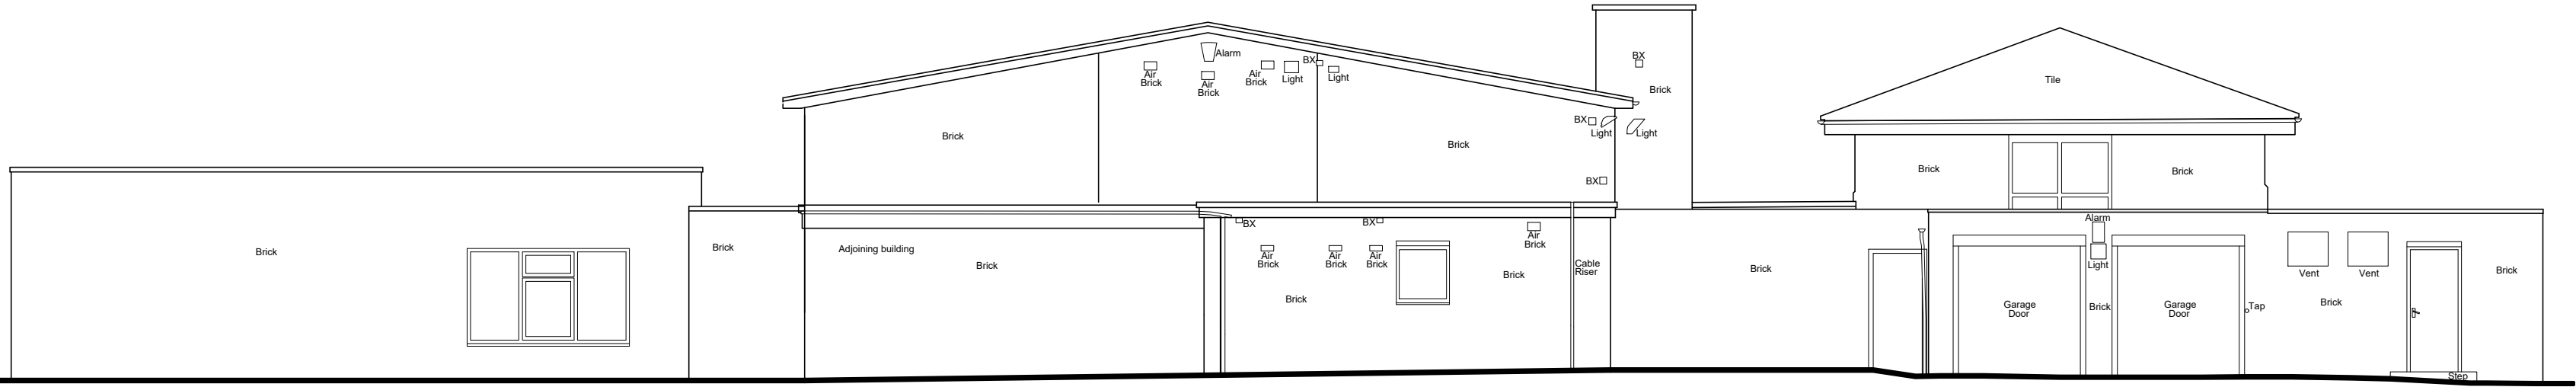

02 ELEVATION elevation



01 ELEVATION elevation

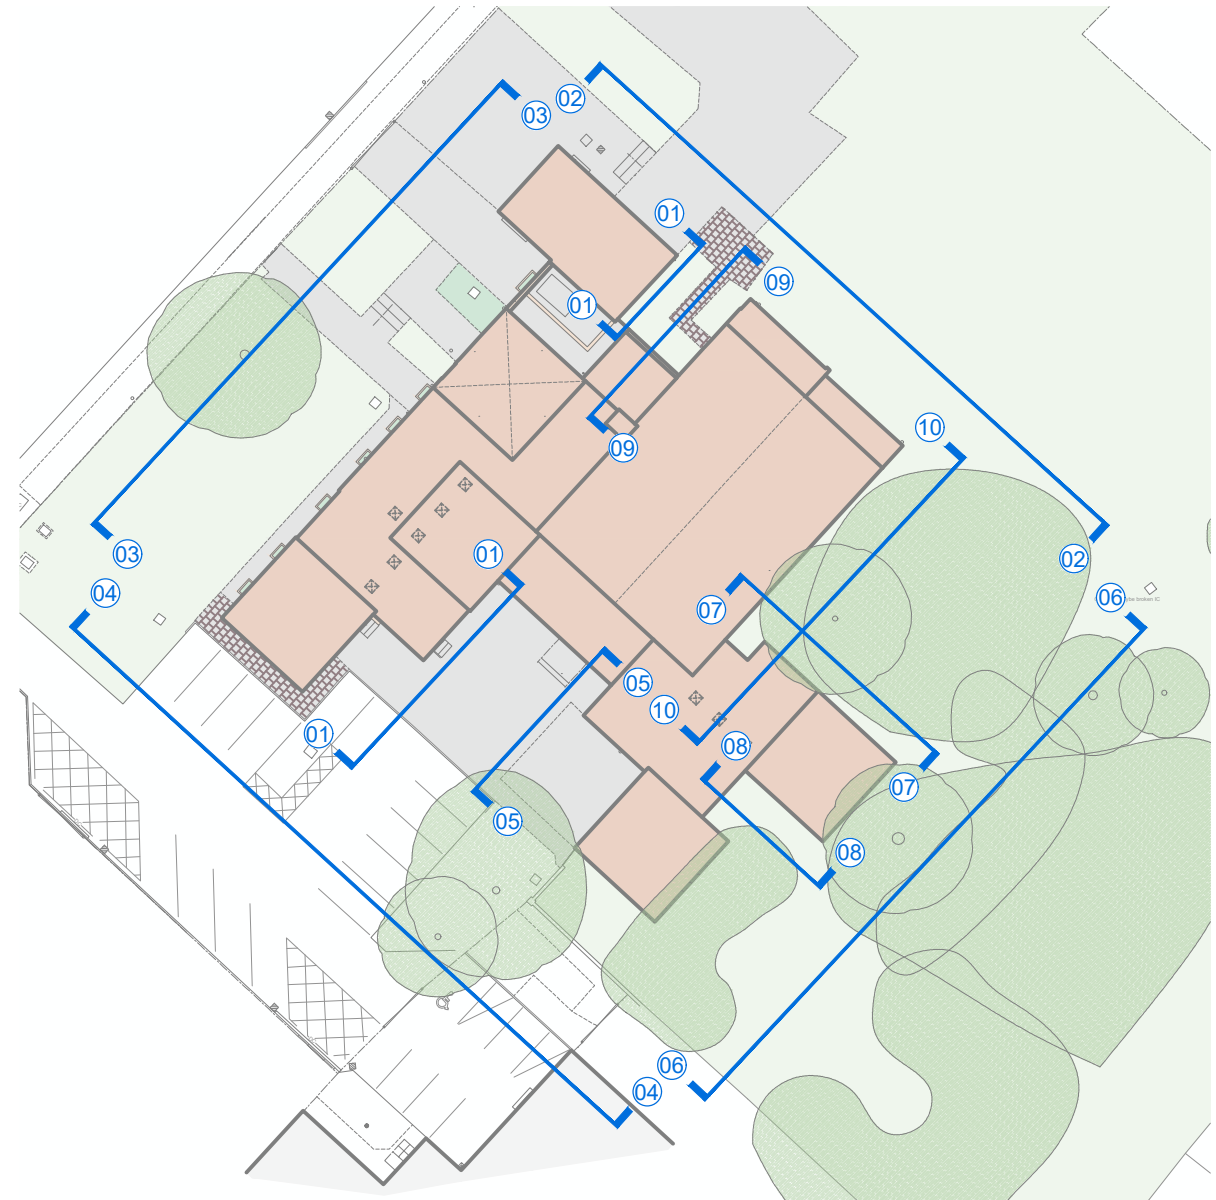

Client **Nine Points Property for Salutem**

Job title **St Aidens Church**
Adswood Road, Huyton, L36 7XR
SEN School

Job No. **25-082**

Drawing title **Elevations Existing**

Drawn	Date	Checked	Date	Scale at A1
JL	JAN 26	HUG	JAN 26	1:100
Pro.	Org.	Zone	Level	Type
SAC	MHA	XX	ZZ	D
Purpose of Issue				
PLANNING				