


A	15.03.21	SCALE BAR ADDED	
/	07.02.21	INITIAL ISSUE	
REV	DATE	ISSUE	IB

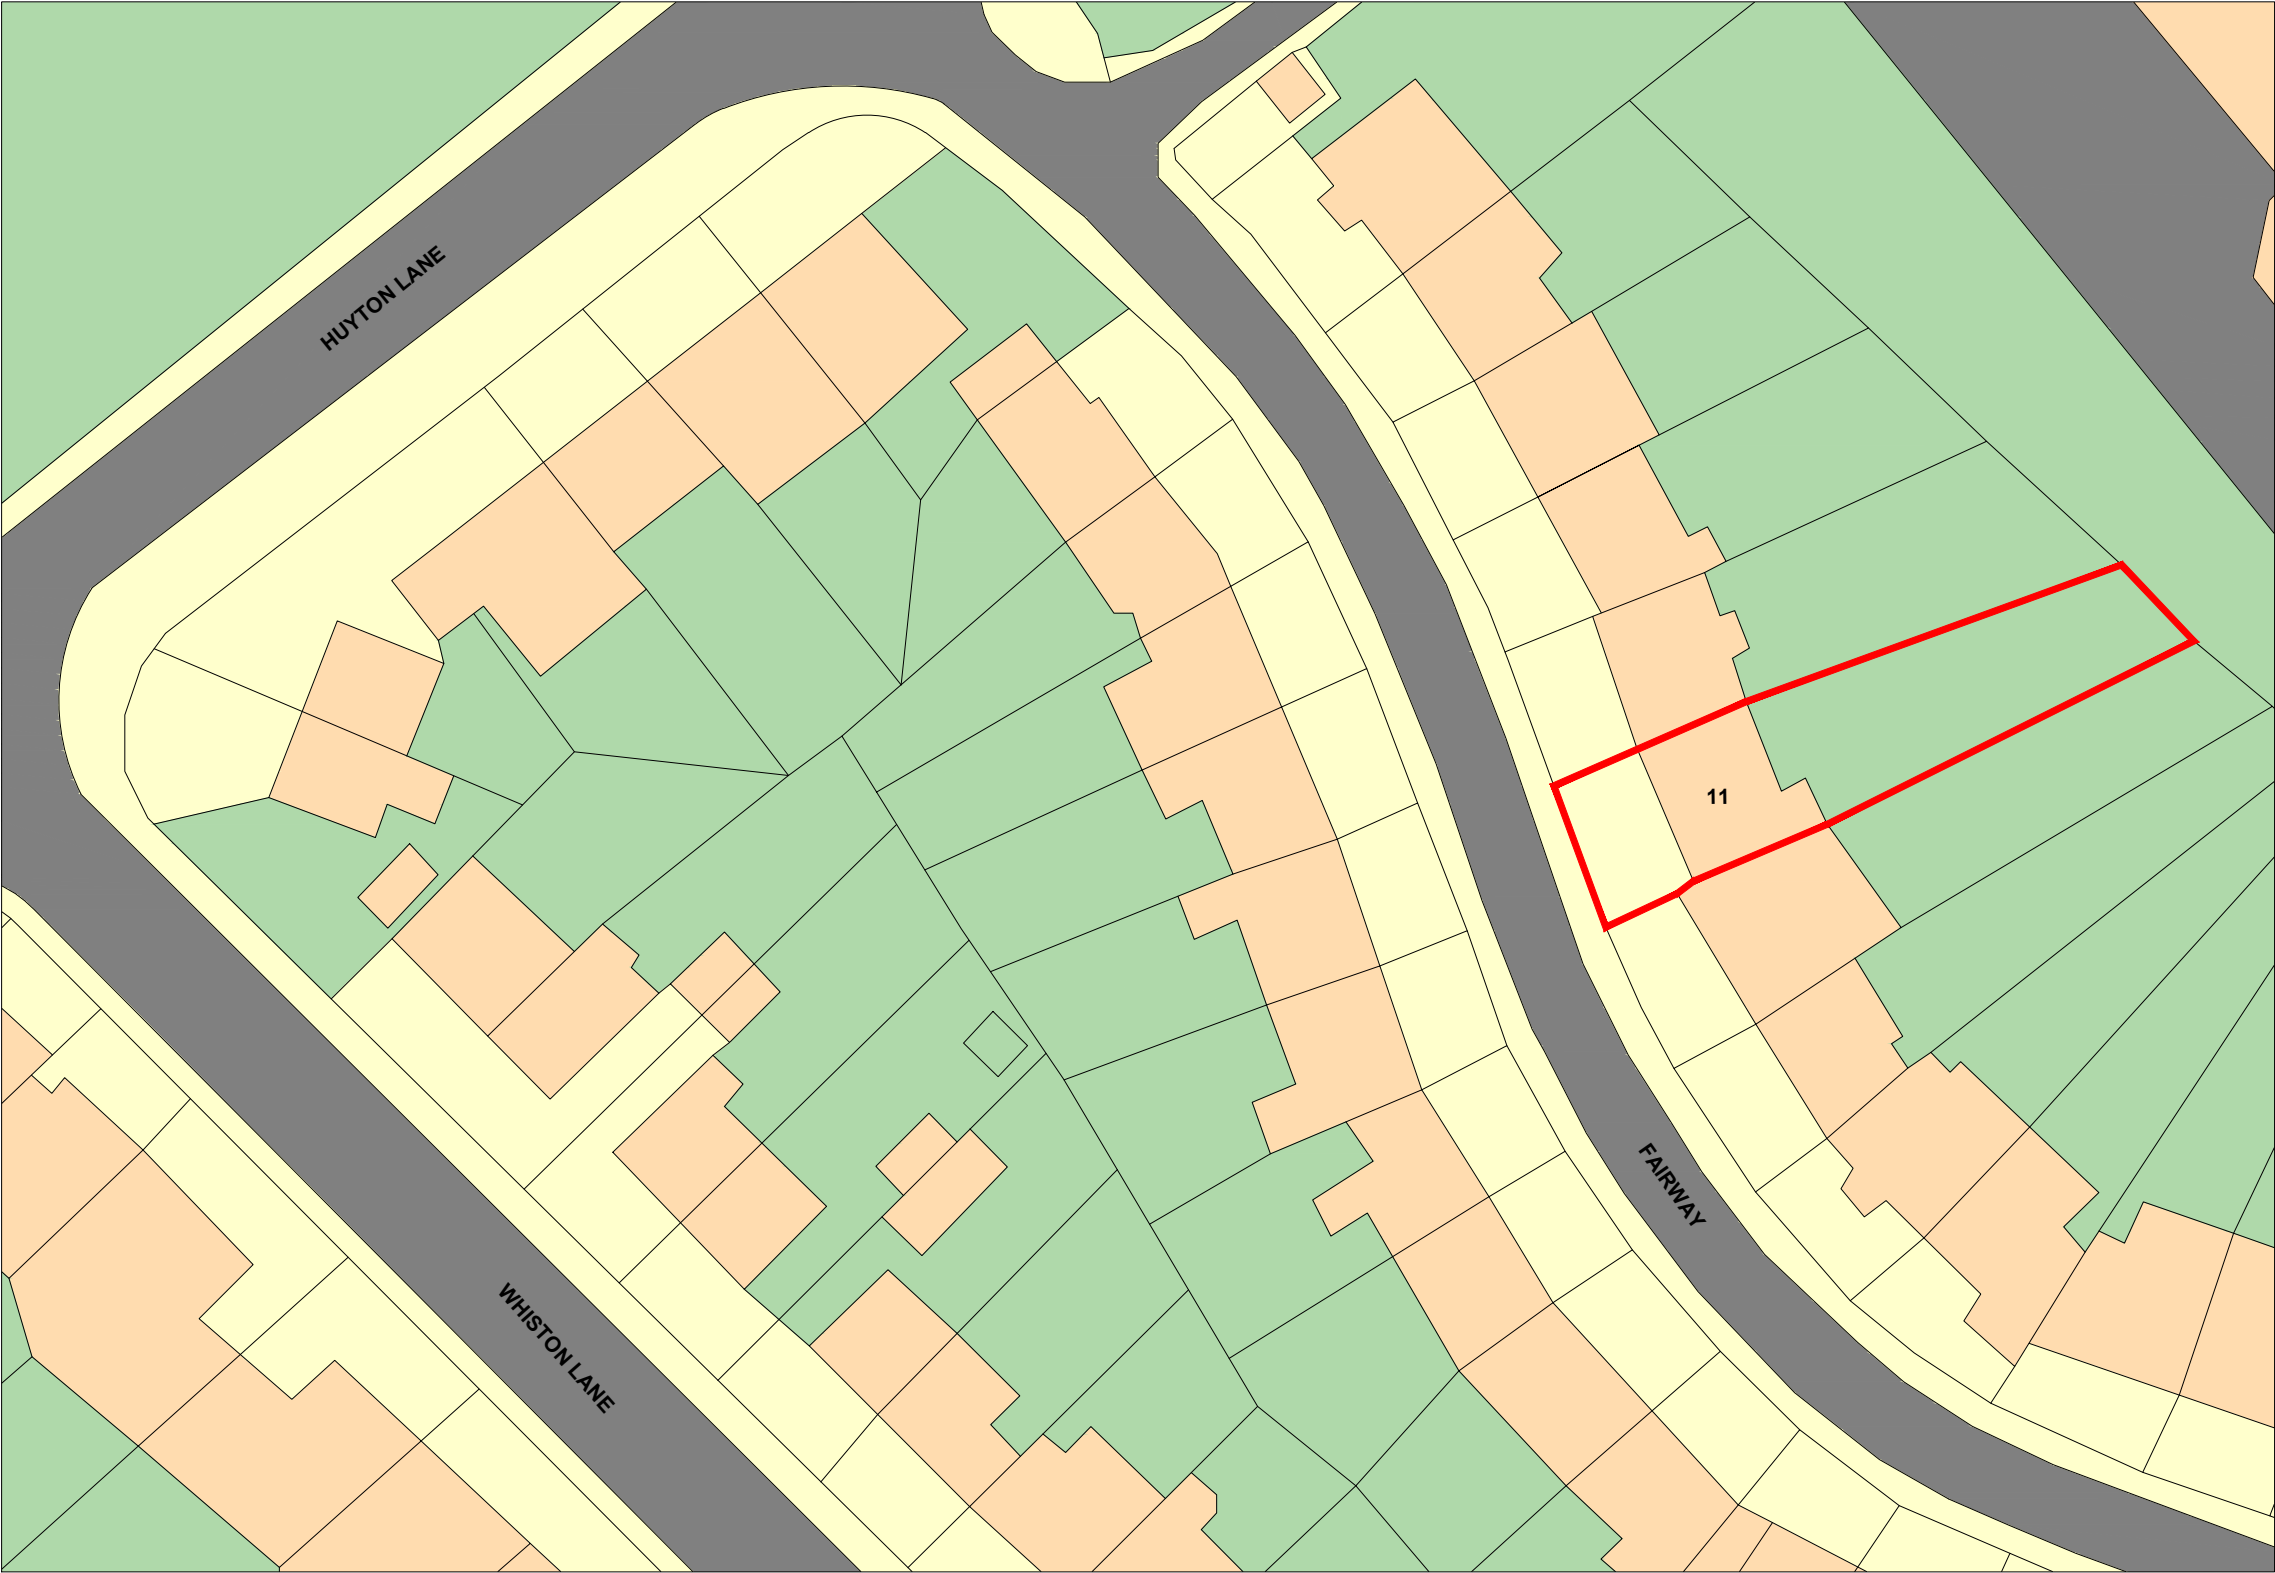

STUDIO REDBLOX
ARCHITECTURAL
DESIGN

© STUDIO REDBLOX ARCHITECTURAL DESIGN
NO SCALES TO BE TAKEN FROM DRAWING. SCALE BARS SHOWN ARE FOR INDICATIVE/PRICING PURPOSES ONLY.
ALL DIMENSIONS TO BE CHECKED & VERIFIED ON SITE.
ALL DRAWINGS/SCHEDULES WITHIN PACKAGE OF INFORMATION TO BE READ IN CONJUNCTION WITH ONE ANOTHER.
THE PROJECT MANAGER IS TO BE MADE AWARE ANY DISCREPANCIES FOUND WITHIN THE DRAWINGS/SCHEDULES.
DRAWINGS NOT TO BE USED FOR CONSTRUCTION UNLESS STATED.

PROJECT TITLE:	11 FAIRWAY				
DRAWING TITLE:	LOCATION PLAN				
RBINV NO:	11FW	DATE:	JAN 2021	SCALE:	1:500 @ A3
DRAWN BY:		DWG NO:	300	REVISION:	REV A