




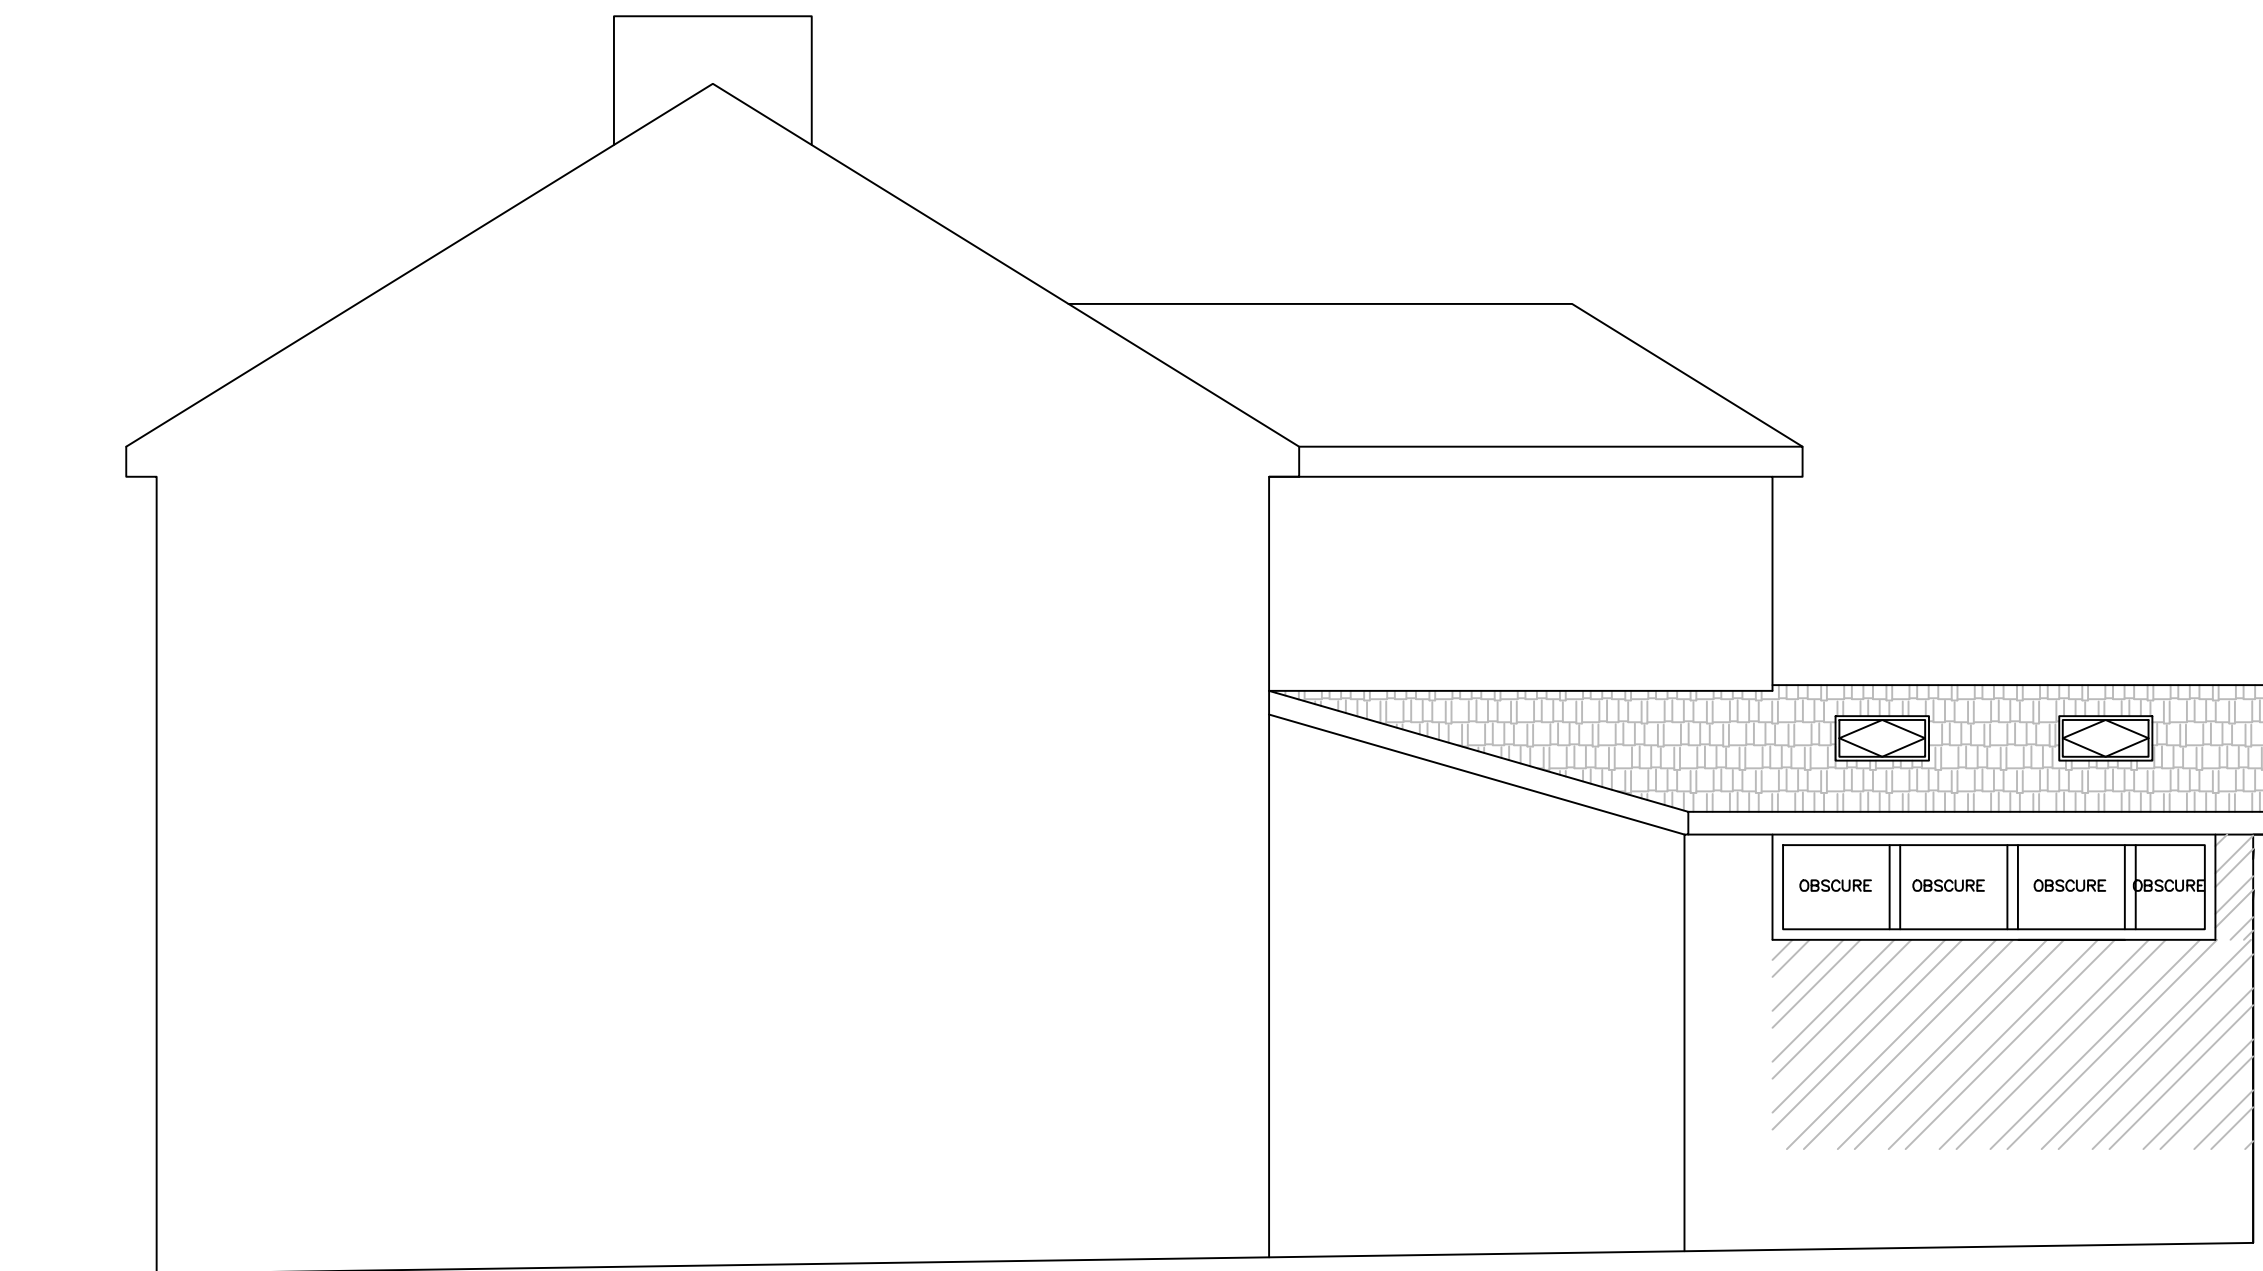


PROPOSED GABLE ELEVATION 1:50

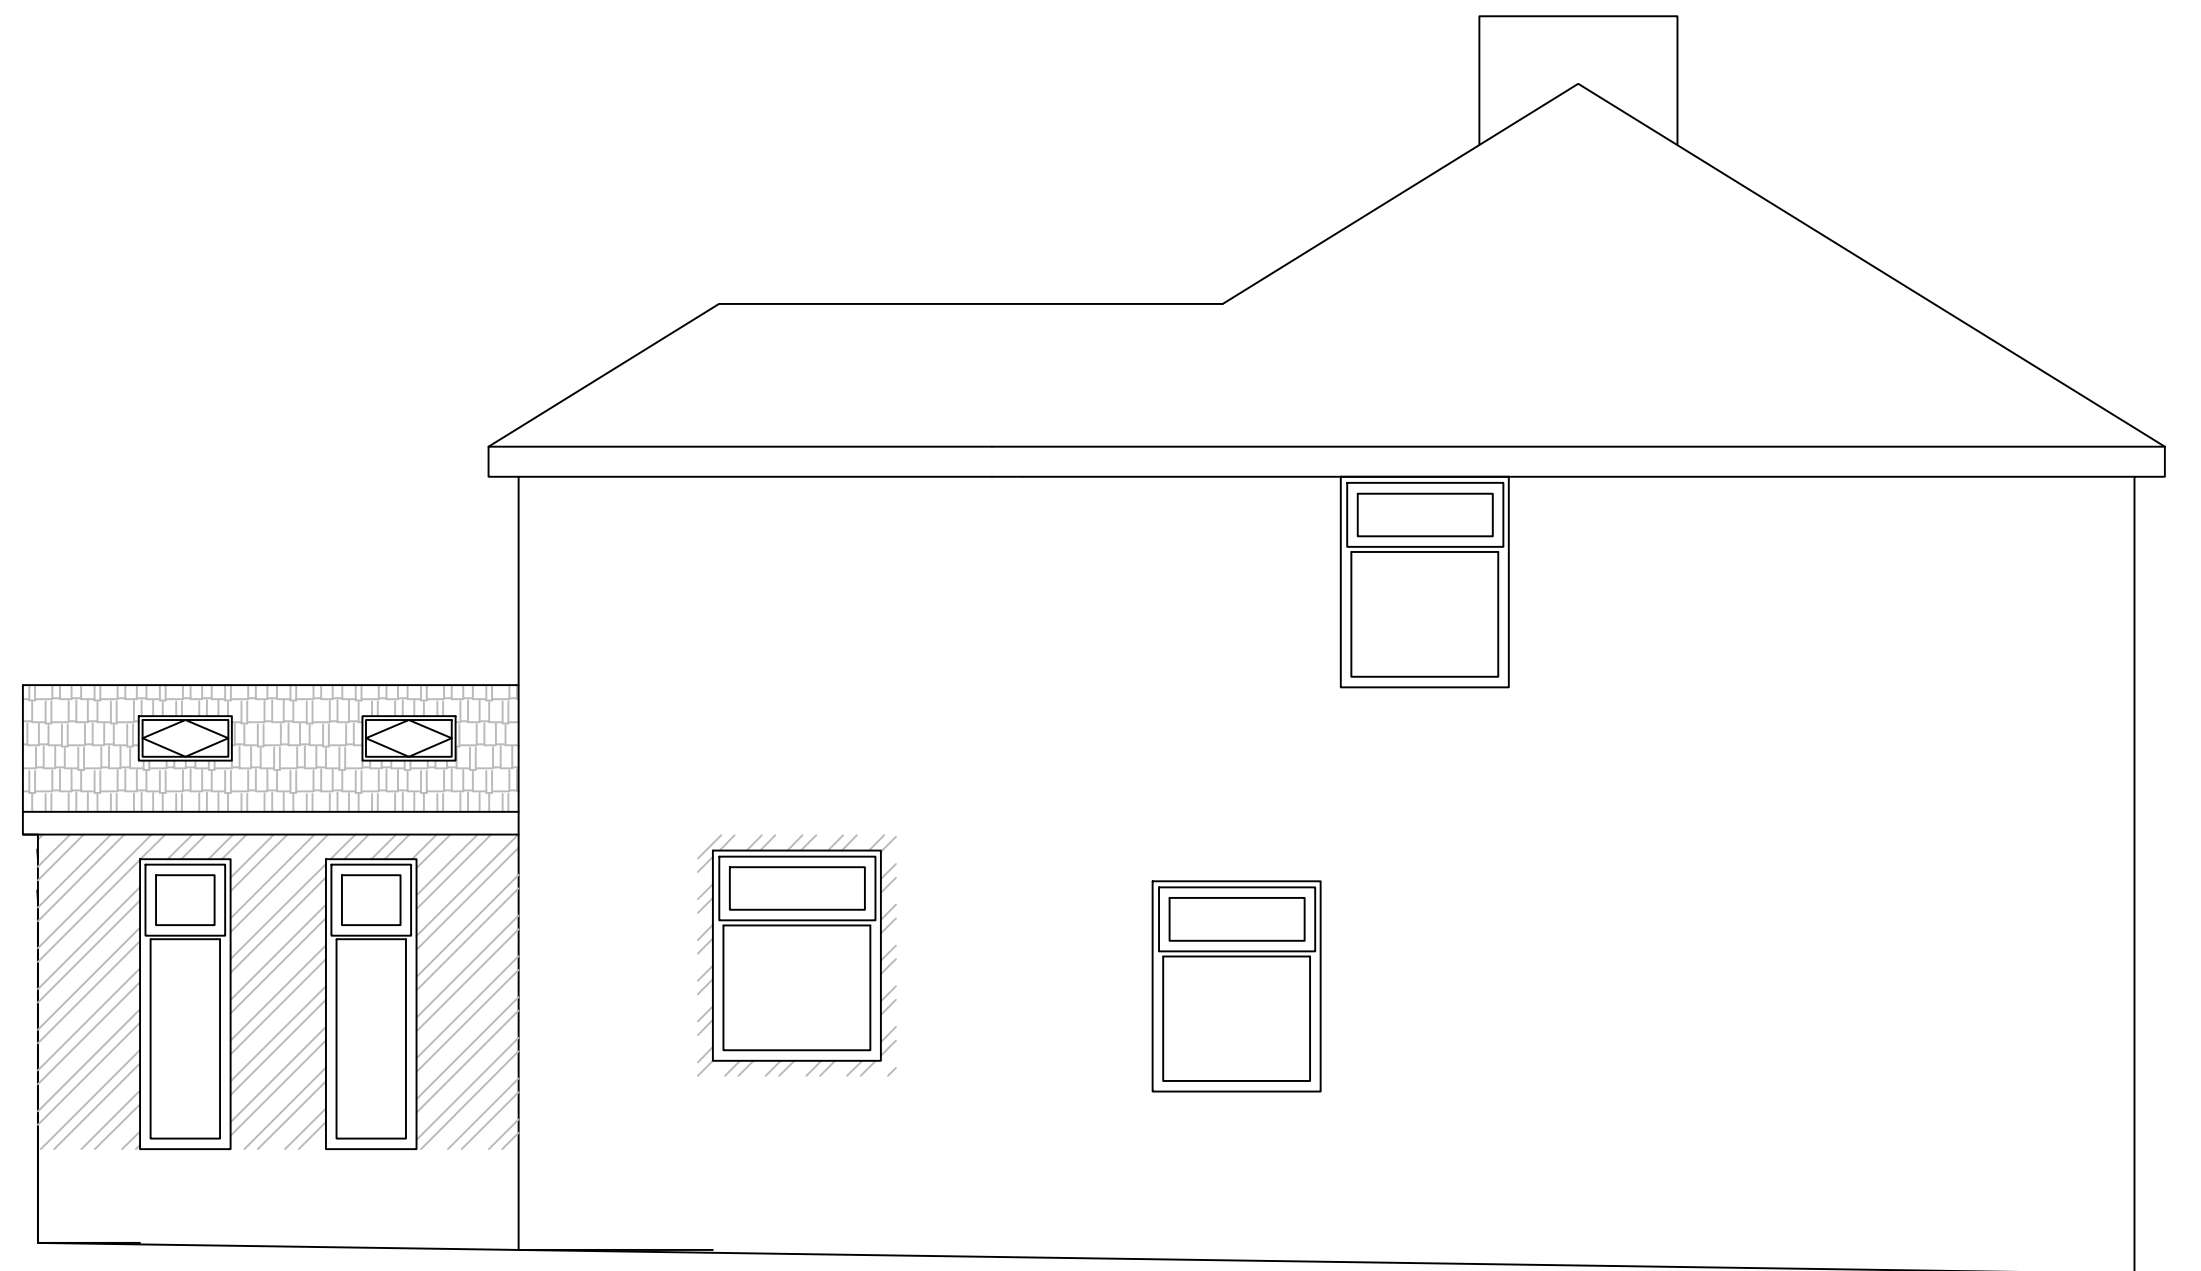

PROPOSED GABLE ELEVATION 1:50

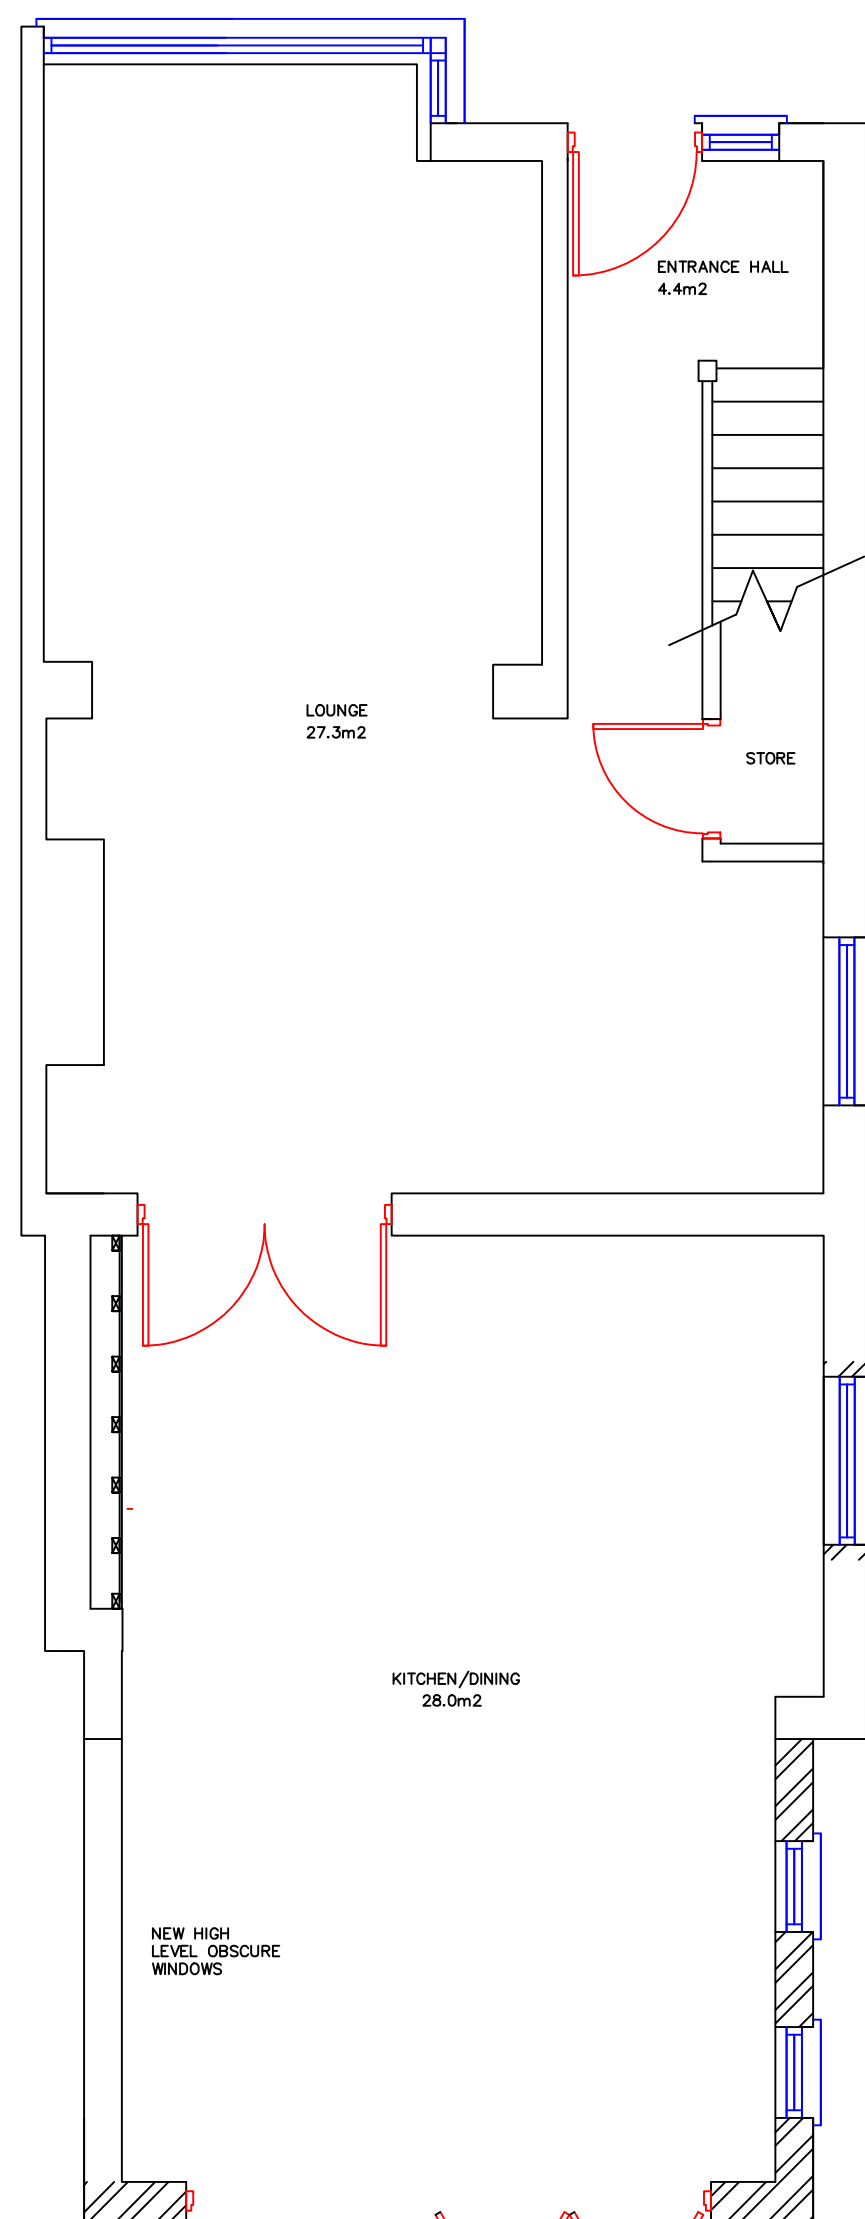

PROPOSED GROUND FLOOR PLAN 1:50

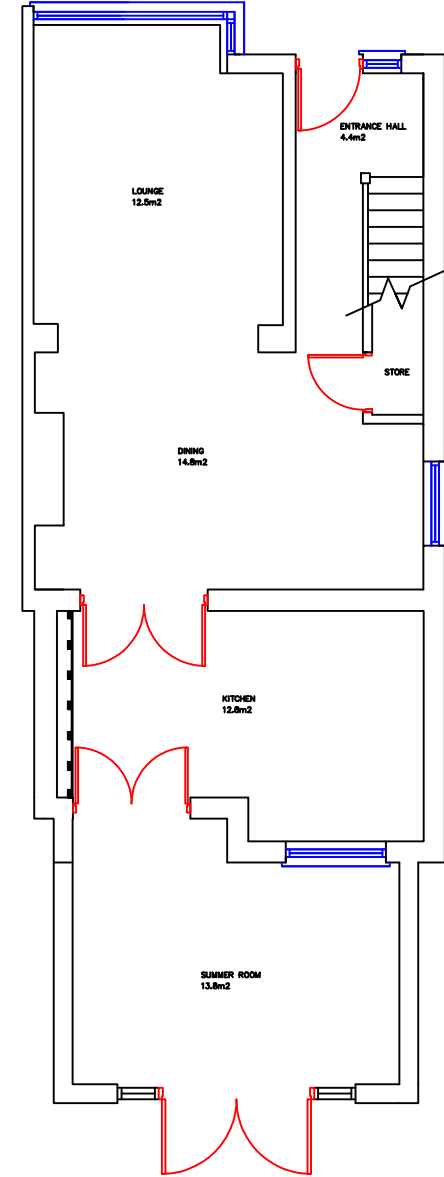

EXISTING GROUND FLOOR PLAN 1:100




PROPOSED REAR ELEVATION 1:50



LOCATION PLAN 1:1250



BLOCK PLAN 1:500

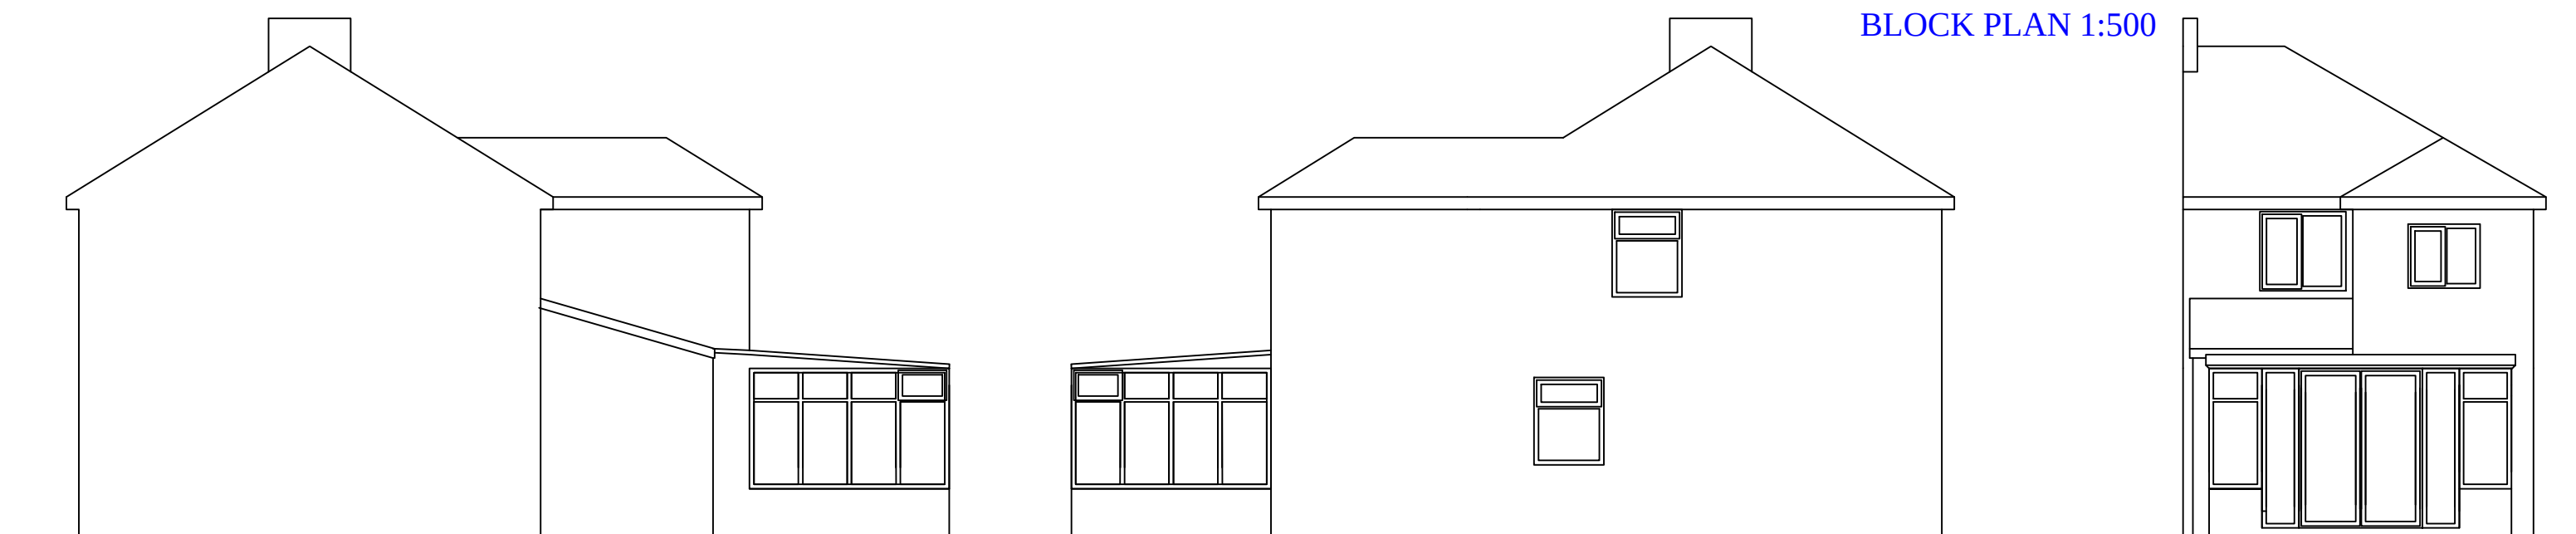

EXISTING GABLE ELEVATION 1:100

EXISTING GABLE ELEVATION 1:100

EXISTING REAR ELEVATION 1:100



General Notes

No.	Revision/Issue	Date

41 HOWDEN DRIVE
HUYTON
L36 4NU

Project Name and Address
PROPOSED NEW REAR PITCHED ROOF
CONSTRUCTION@SINGLE STOREY
WITH ALTERATIONS TO REAR
ELEVATION AND NEW GABLE
WINDOW POSITION/SIZE INCL.
NEW PARTY WALL OBSCURE
GLAZING AND INTERNAL
ALTERATIONS

Project	Sheet
HOW	1
Date	APR21
Scale	1:50 1:100 1:1250 1:500