




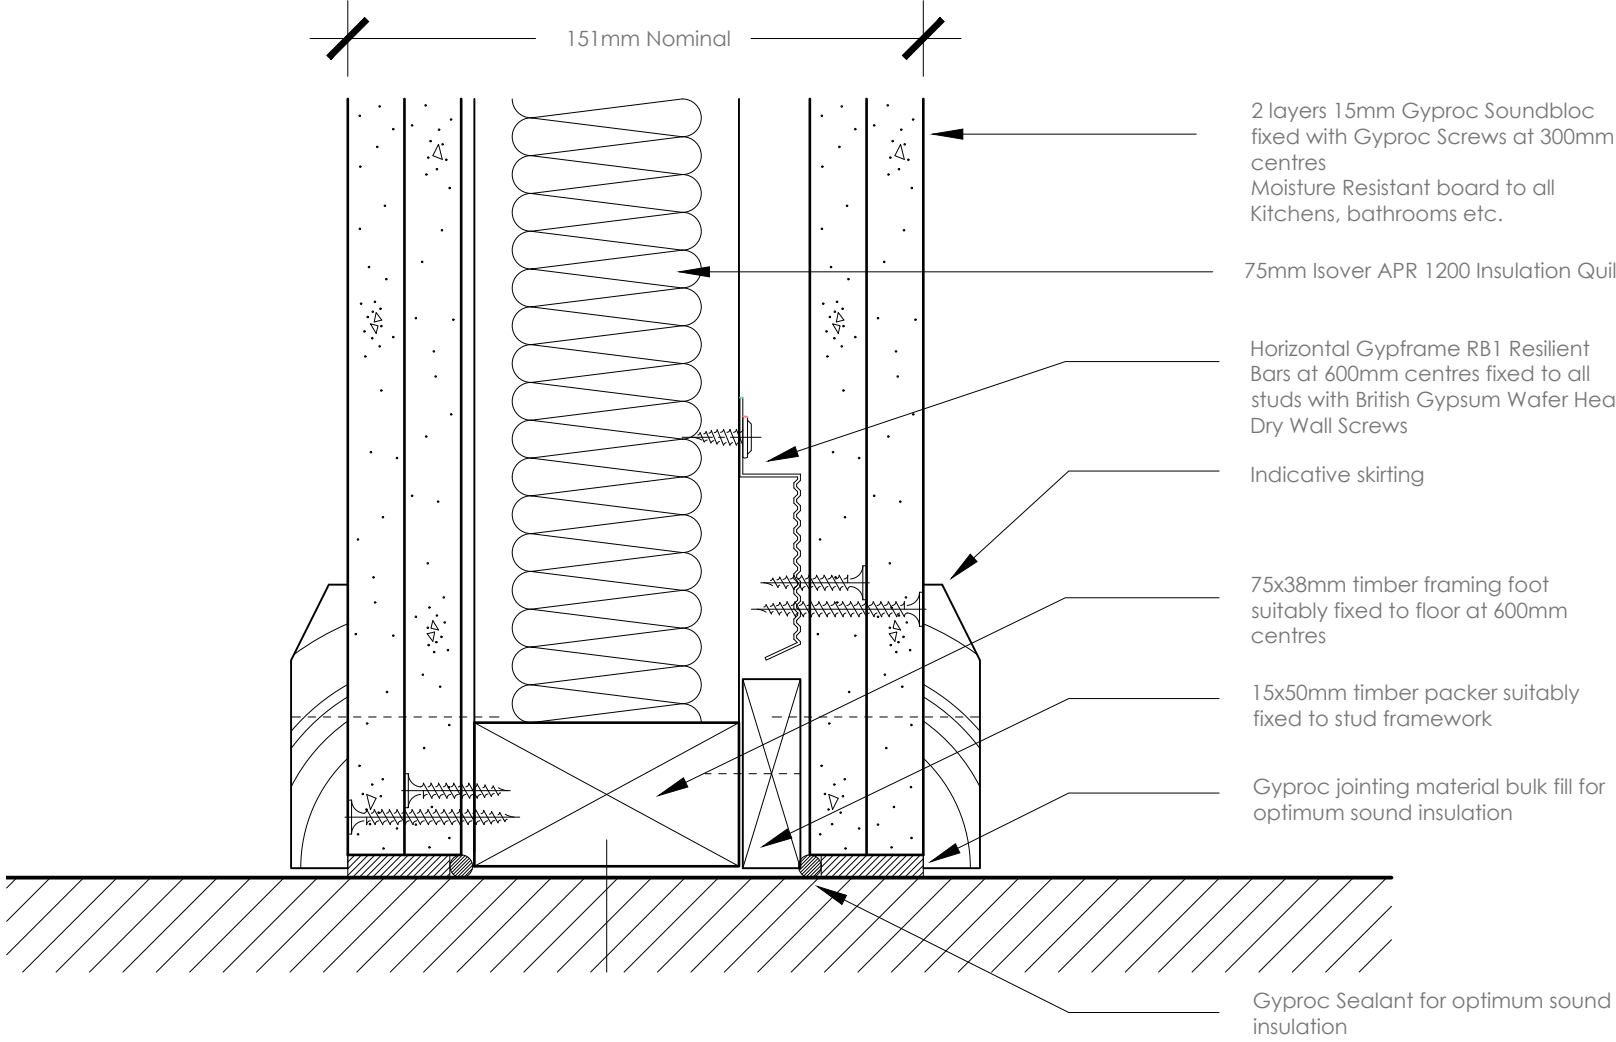


A(22)06.01 Base Detail
Timber Stud Partition

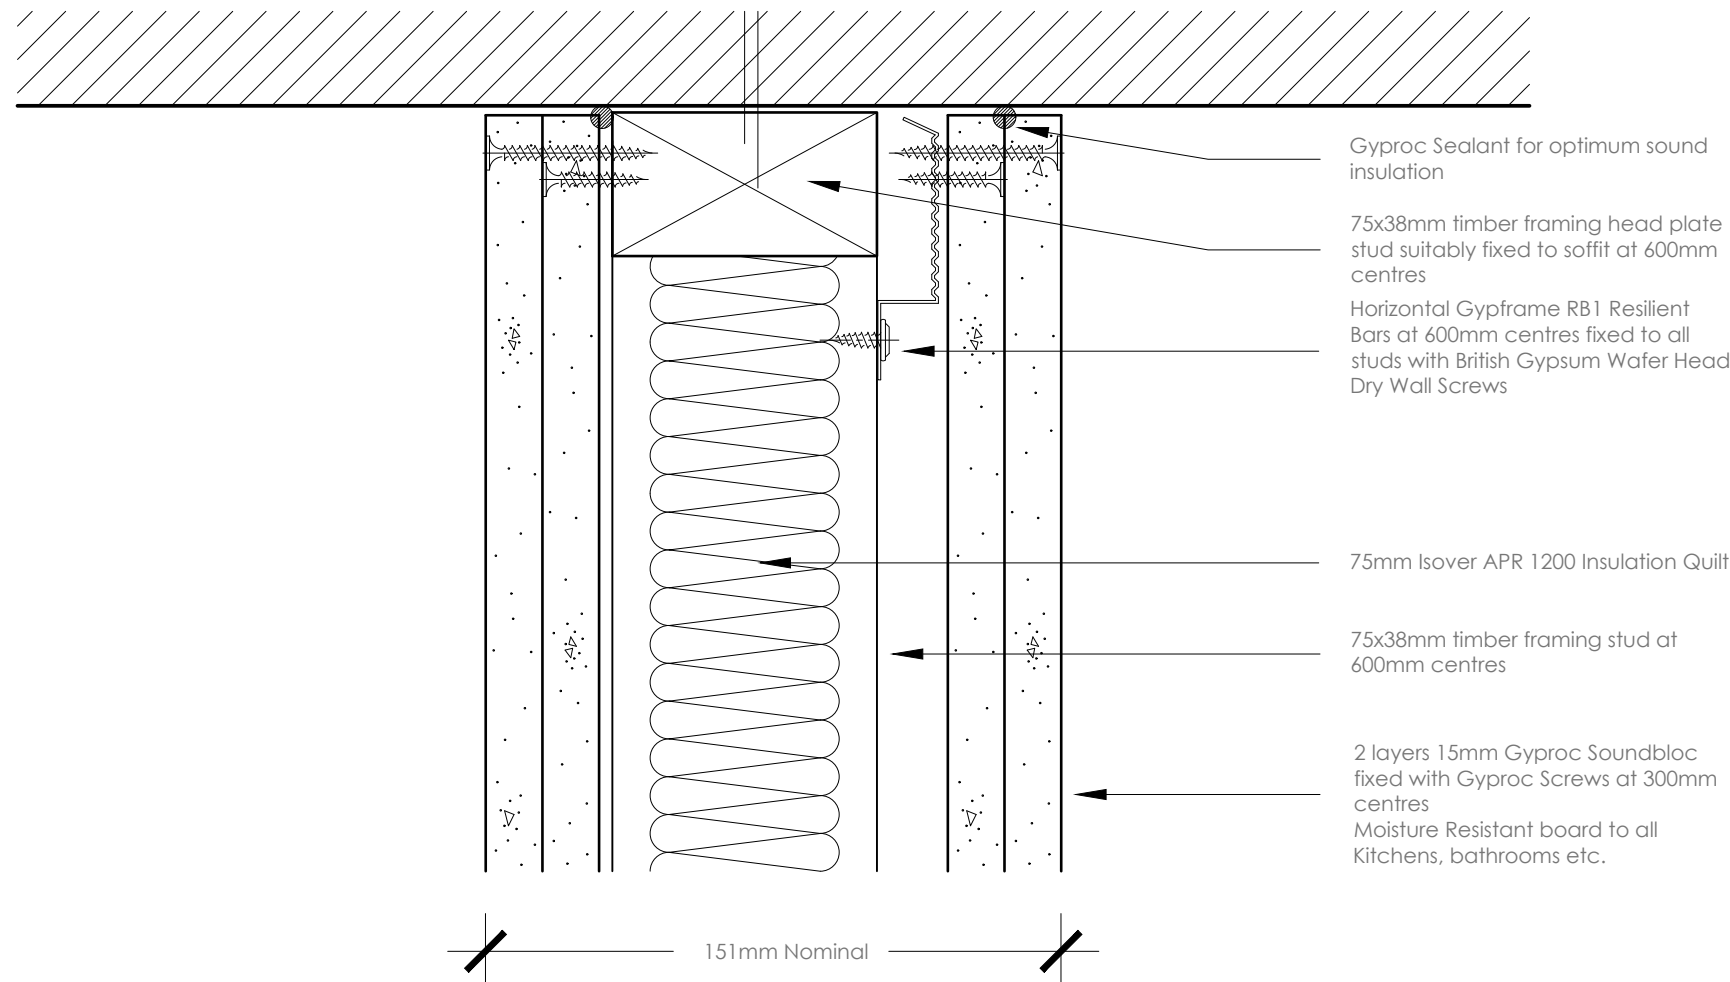

A(22)06.02 Head Detail
Timber Stud Partition

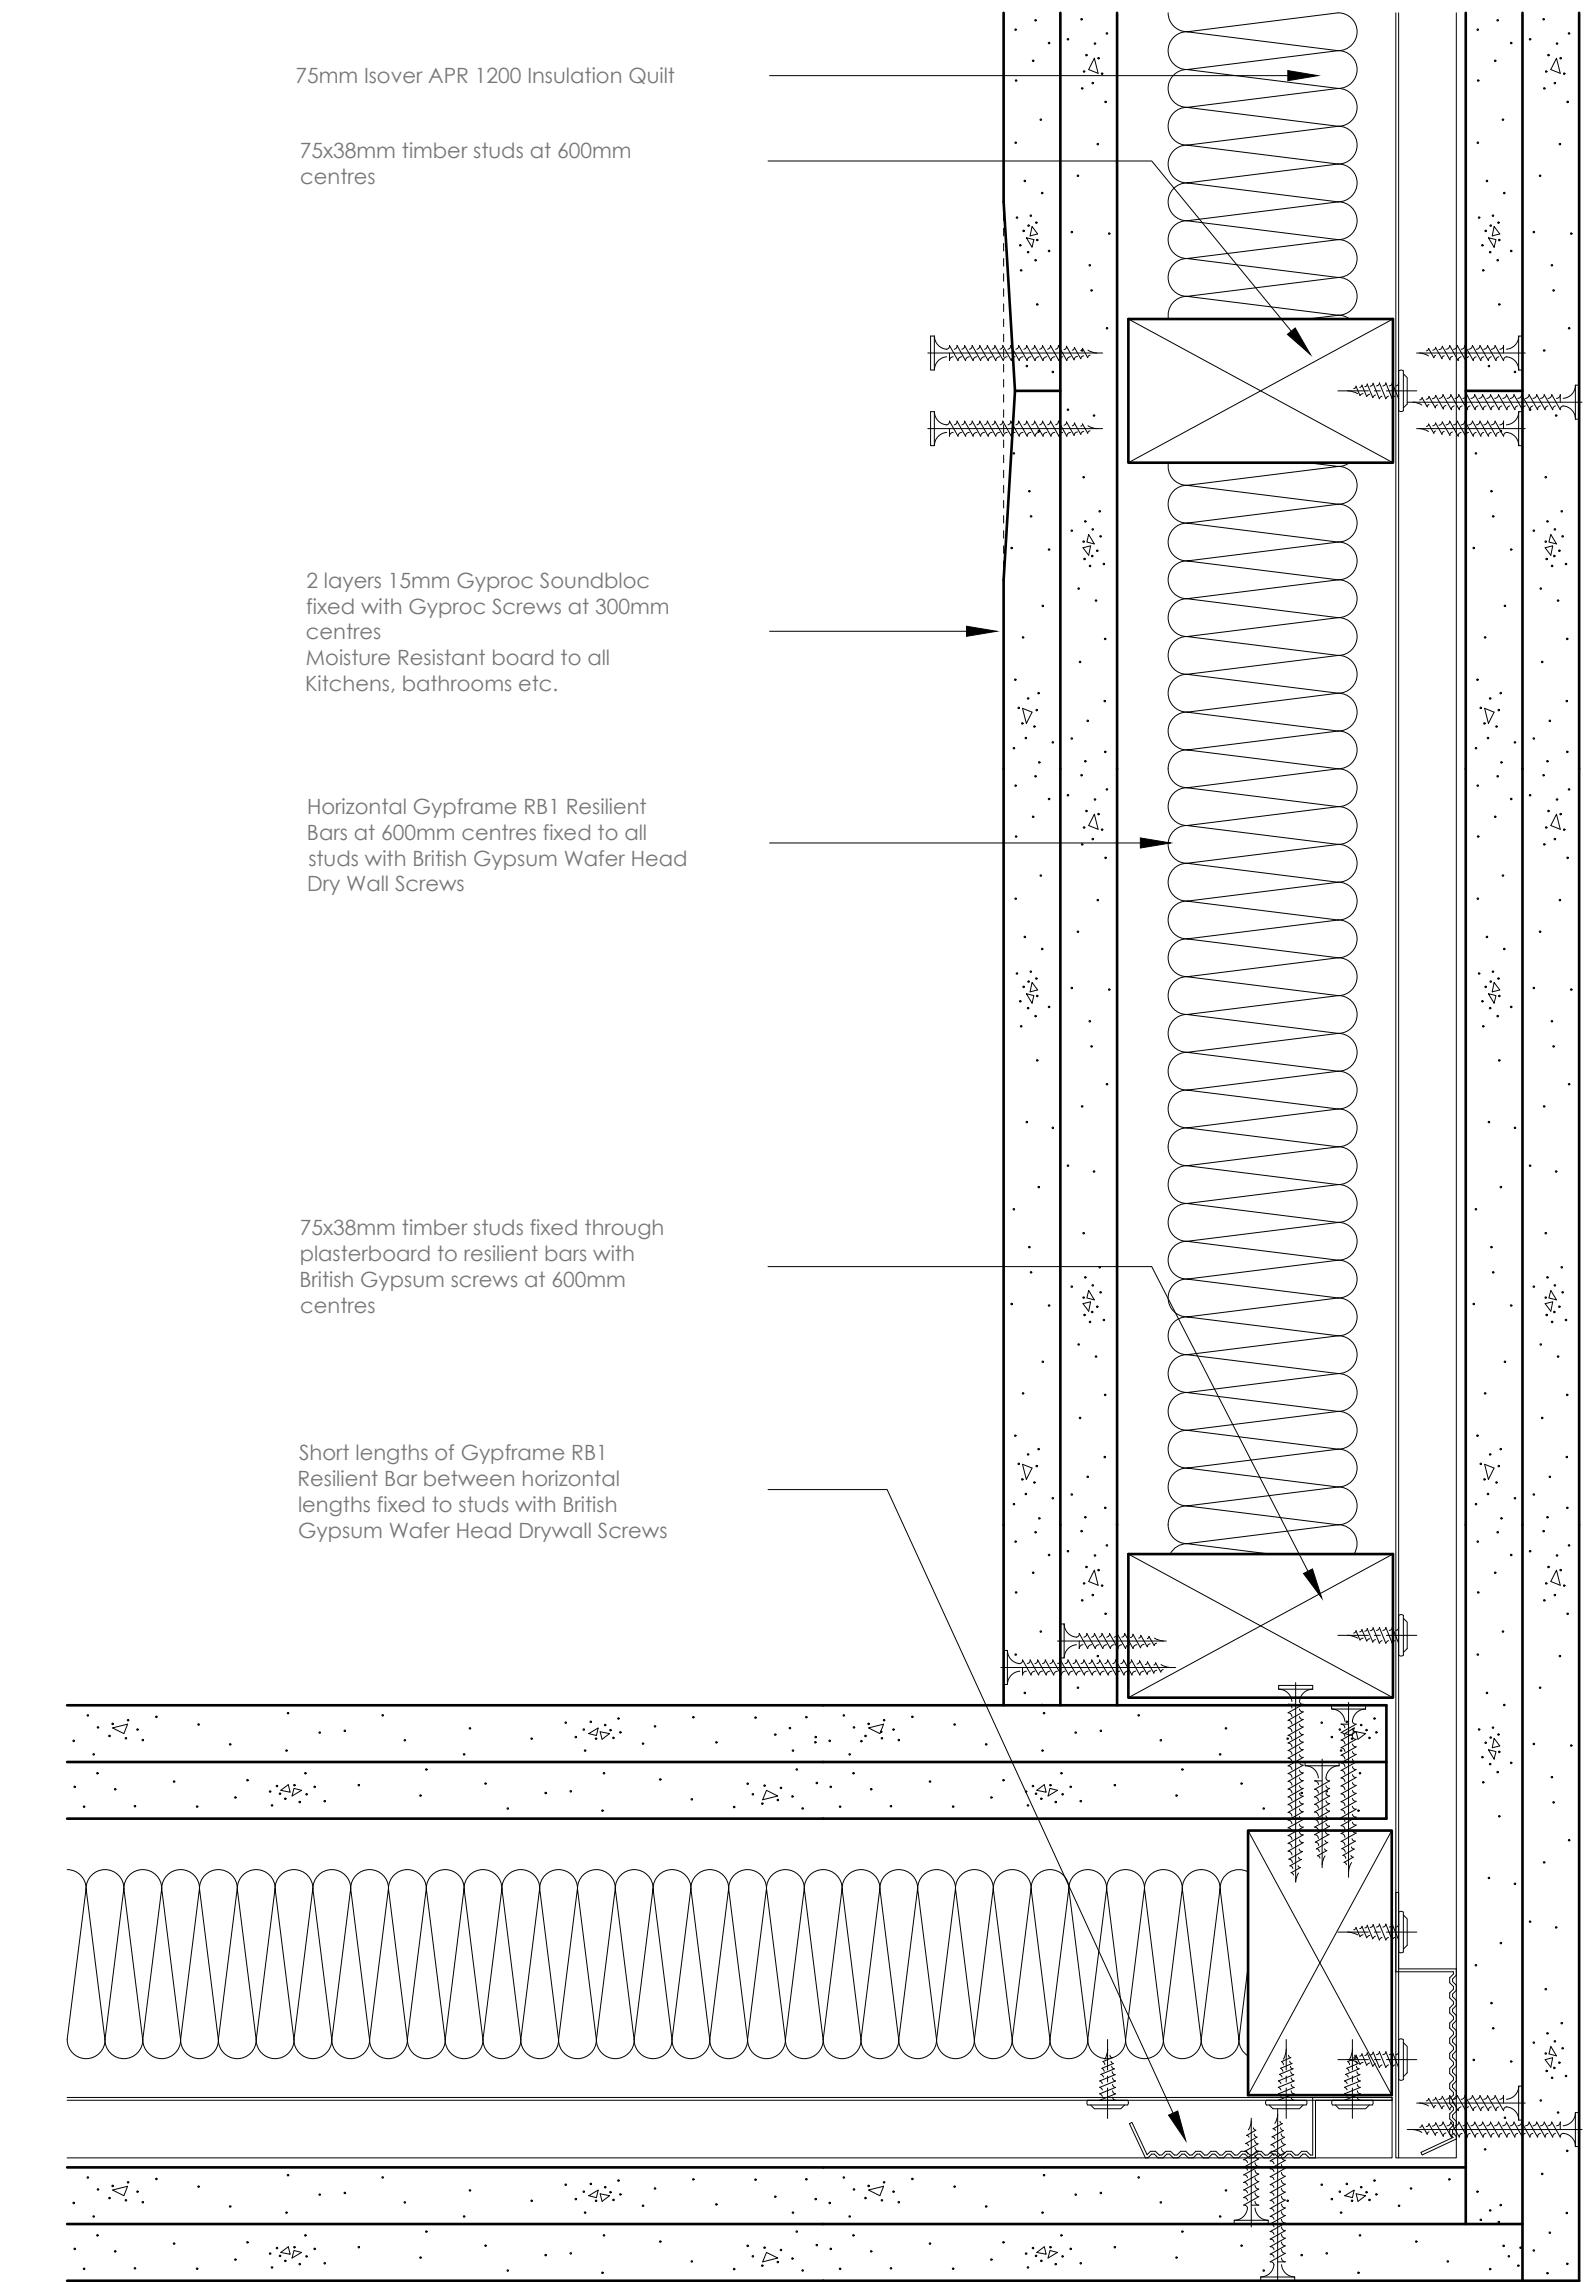


External Corner

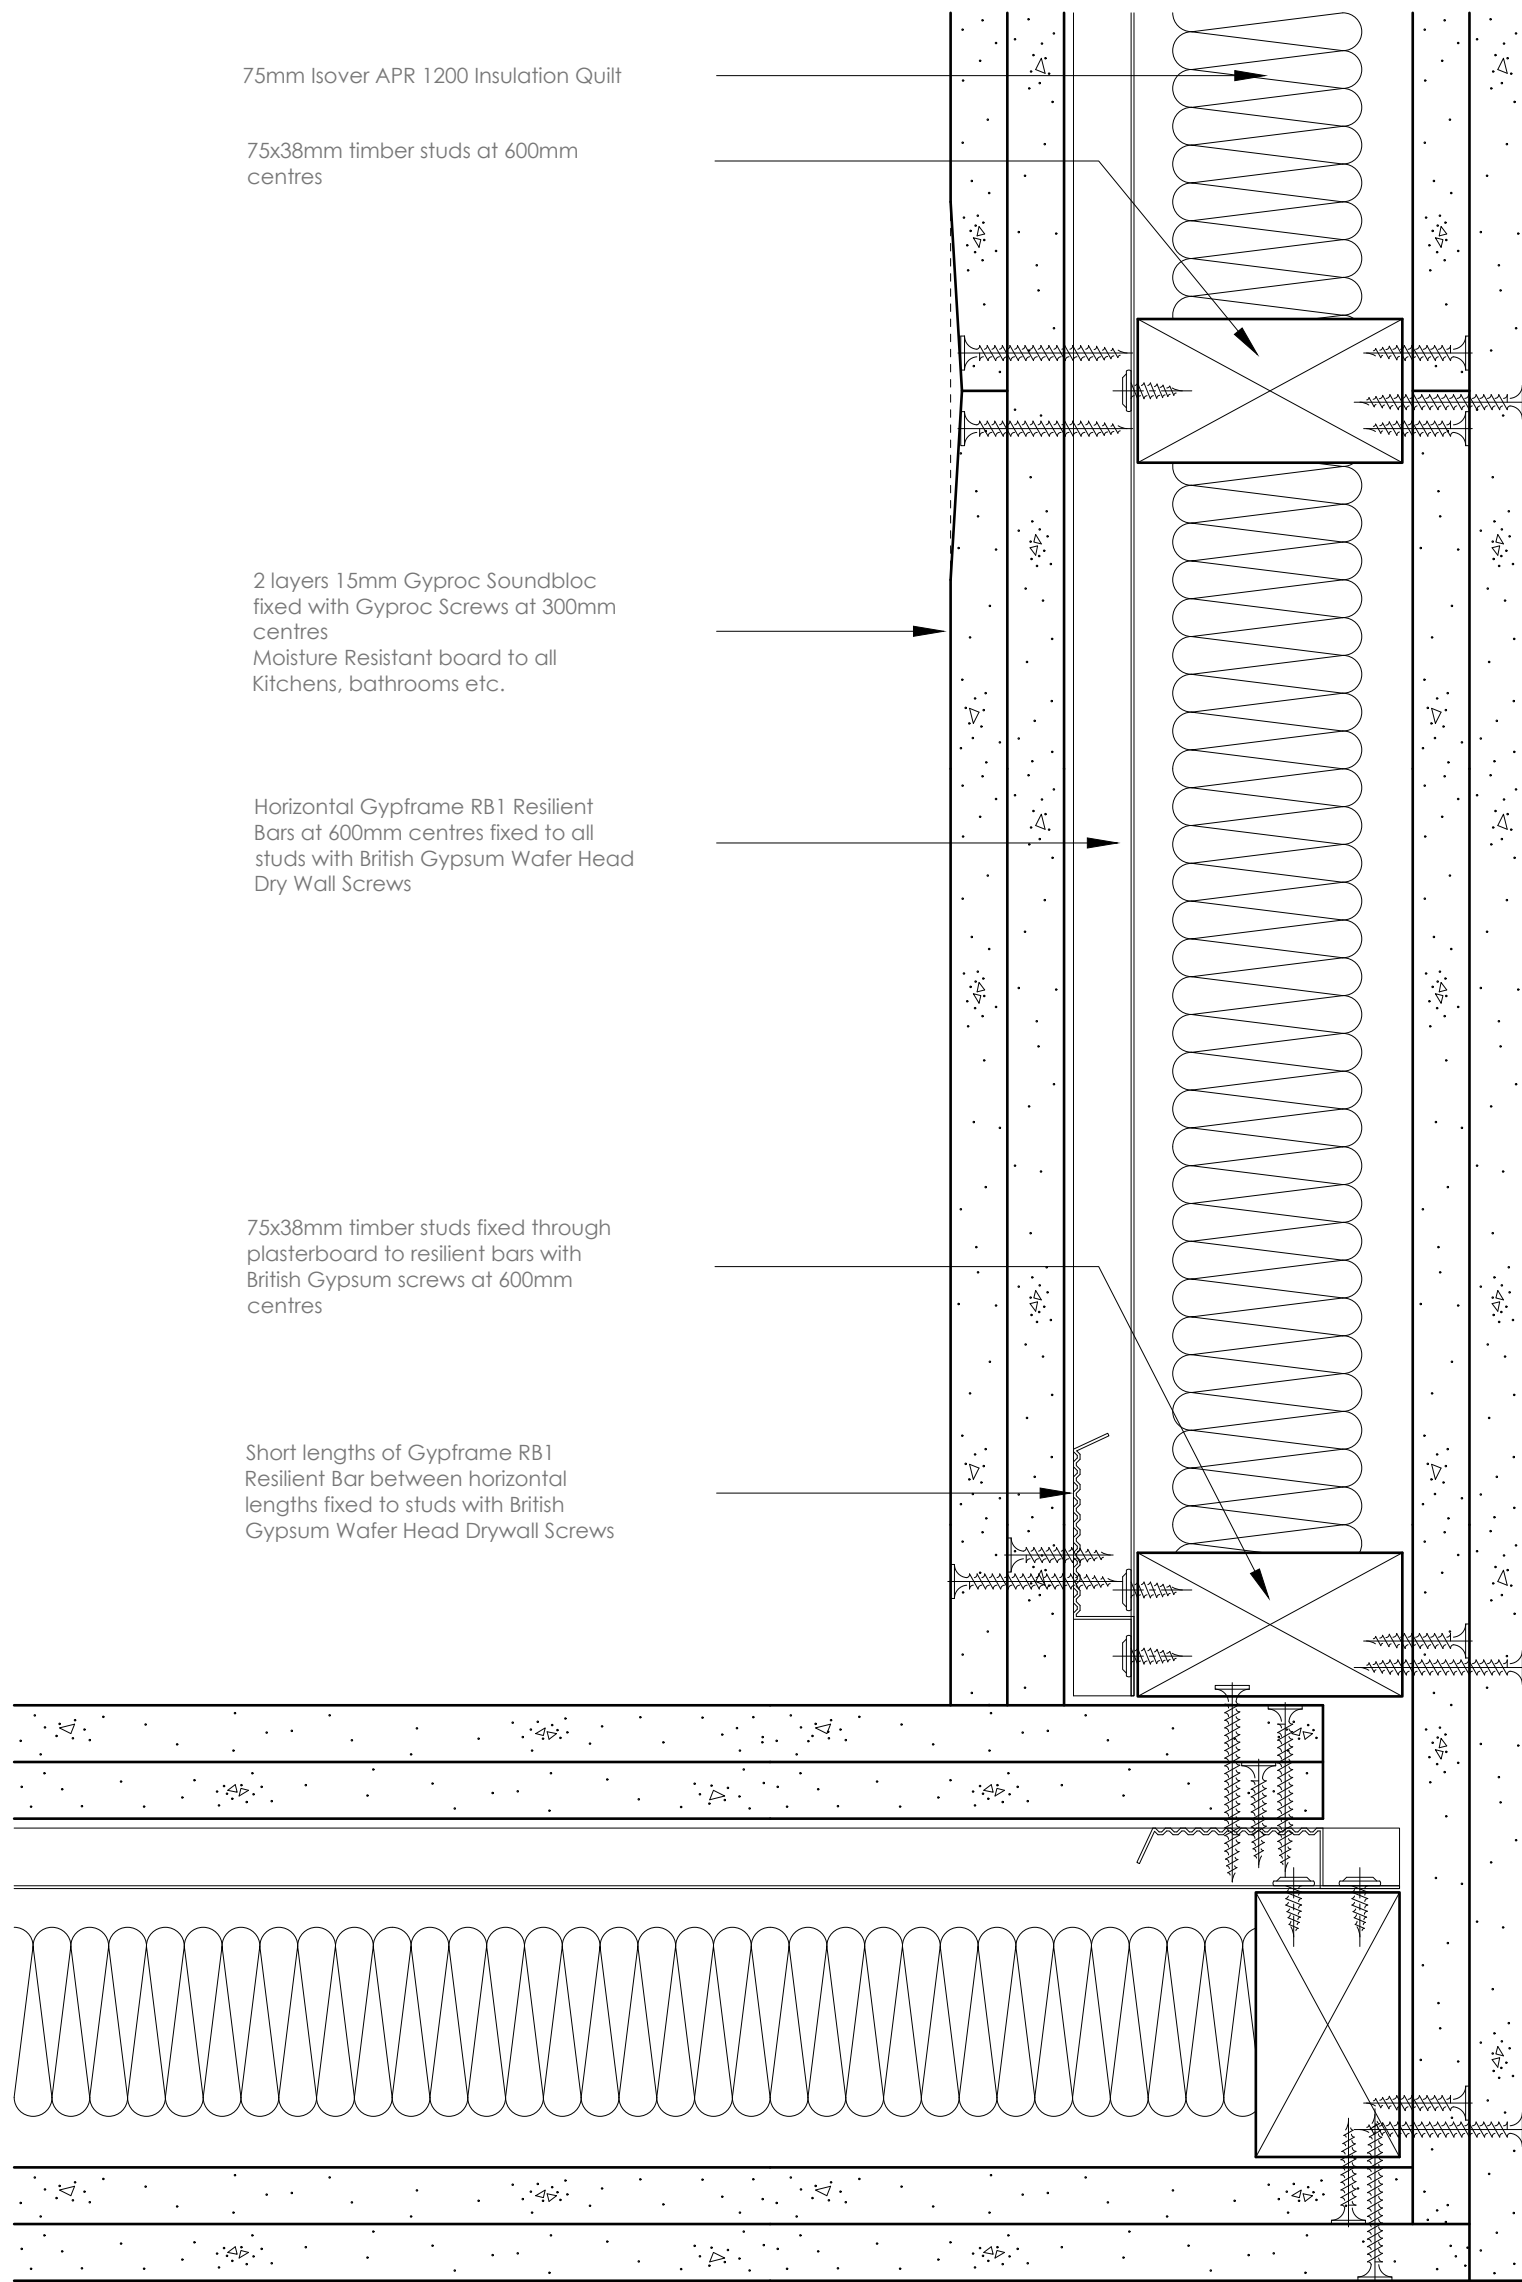


Internal Corner

A(22)06.05 Corner Details
Timber Stud Partition

DETAILS TAKEN FROM BRITISH GYPSUM APPROVED SYSTEMS - CONVERSION
TIMBER STUD & GYPFRAME RB1 RESILIENT BAR
PRE-COMPLETION TESTING - CONVERSIONS
BRITISH GYPSUM APPROVED SYSTEM (43 dB D_{nT,w}+ Ctr)

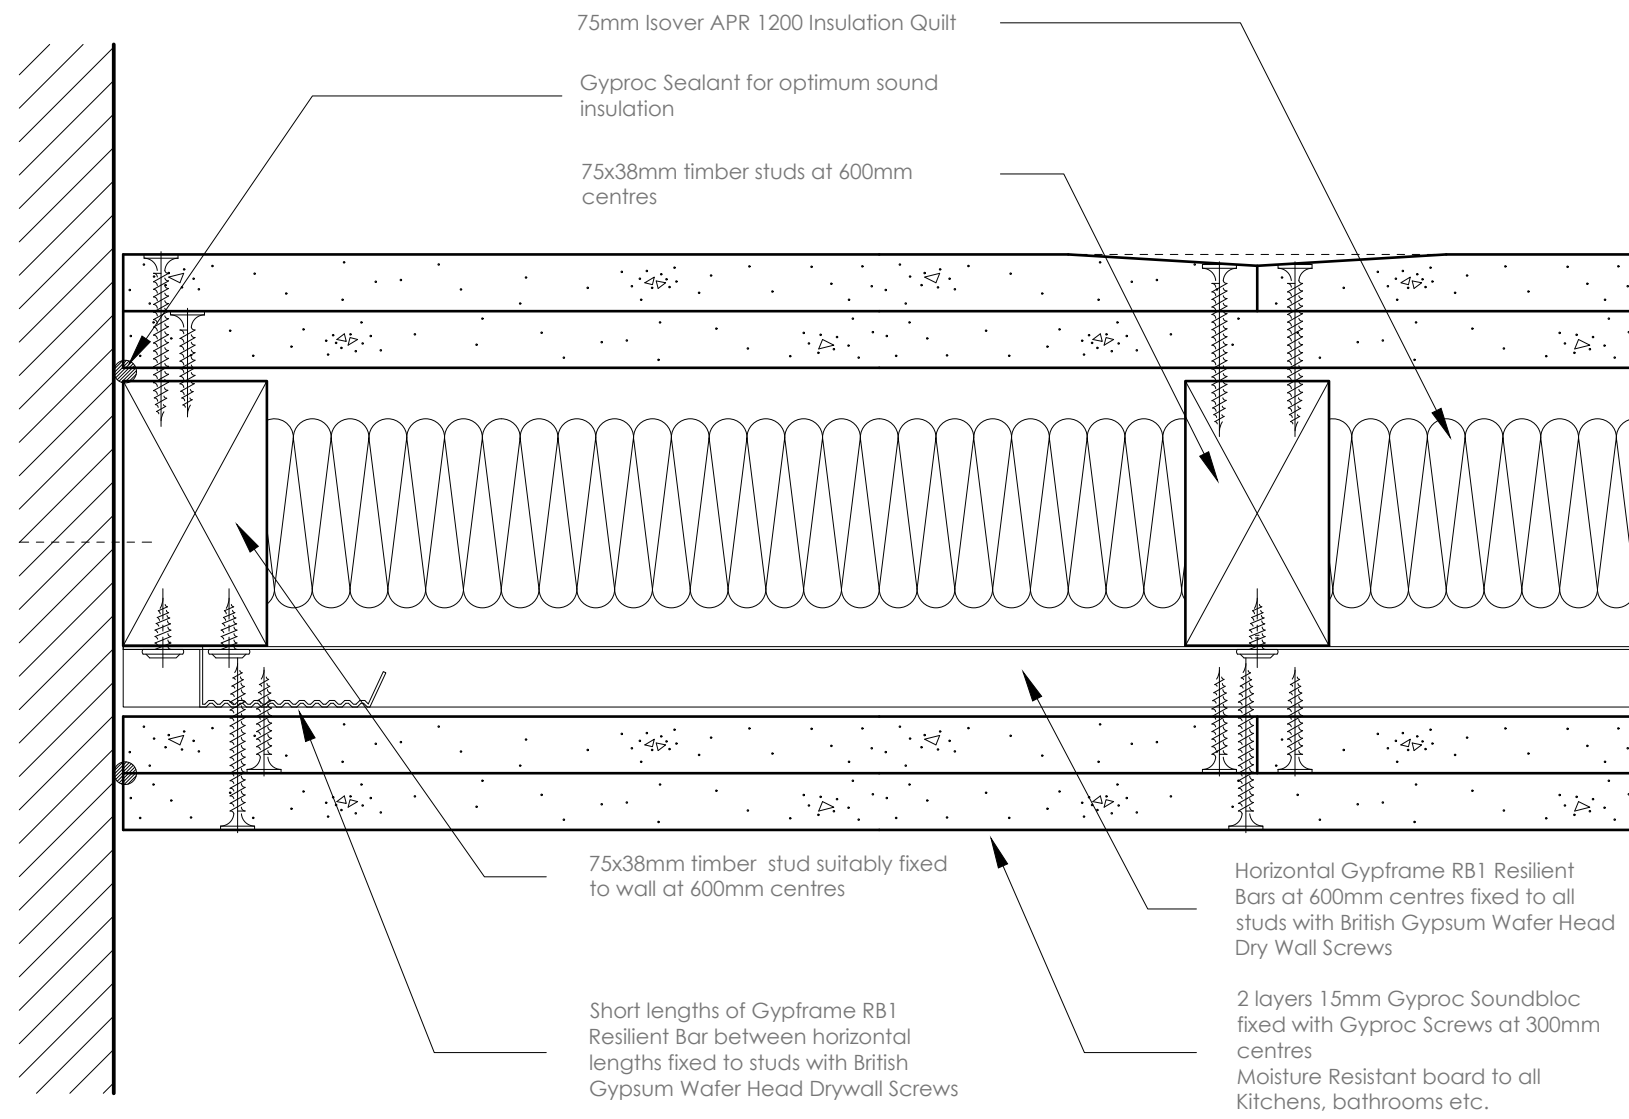

A(22)06.03 Wall Abutment Detail
Timber Stud Partition

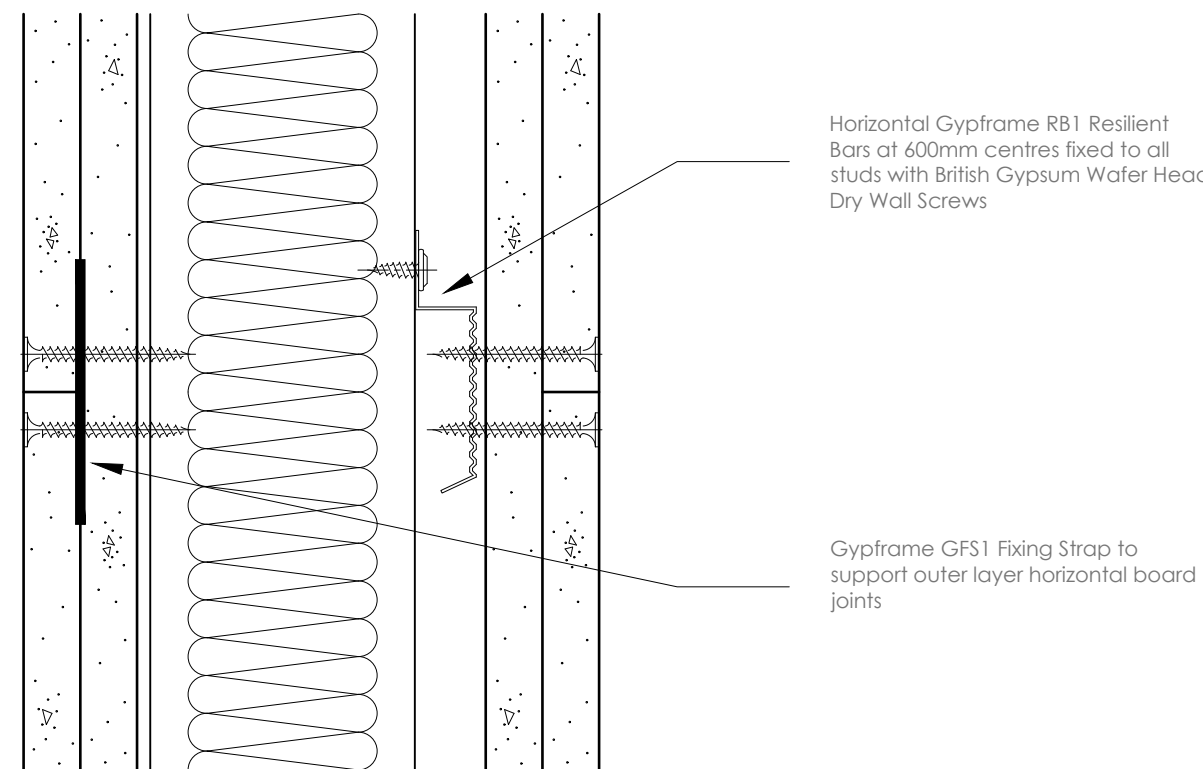

A(22)06.04 Intermediate Stud Detail
Timber Stud Partition

REVISION ISSUE DATE

PLANNING APPLICATION & LISTED
BUILDING CONSENT SUBMISSION 18/01/23

LEGEND

ELEVATION - DRAWING
REFERENCE

SECTION - DRAWING
REFERENCE

DETAIL LAYOUT - DRAWING
REFERENCE

ASSEMBLY - DRAWING
REFERENCE

STORE
3B002

ROOM NAME/
ROOM NO FOR FINISHES REFER
TO SCHEDULE

LEVEL

DOOR NO. FOR TYPE/ DETAIL
REFERENCES REFER SCHEDULE

WINDOW NO. FOR TYPE/
DETAIL REFERENCES REFER
SCHEDULE

GRID LINE REFERENCE

WALL TYPE/ DETAIL REFERENCE.
REFER TO SPECIFICATION

WARDROBE NO. FOR TYPE/
DETAIL REFERENCES REFER
SCHEDULE

PANEL NO. FOR TYPE/ DETAIL
REFERENCES REFER SCHEDULE


HEAT DETECTOR

SMOKE DETECTOR

MAINS OPERATED SMOKE ALARMS & ALARM
SYSTEM WITH A BATTERY BACK UP IS REQUIRED
TO AT LEAST GRADE D CATEGORY L03 STANDARD
IN ACCORDANCE WITH BS 5839 PART 6:2004

NOTE:

ALL ELECTRICAL WORK COVERED BY PART P
(ELECTRICAL SAFETY) MUST BE DESIGNED,
INSTALLED, INSPECTED & TESTED BY A PERSON
COMPETENT TO DO SO.
THIS PERSON MUST BE REGISTERED WITH AN
AUTHORISED SELF-CERTIFICATION SCHEME
(eg BRE CERTIFICATION, BSI, ELECSA, NICEIC OR
NAPIT CERTIFICATION), PRIOR TO COMPLETION
AN APPROPRIATE BS7671 ELECTRICAL
INSTALLATION CERTIFICATE MUST BE PROVIDED
BY THE COMPETENT PERSON.

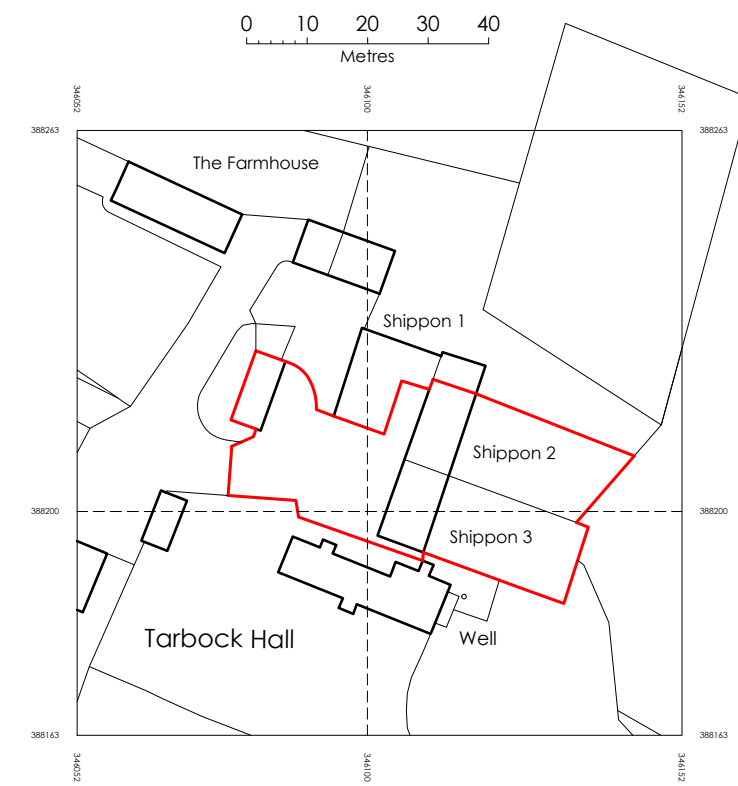

©Crown Copyright and database right 2022
Ordnance Survey License: 100048957
Reproduction in whole or part is prohibited
without the prior permission of Ordnance Survey
Serial No. 239782

LOCATION PLAN scale 1: 1250

DAMIANFIELD
ARCHITECTS

Springwood House, 4 Rose Lane, Mossley Hill, Liverpool, L18 5ED
t 07950 830844 www.damianfieldarchitects.co.uk
RIBA Membership 09128282 ARB Registration 062412H

PROPOSED WORKS TO
Shippons 2 & 3
Ox Lane, Tarbock Hall Estate
Tarbock Green, Prescot, L35 1QA

TITLE PARTY WALL ASSEMBLY BG APPROVED SYSTEMS				
DRAWING NO.				
PROJECT	TYPE	CATEGORY	NUMBER	REVISION
399	A	(22)06		-
SCALE 1:2 @ A1			DATE 18/01/2023	

ANY DISCREPANCIES BETWEEN DRAWINGS OR BETWEEN DRAWINGS & ACTUAL SITE
CONDITIONS SHOULD BE IMMEDIATELY BE BROUGHT TO THE ATTENTION OF
THE ARCHITECTS.