


Notes

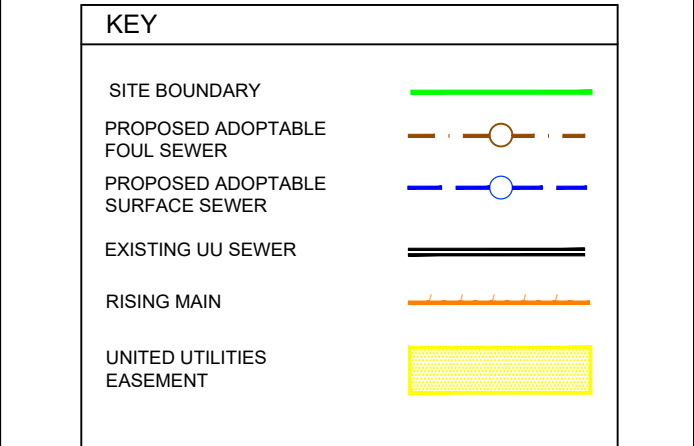

Development to west of former railway to drain to attenuation basin prior to discharge to existing UU sewer at 6 litres/sec.

Remainder of development to drain to second attenuation basin prior to discharge to existing watercourse at 70 litres/sec.

Foul flows to be pumped to existing United Utilities Network.

Note: Information shown is PRELIMINARY ONLY. Basin volumes, levels and arrangement subject to detailed design

Easements required to all adoptable drainage not located under adoptable highway.

\* Note "BH" in Revision column is a Bloor Homes drawing Revision.


| Rev | Revision | By | Date |
|-----|----------|----|------|
|-----|----------|----|------|

Halsnead Garden Village  
Whiston

**Lees Roxburgh**  
Consulting Engineers

The Genesis Centre  
Science Park South  
Birchwood  
Warrington  
WA3 7BH

01925 812898  
office@leesroxburgh.co.uk  
www.leesroxburgh.co.uk

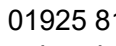

|                   |                   |
|-------------------|-------------------|
| Scale 1:1000 @ A0 | Date January 2018 |
|-------------------|-------------------|

|          |             |            |
|----------|-------------|------------|
| Drawn By | Designed By | Checked By |
| CB       | CB          | JEL        |