

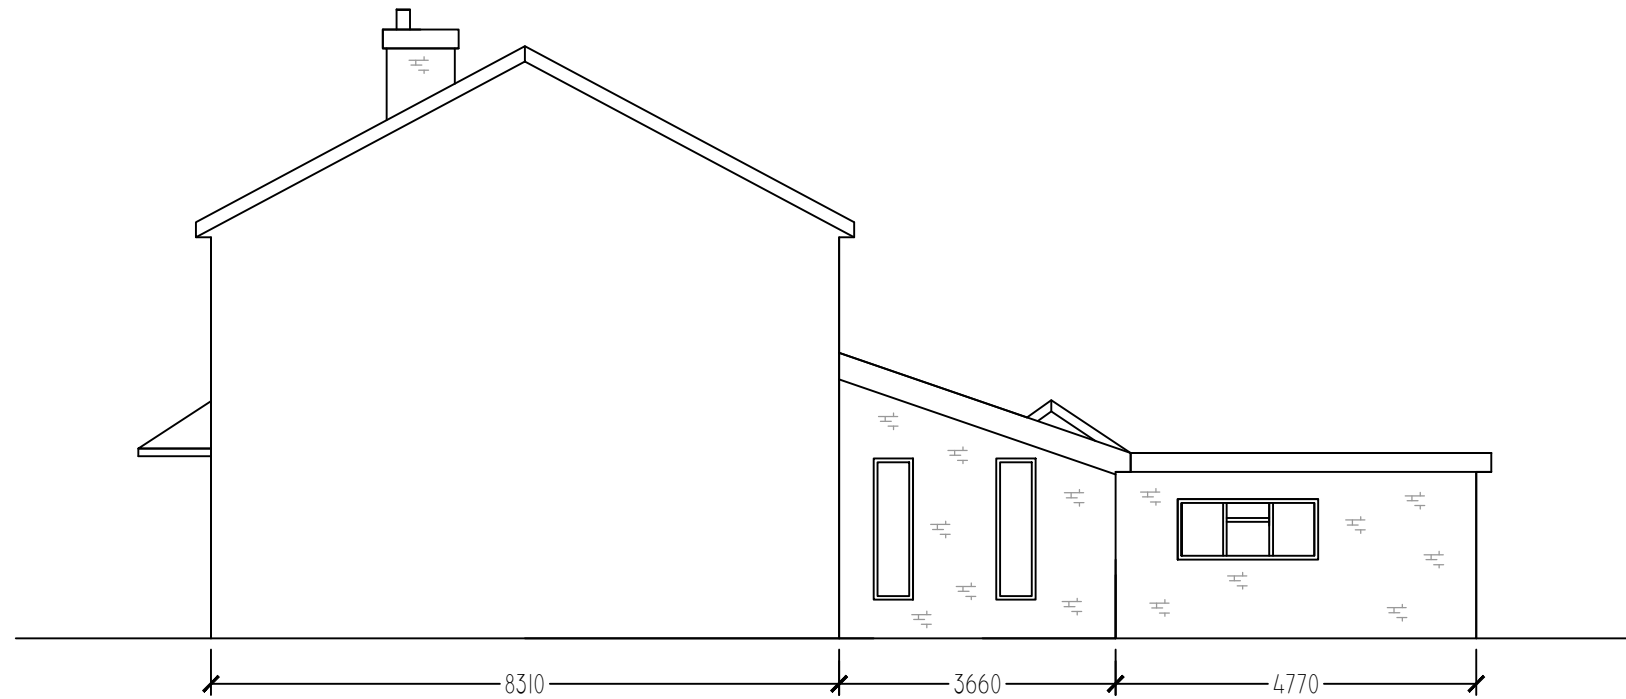


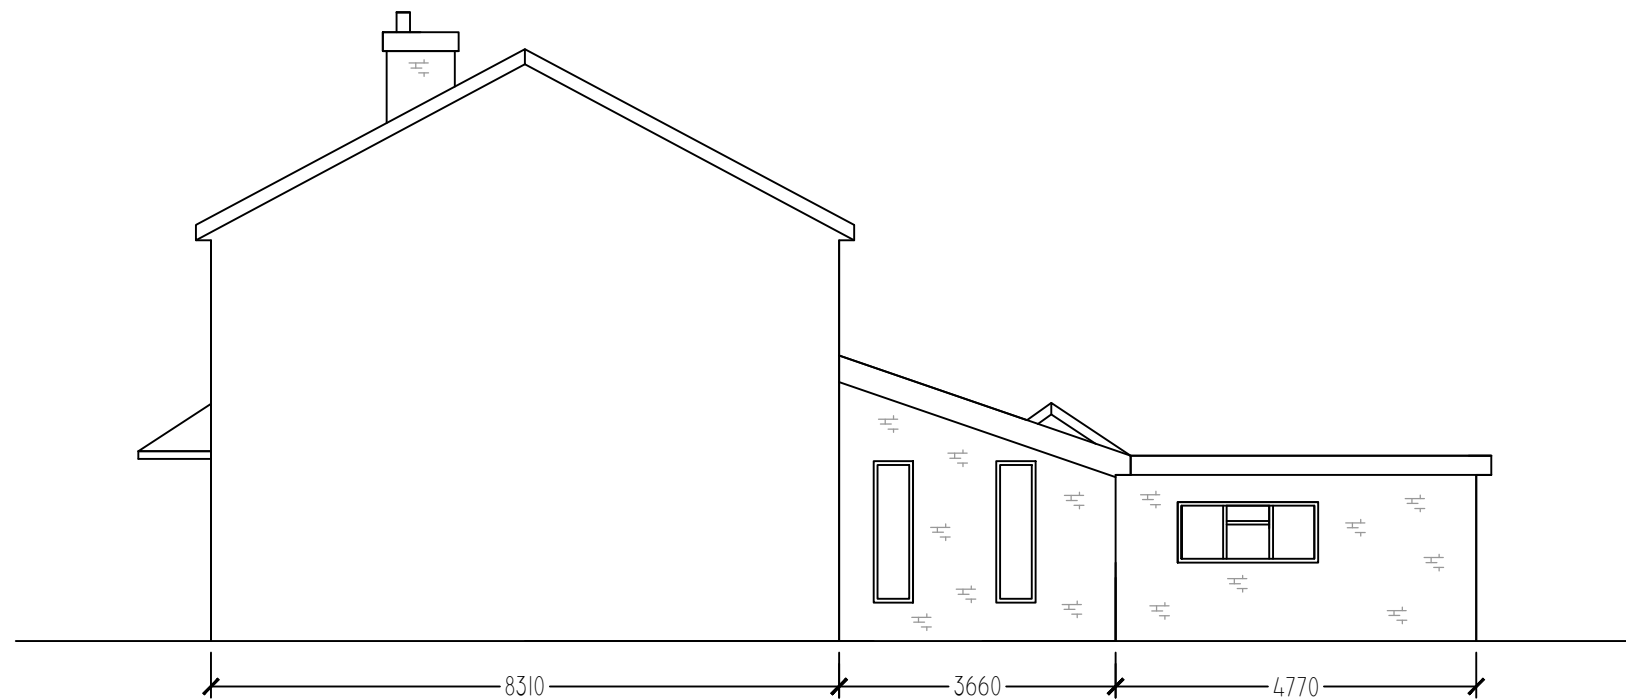

Proposed Right (NE) Elevation

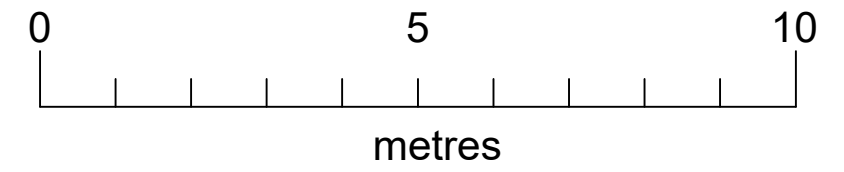

Existing Right (NE) Elevation

Client: Mr Phil McAdam	
44, Halsnead Avenue, Whiston, Prescot, L35 3SD	
Existing and Proposed NE Elevations	
Scale: 1:100 on A3	Ref: EP NE 01
GBS Design Services Ltd. Tel: 07981 638 510	
Copyright GBS Design Services 2025 E: glawrencebrown@aol.com	
29 November 2025 Geoff Brown MCIAT	