




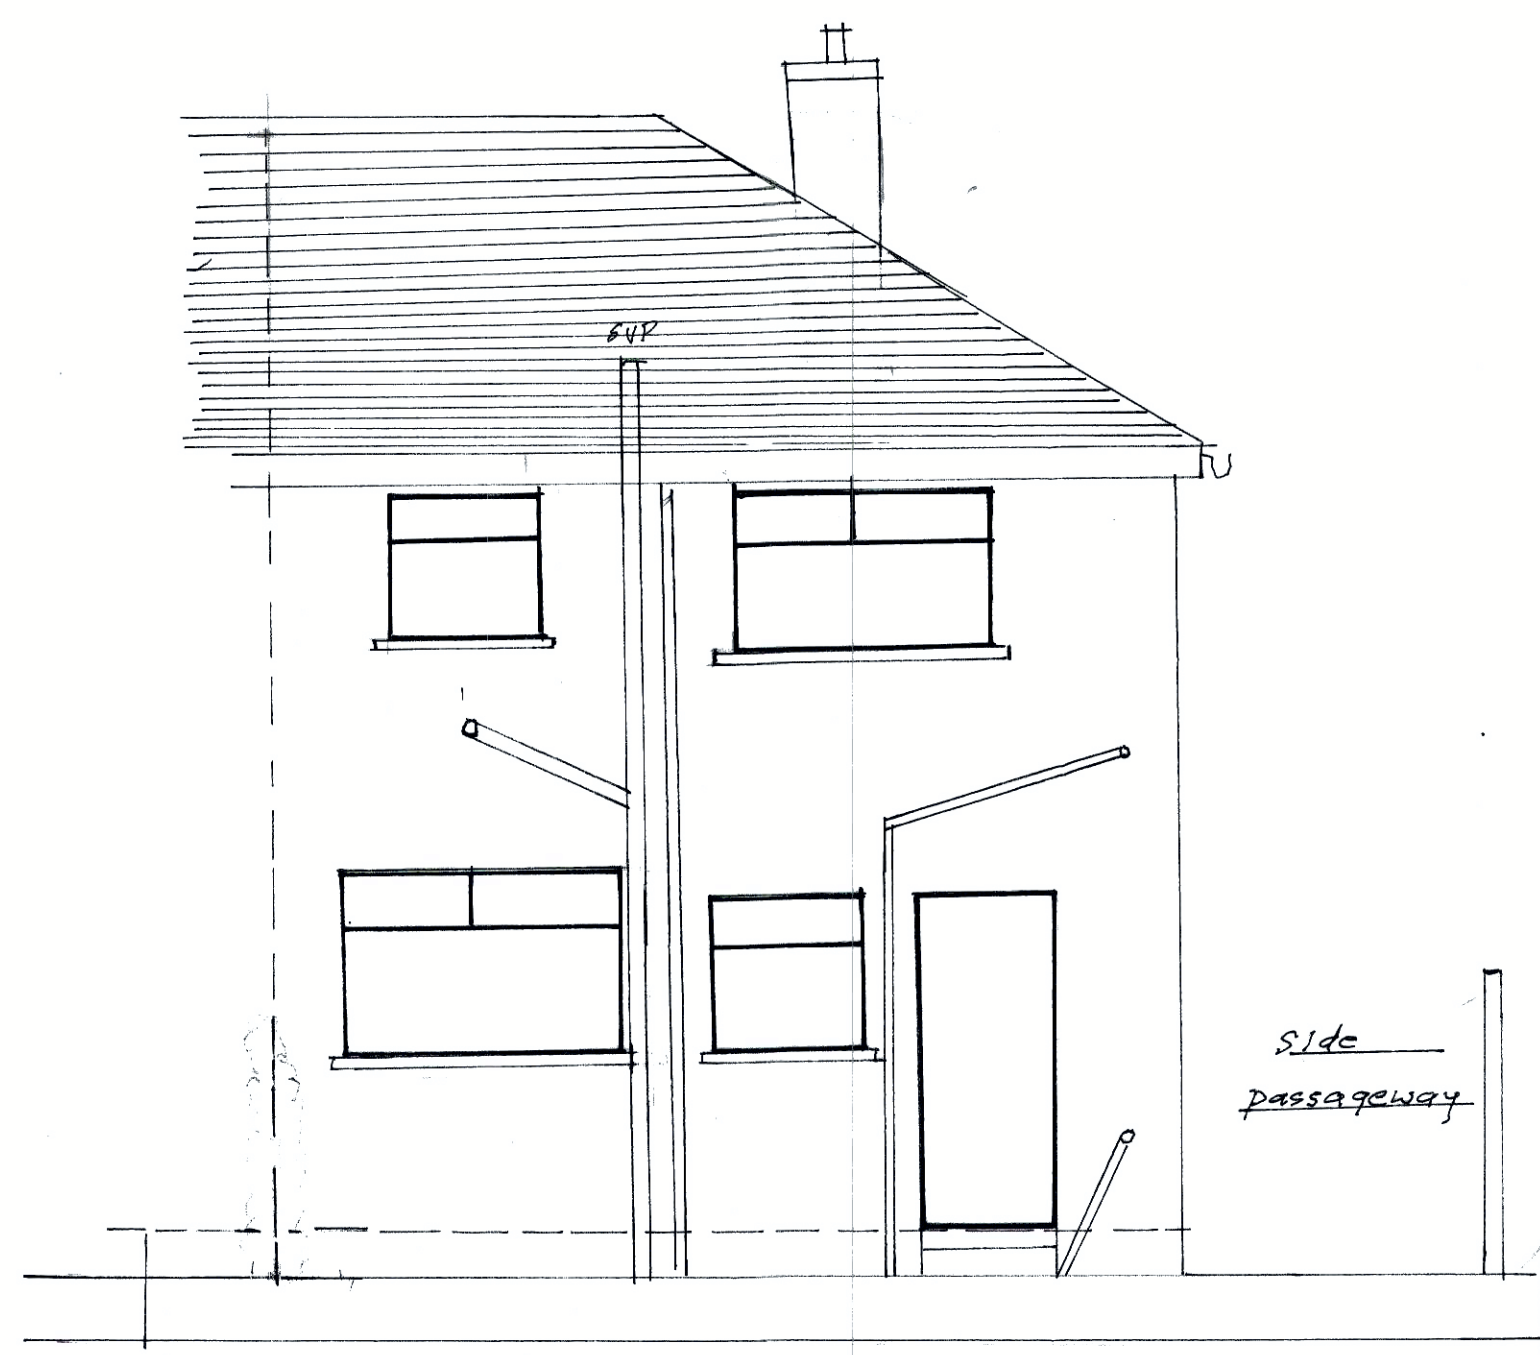


EXISTING REAR VIEW

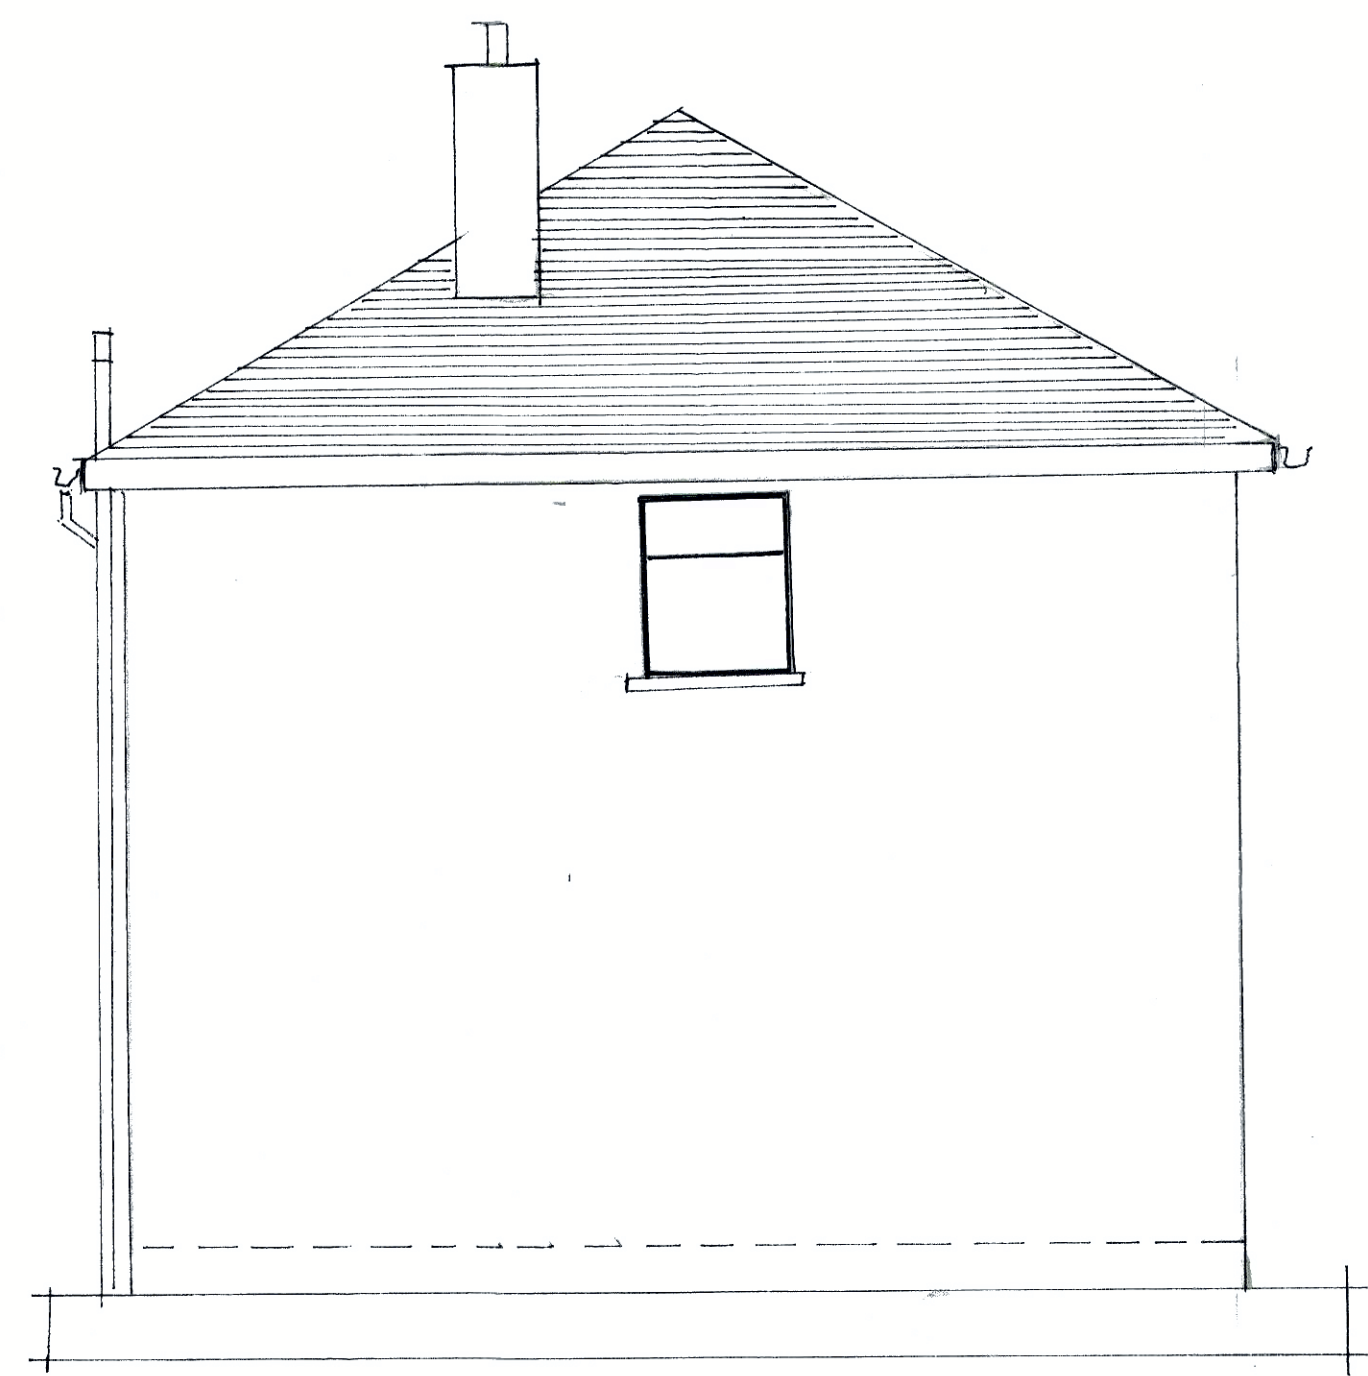


EXISTING SIDE VIEW FROM NO 14 OAKFIELD GROVE

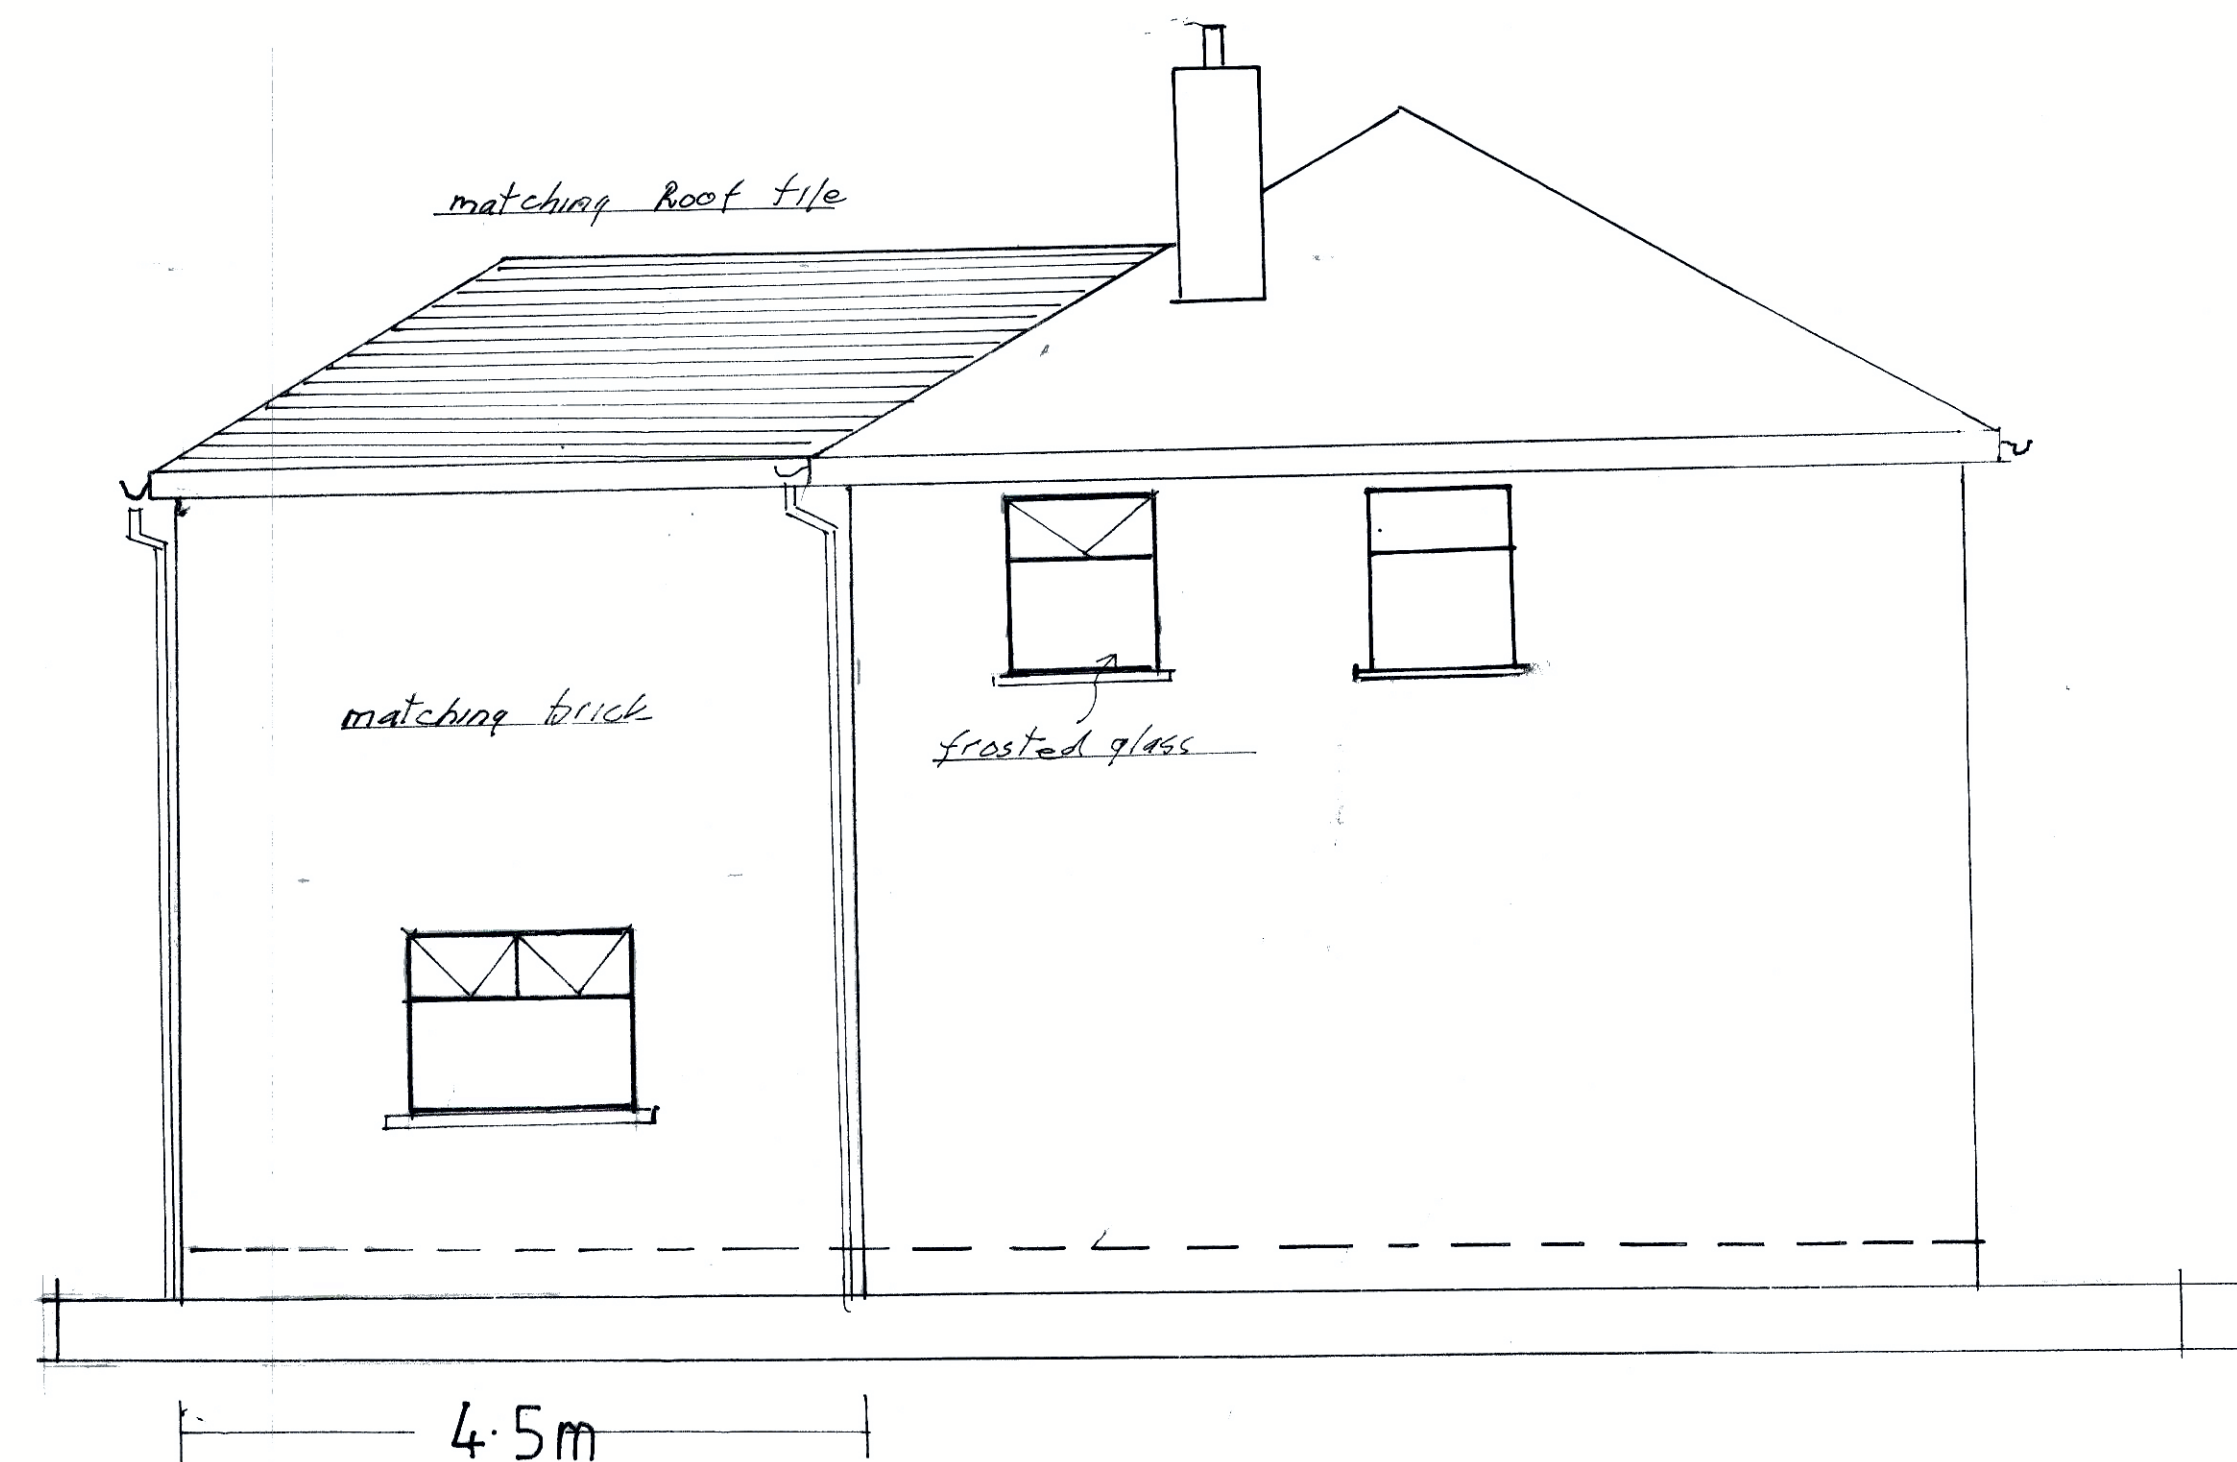


PROPOSED SIDE VIEW FROM NO 14 OAKFIELD GROVE

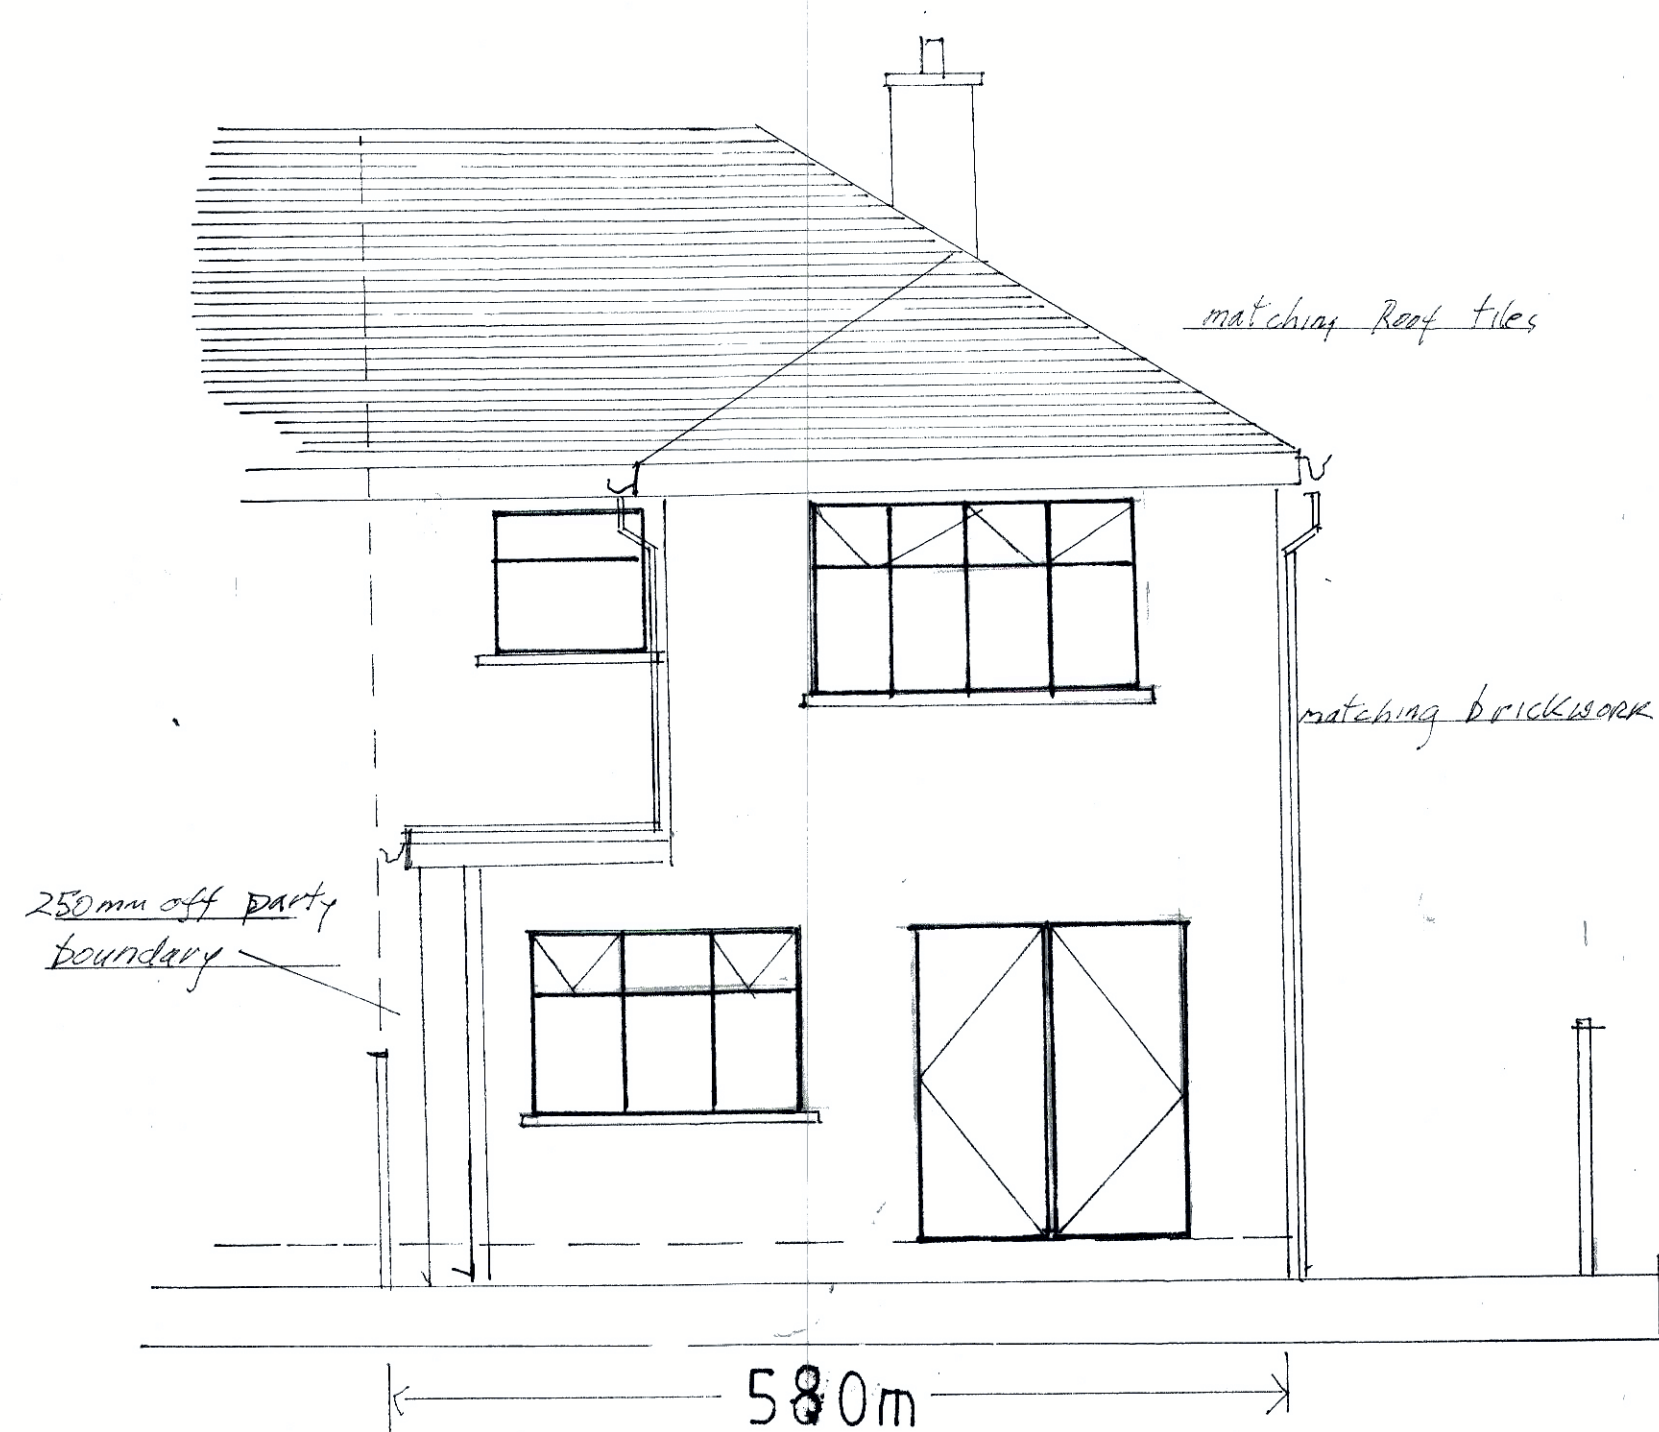

PROPOSED REAR VIEW

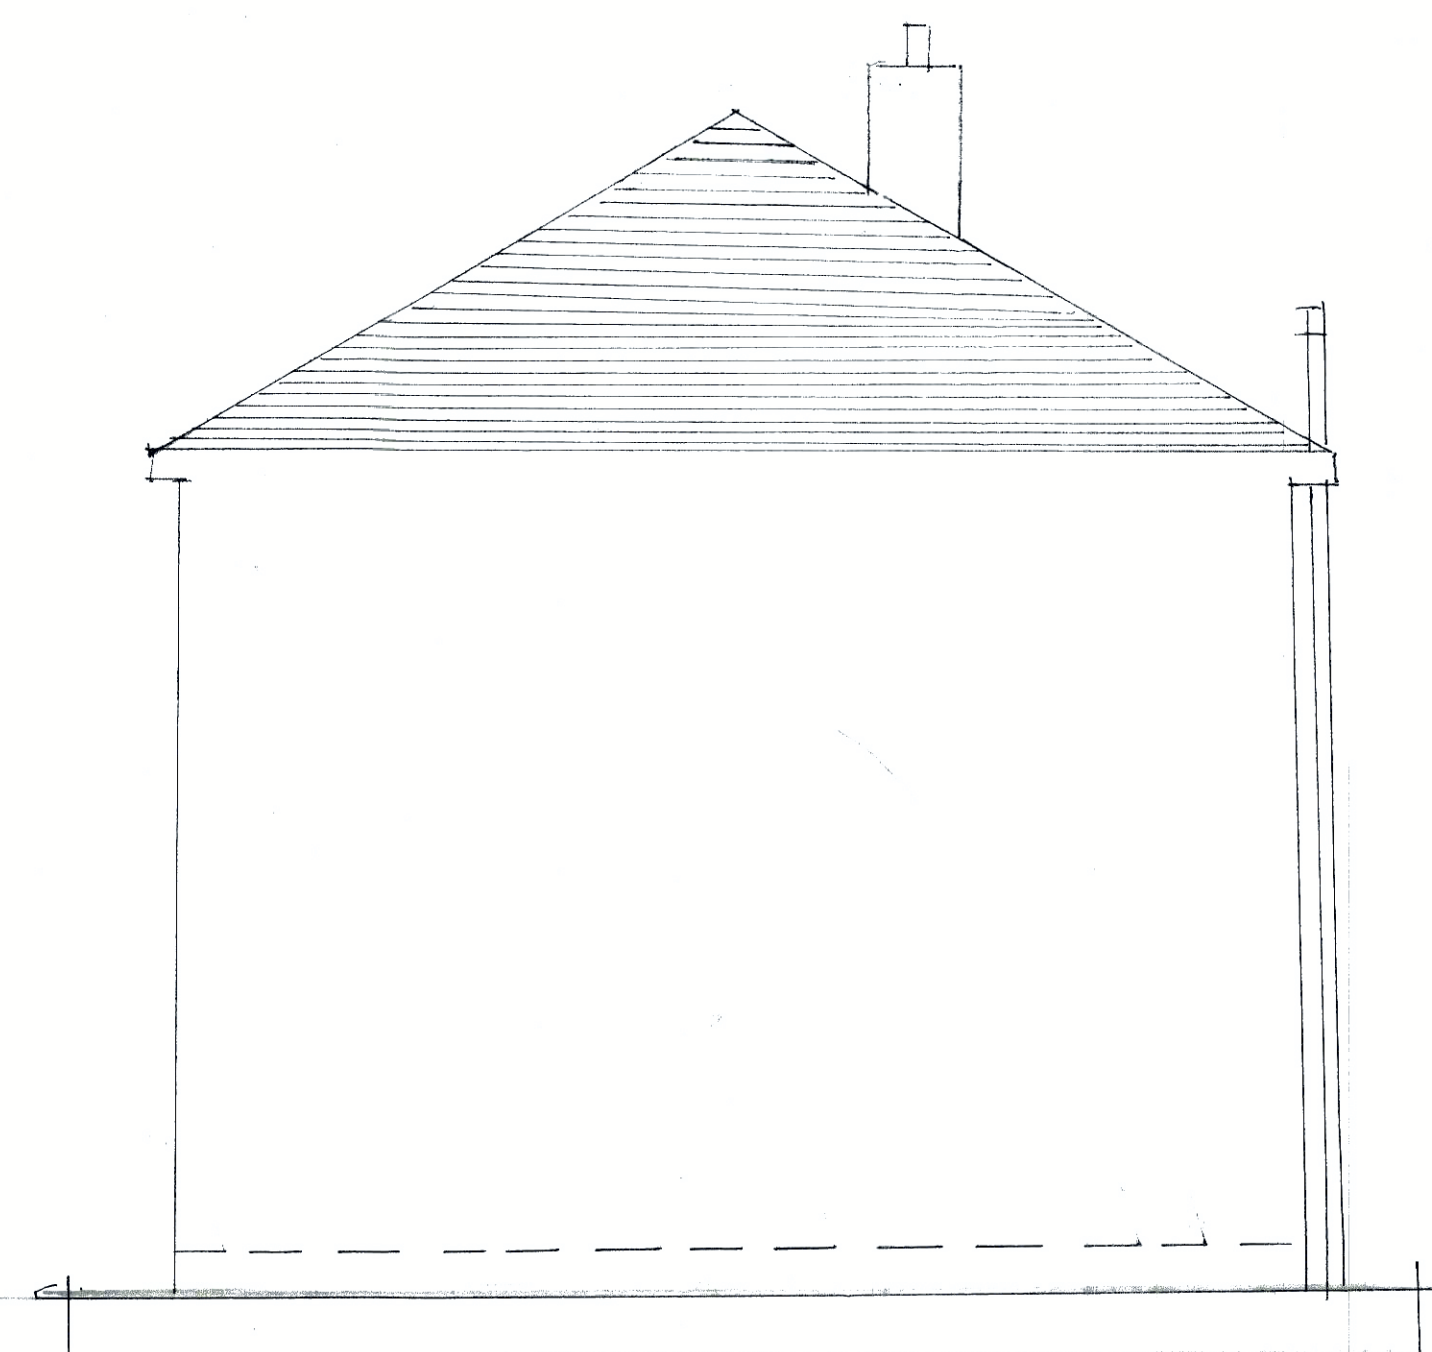

EXISTING SIDE VIEW FROM NO 42

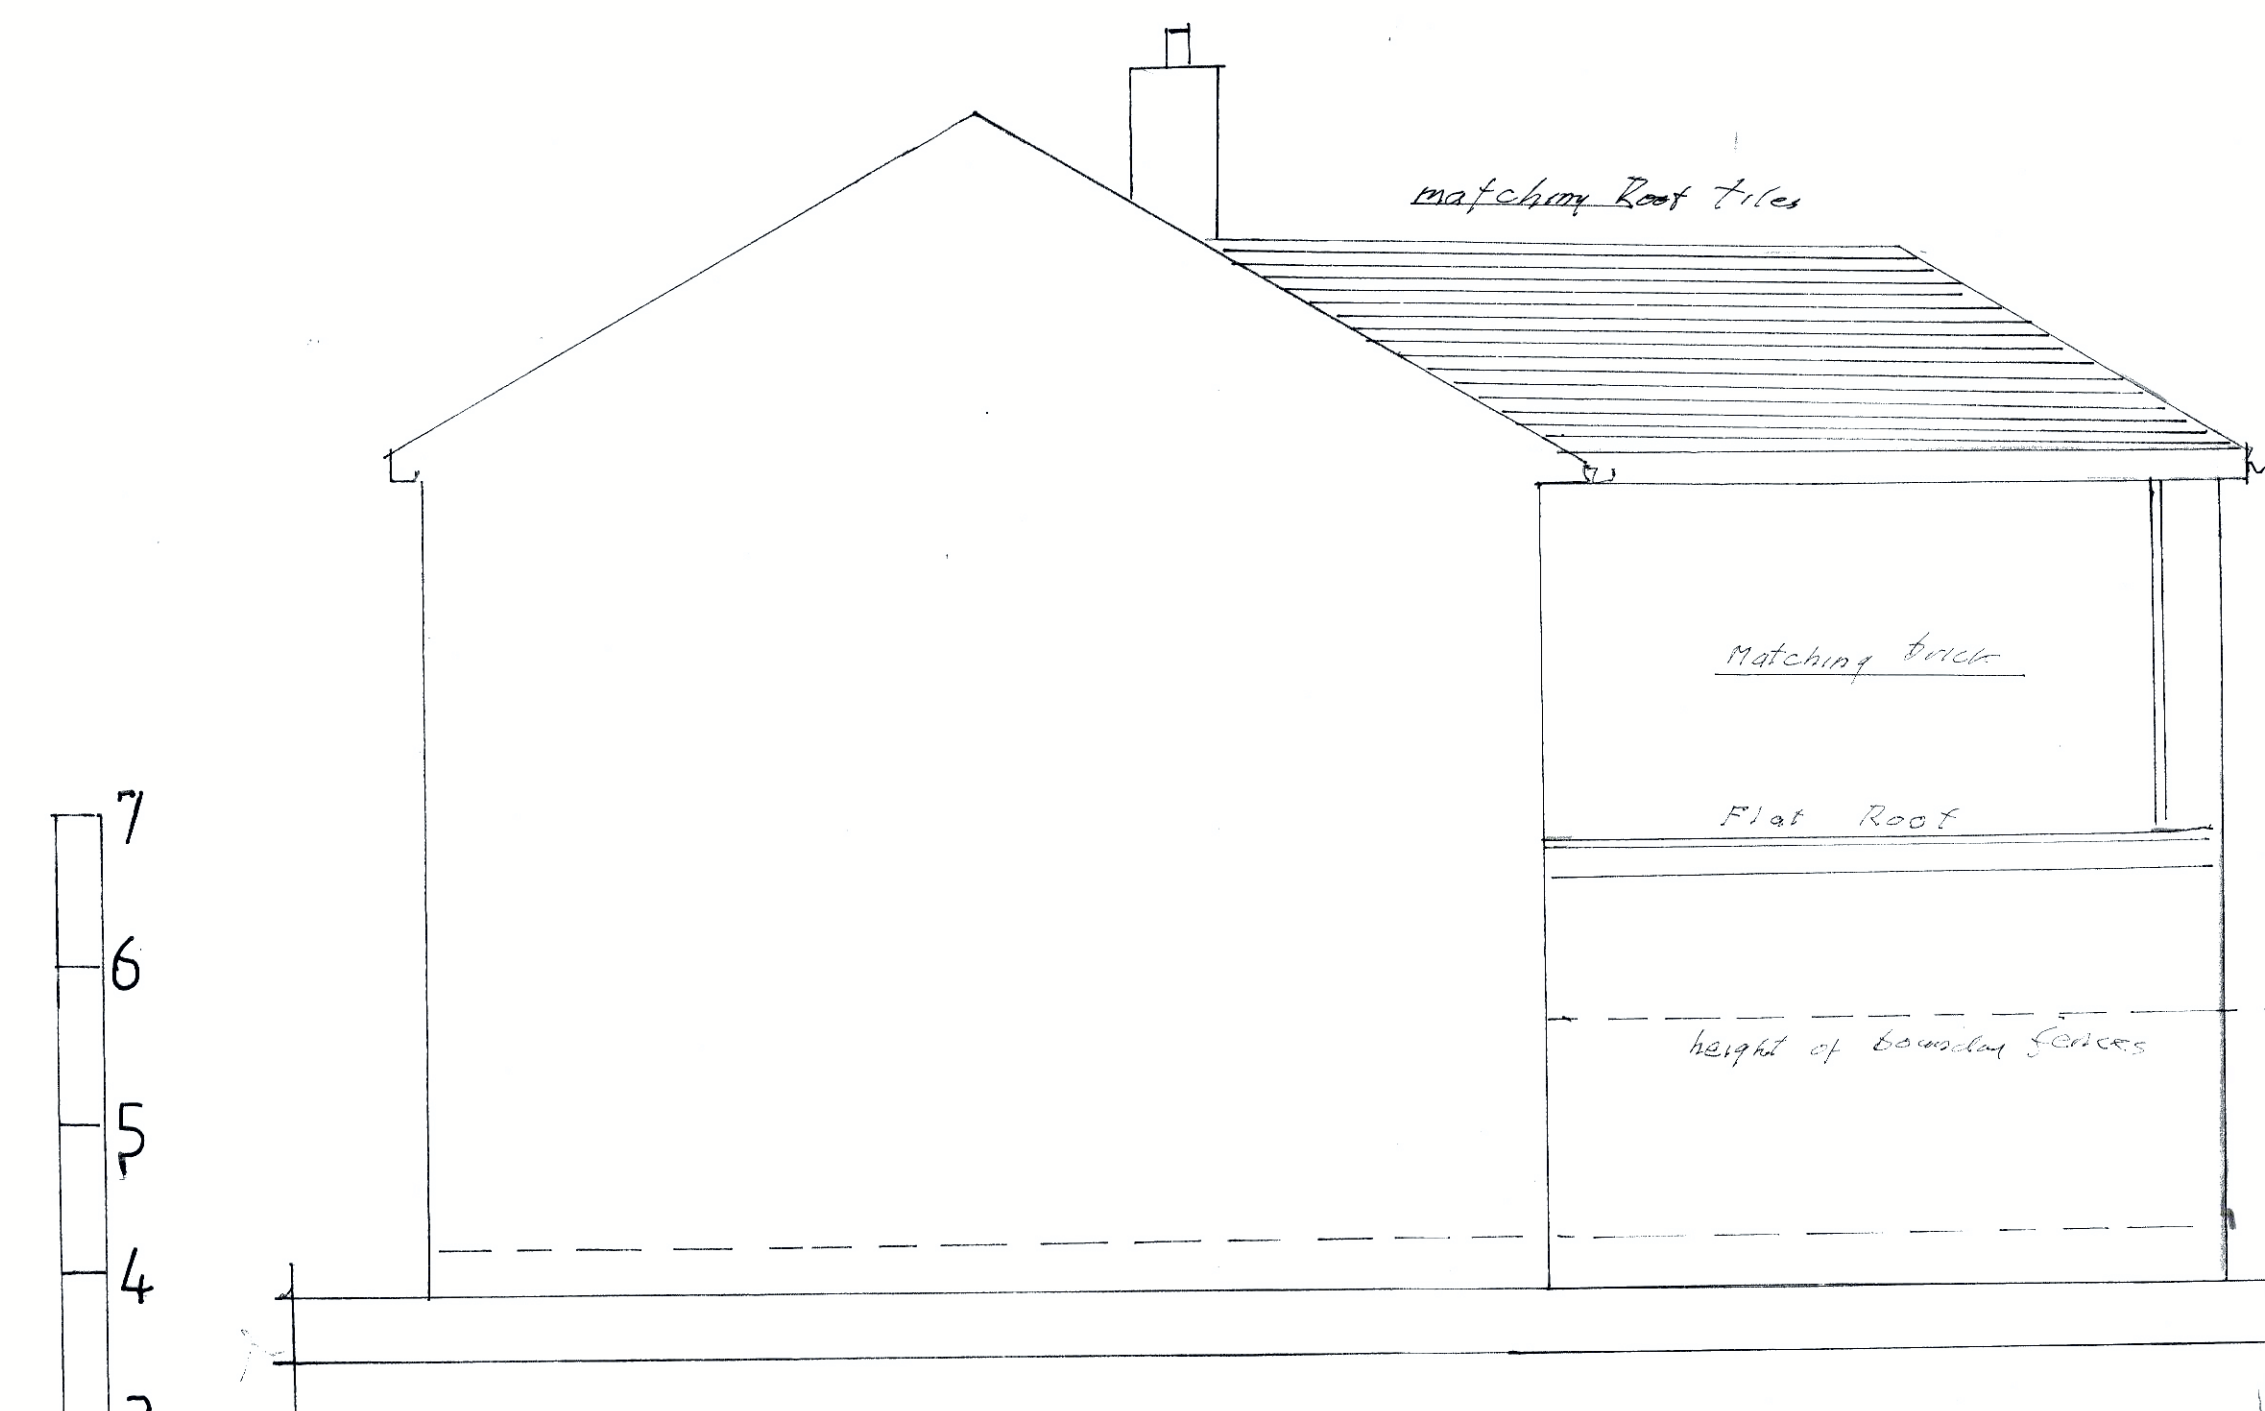

PROPOSED SIDE VIEW FROM NO 42

PLAN NO 2 44 OAKFIELD DRIVE

