



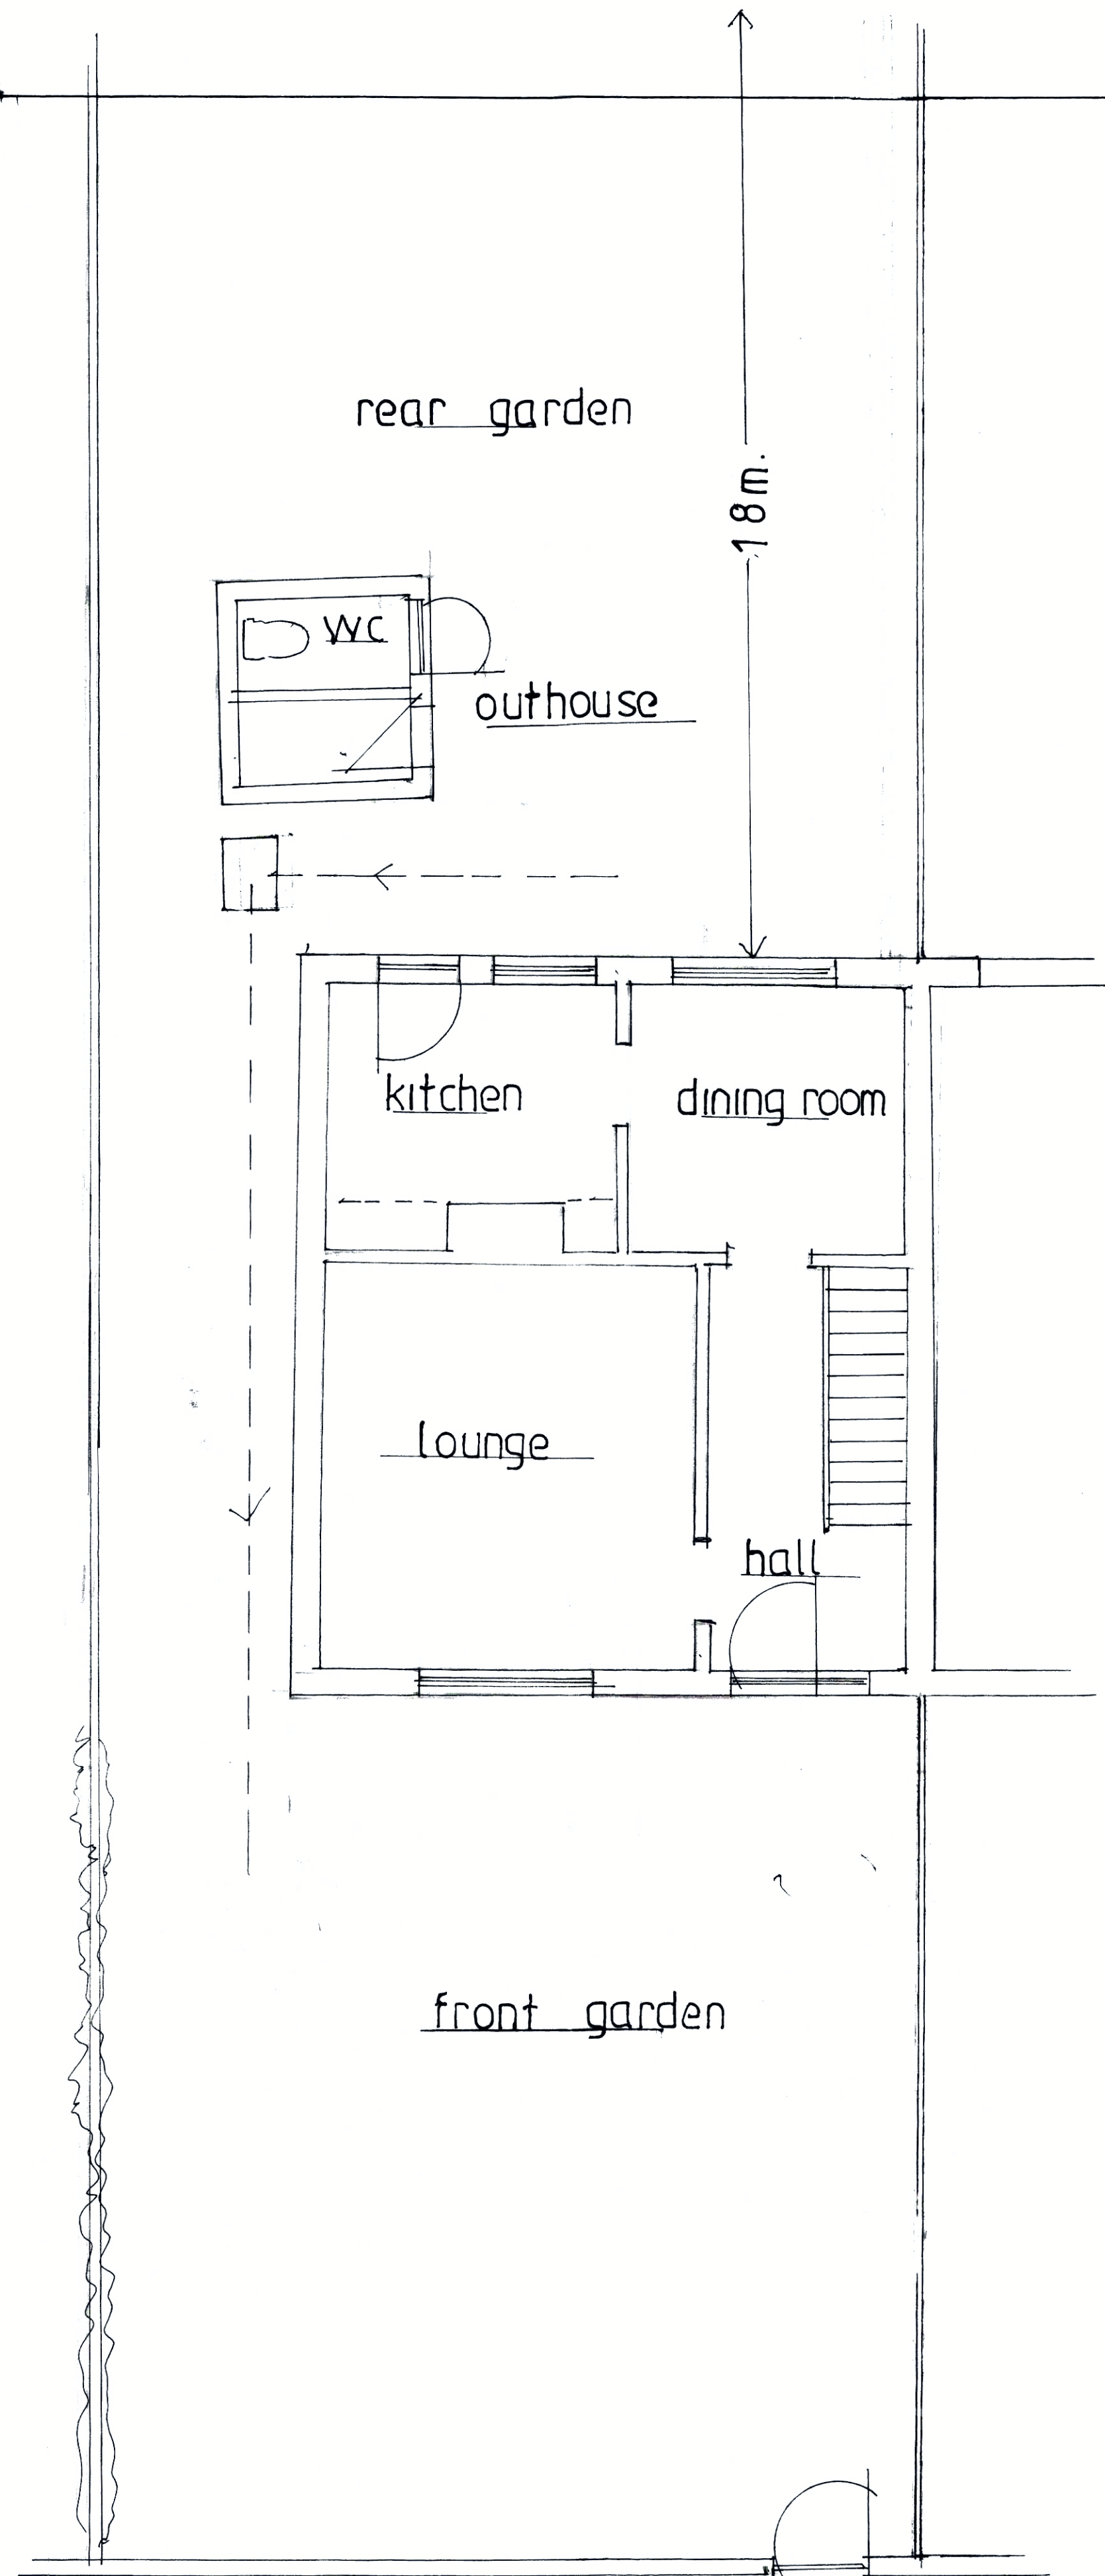


44 OAKFIELD DRIVE L36 0ST
EXISTING GROUND FLOOR

SCALE 1:50
PLAN NO 1

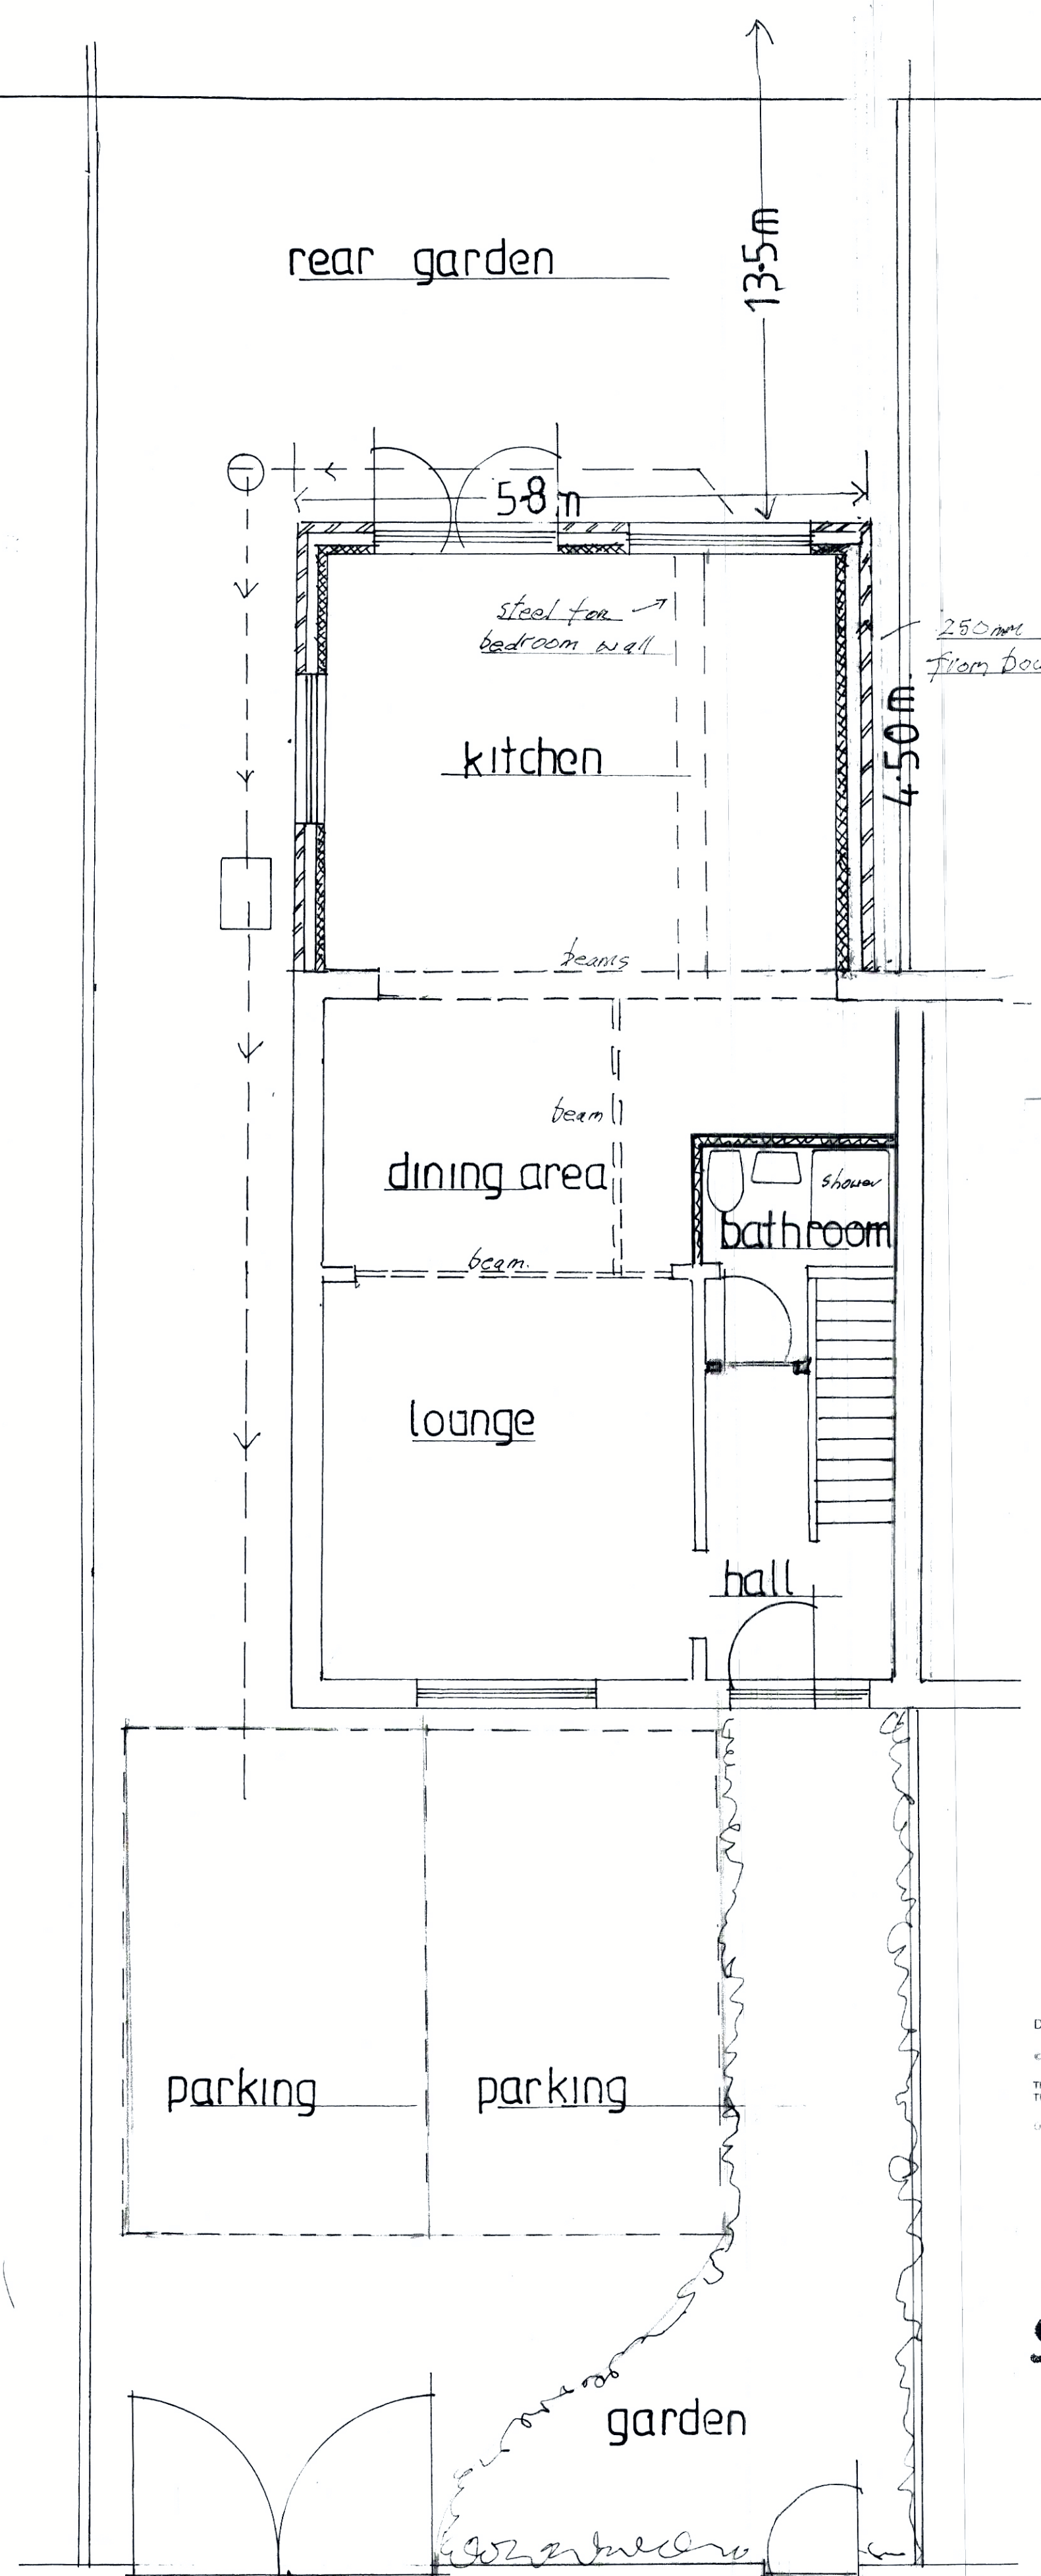

PROPOSED GROUND FLOOR

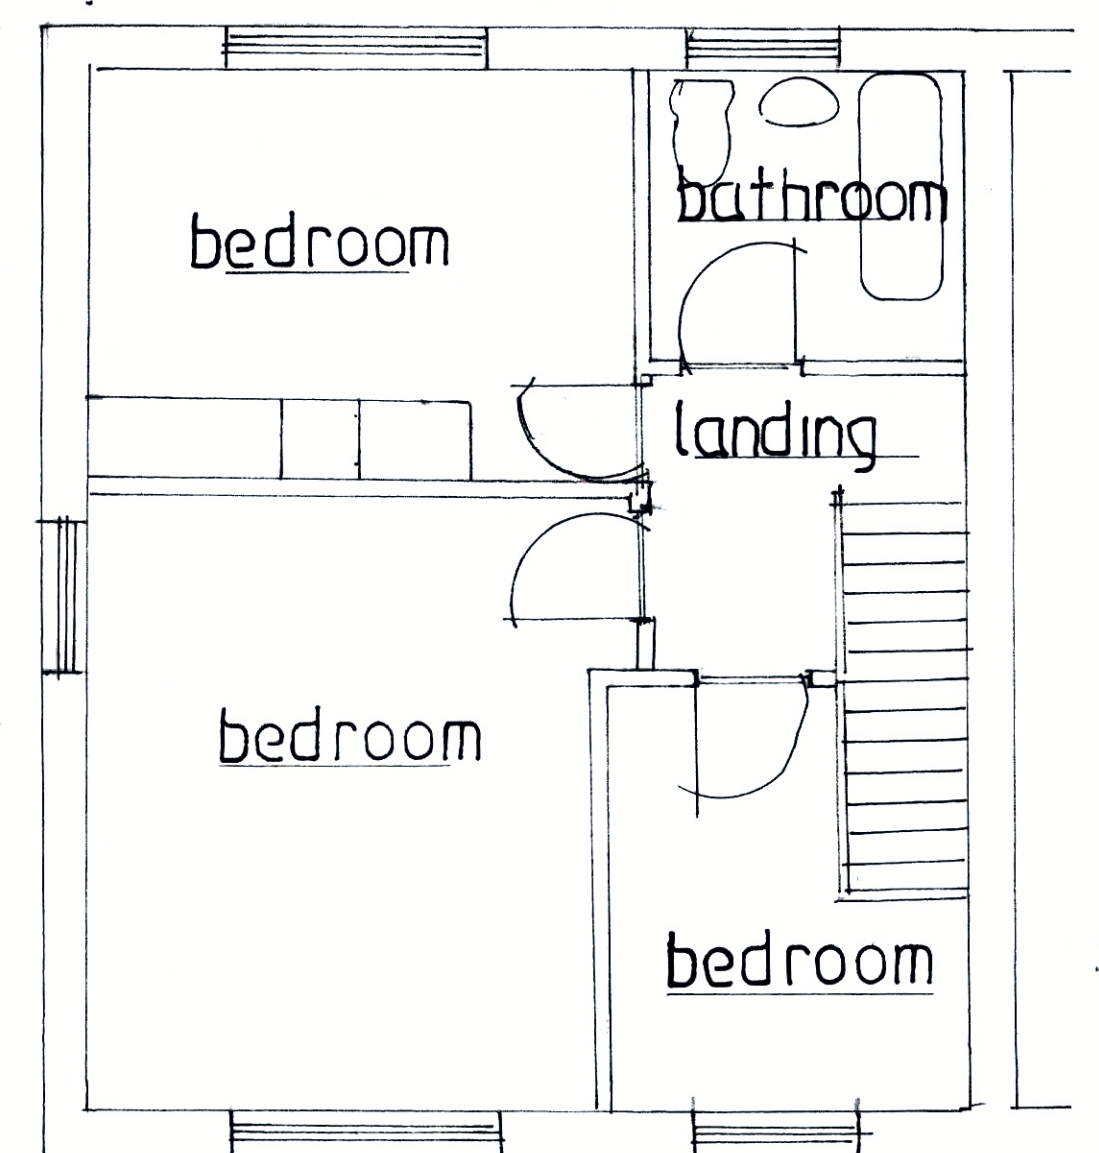

EXISTING FIRST FLOOR



Date of Production: August 2nd, 2023
© Crown copyright and database rights 2023 Ordnance Survey 05100035409
The representation of a road, track or path is no evidence of a right of way.
The representation of features and lines is no evidence of a property boundary.
Grid: Etrac Reference: SP18740




0 10 20 30 40 50 60 70 80 90 100 m

Ground Scale: 1:1250
Bottom Left: 344731 389819 Top Right: 344931 390819
Corner: 344831 390019
Area: 2020 m x 200m

44, OAKFIELD DRIVE, HUYTON,
LIVERPOOL, L35 0ST

Stanford's
EST. 1853

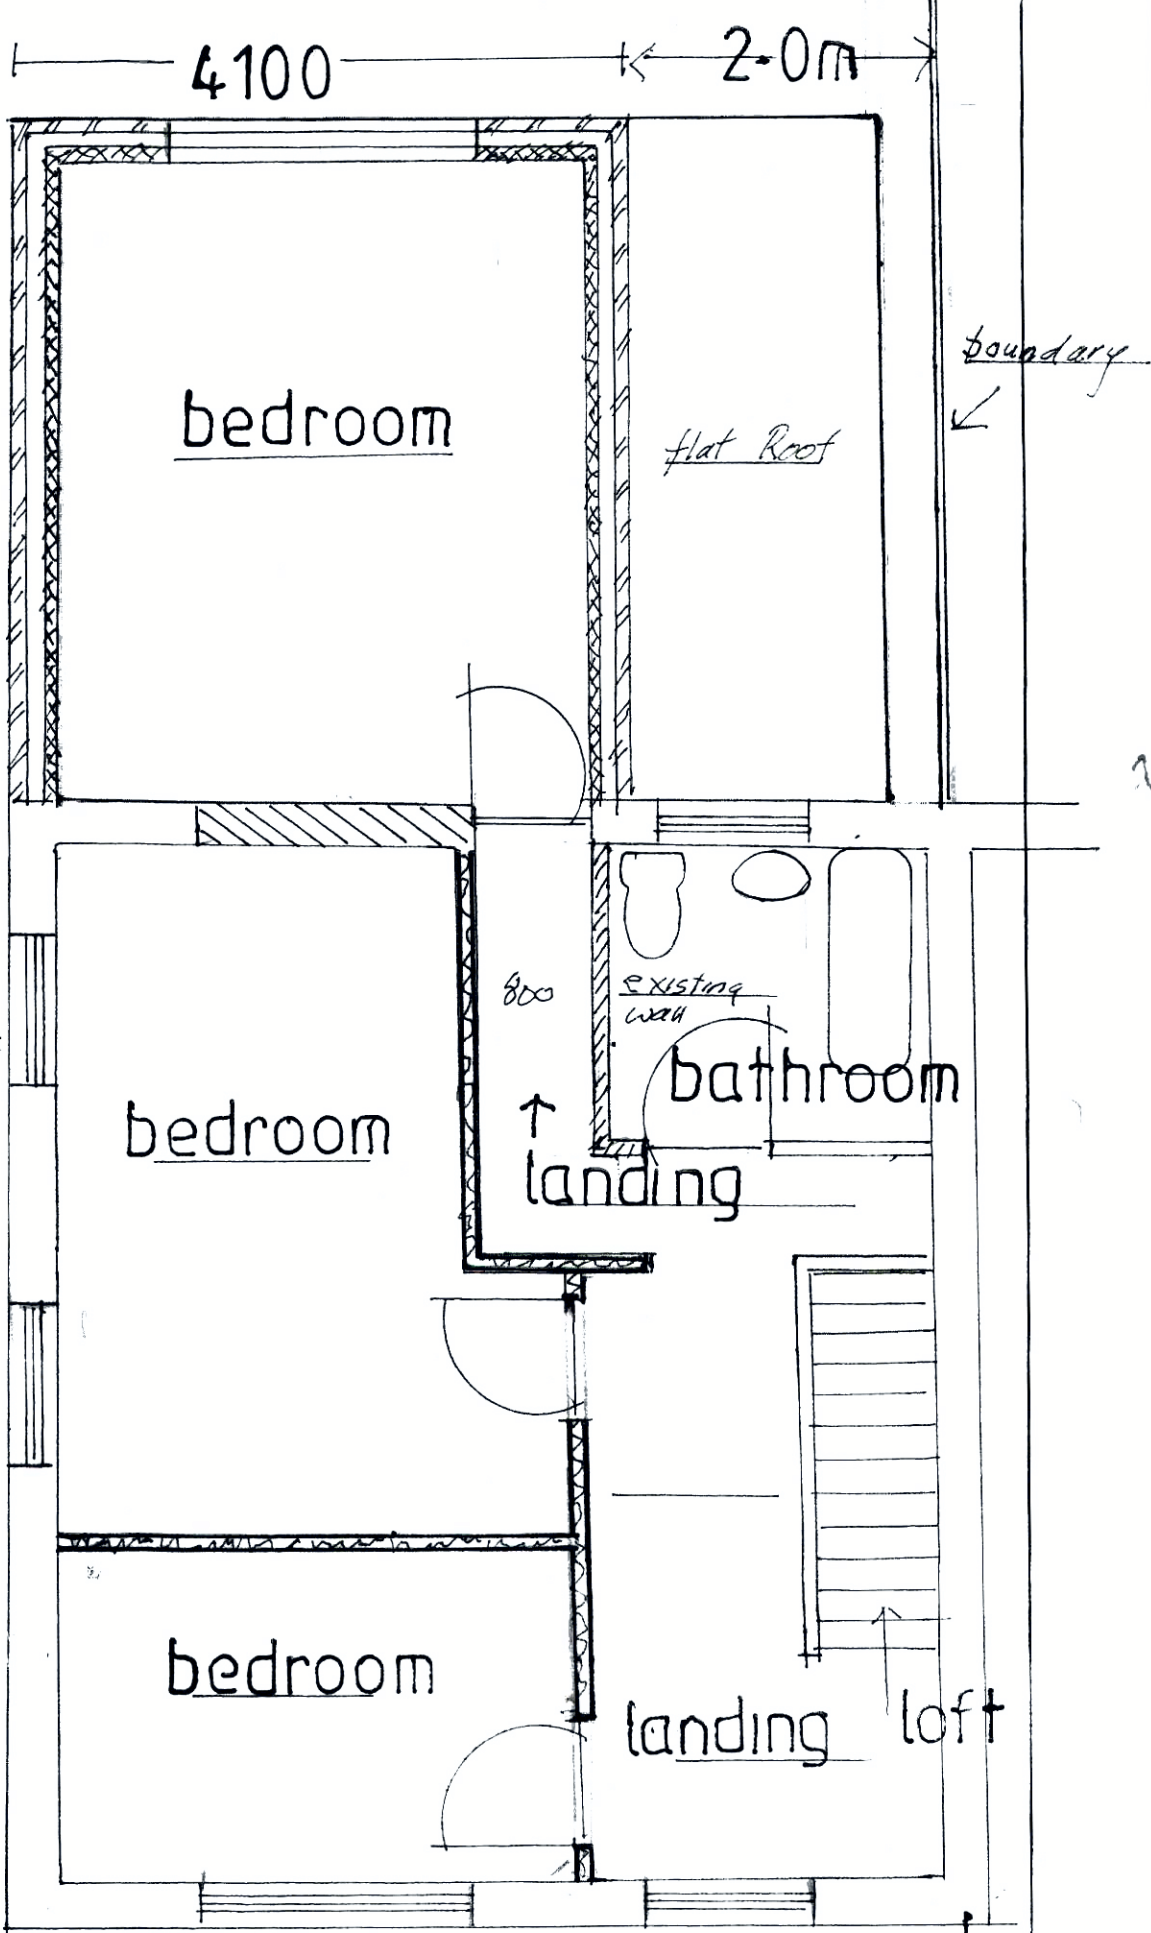

PROPOSED FIRST FLOOR

SCALE BAR

SCALE 1:50

