


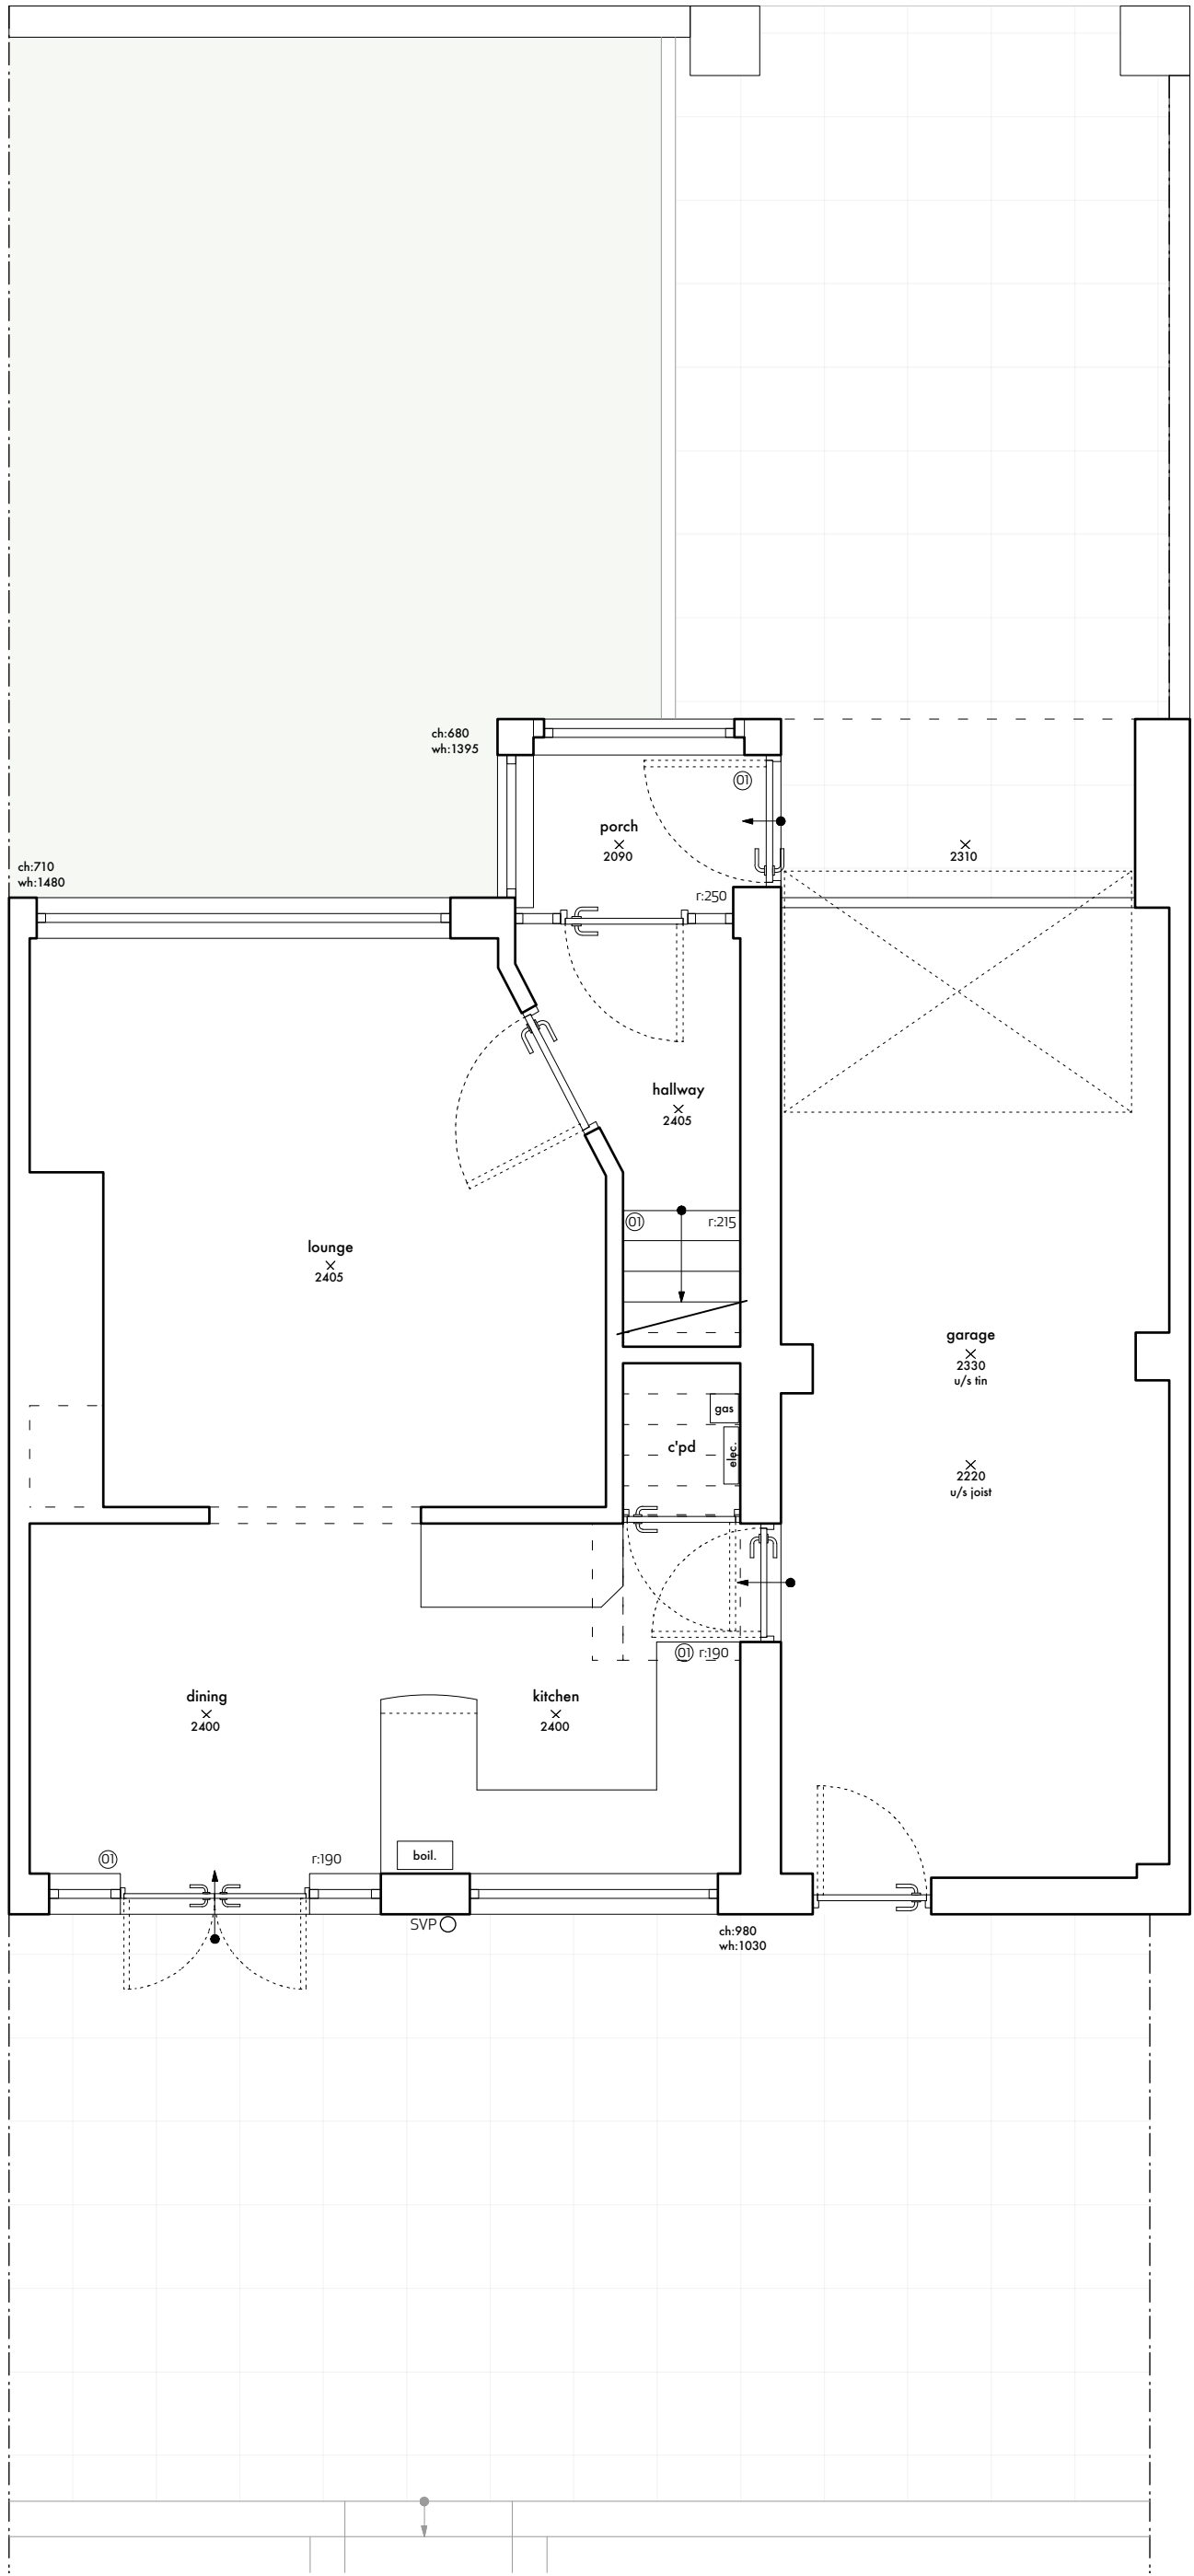

ground floor plan

side elevation




rear elevation





front elevation

EXISTING

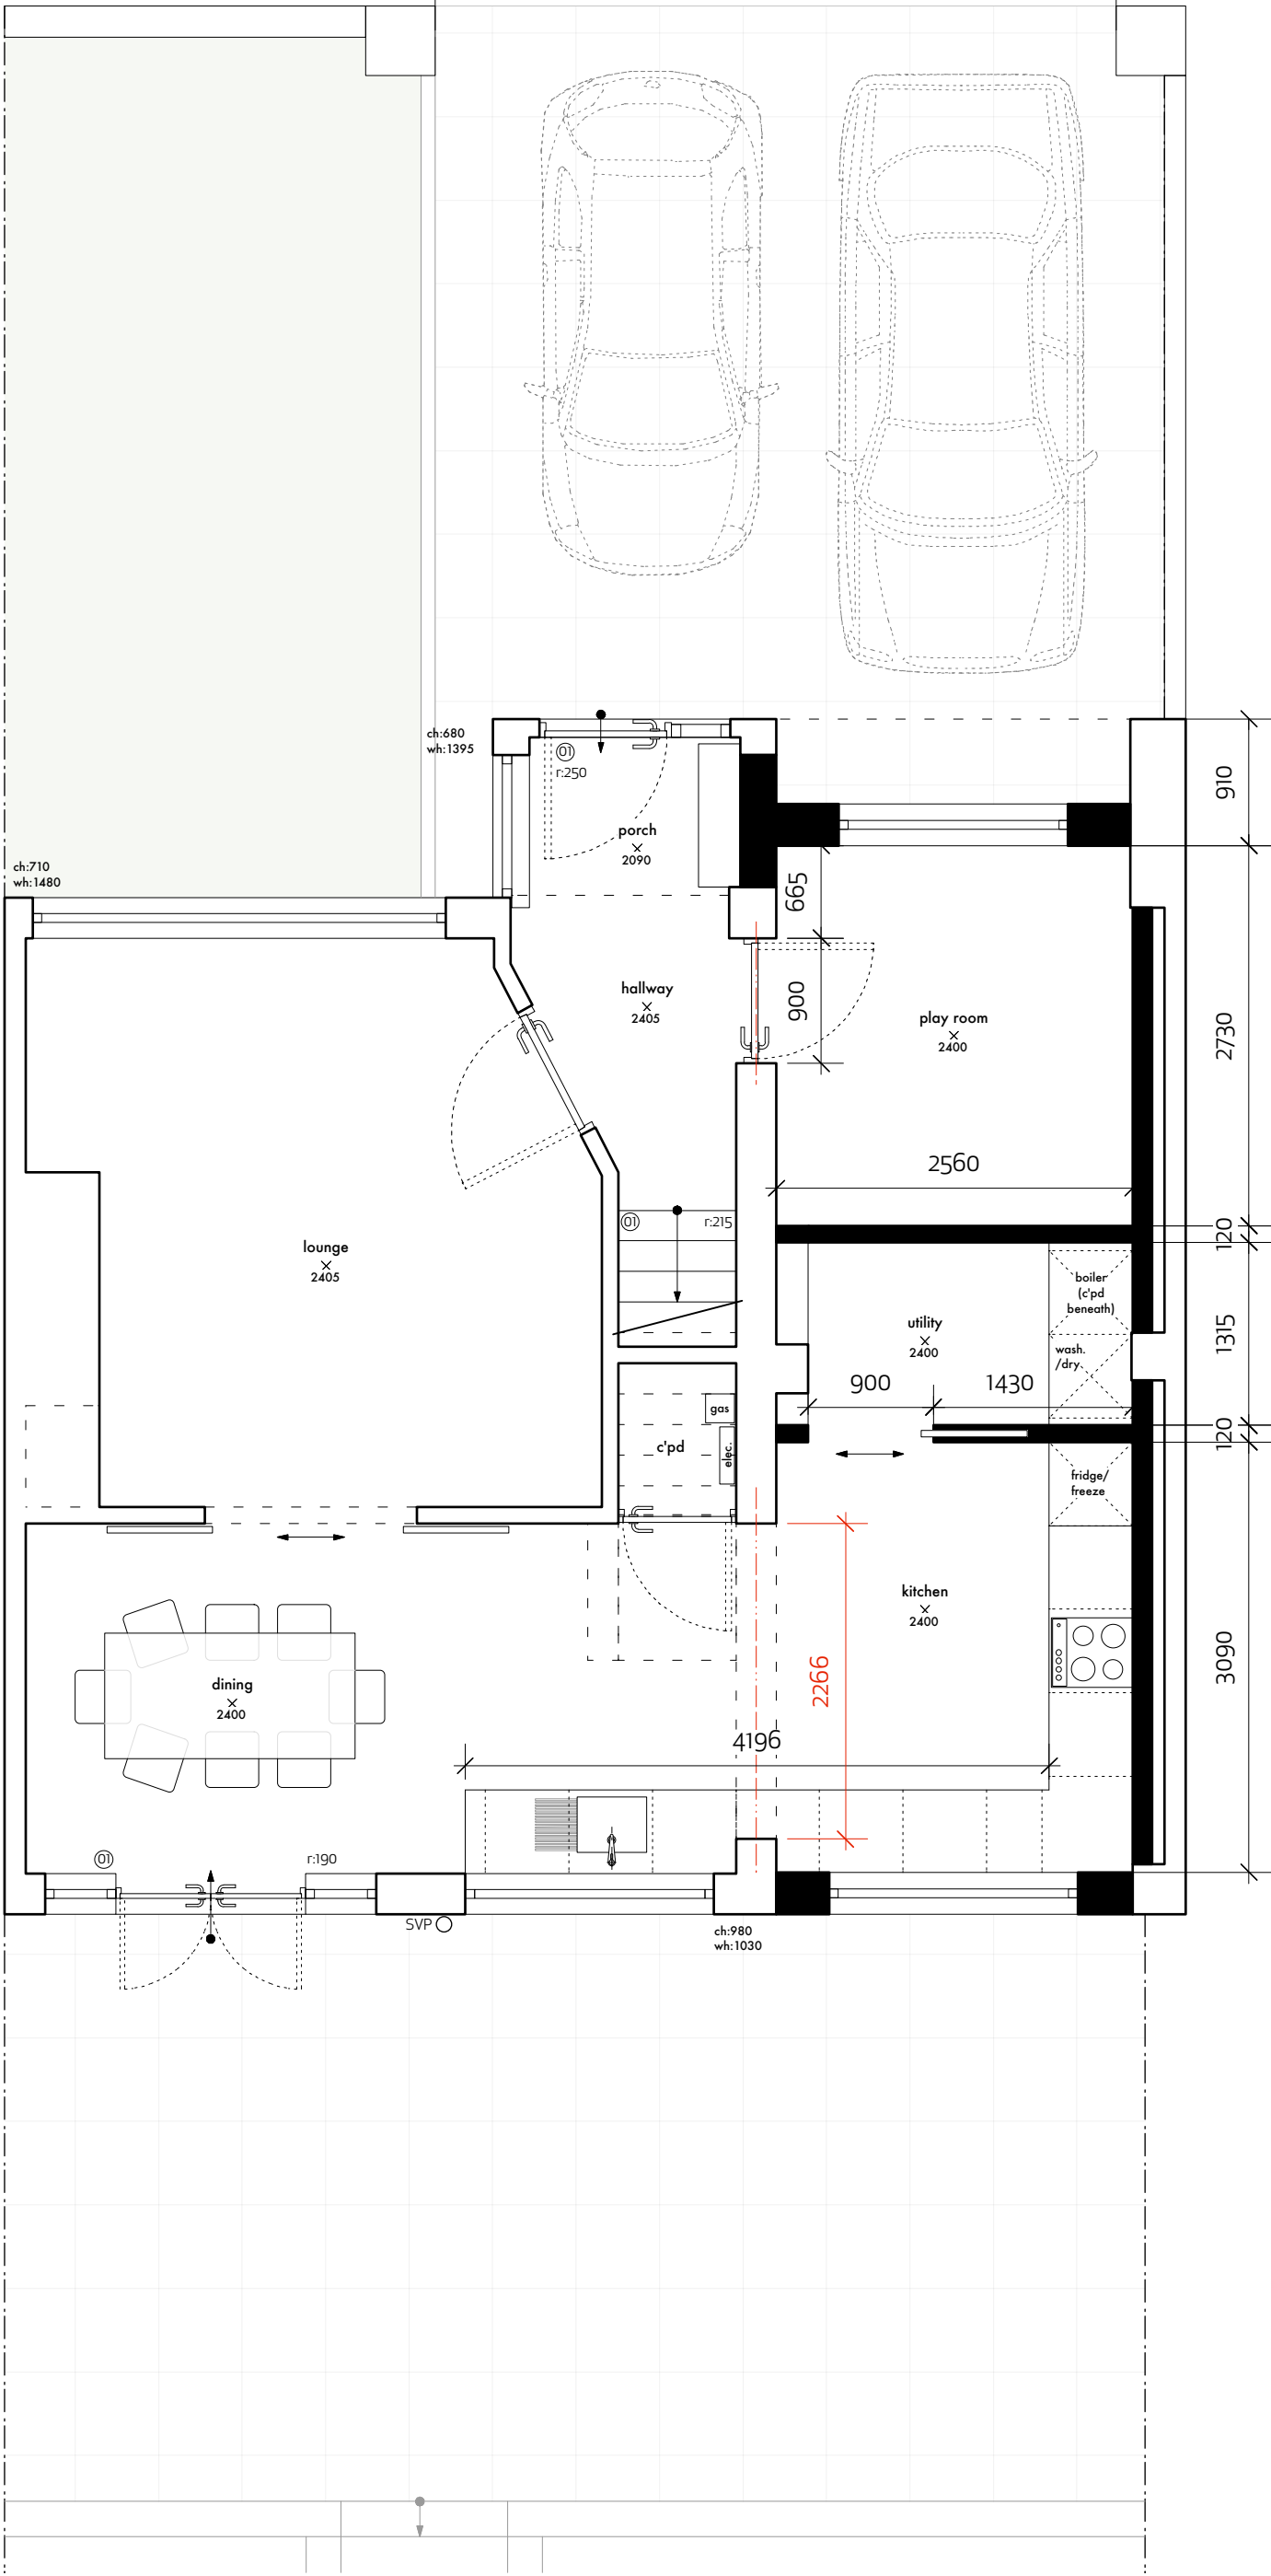

ground floor plan

side elevation

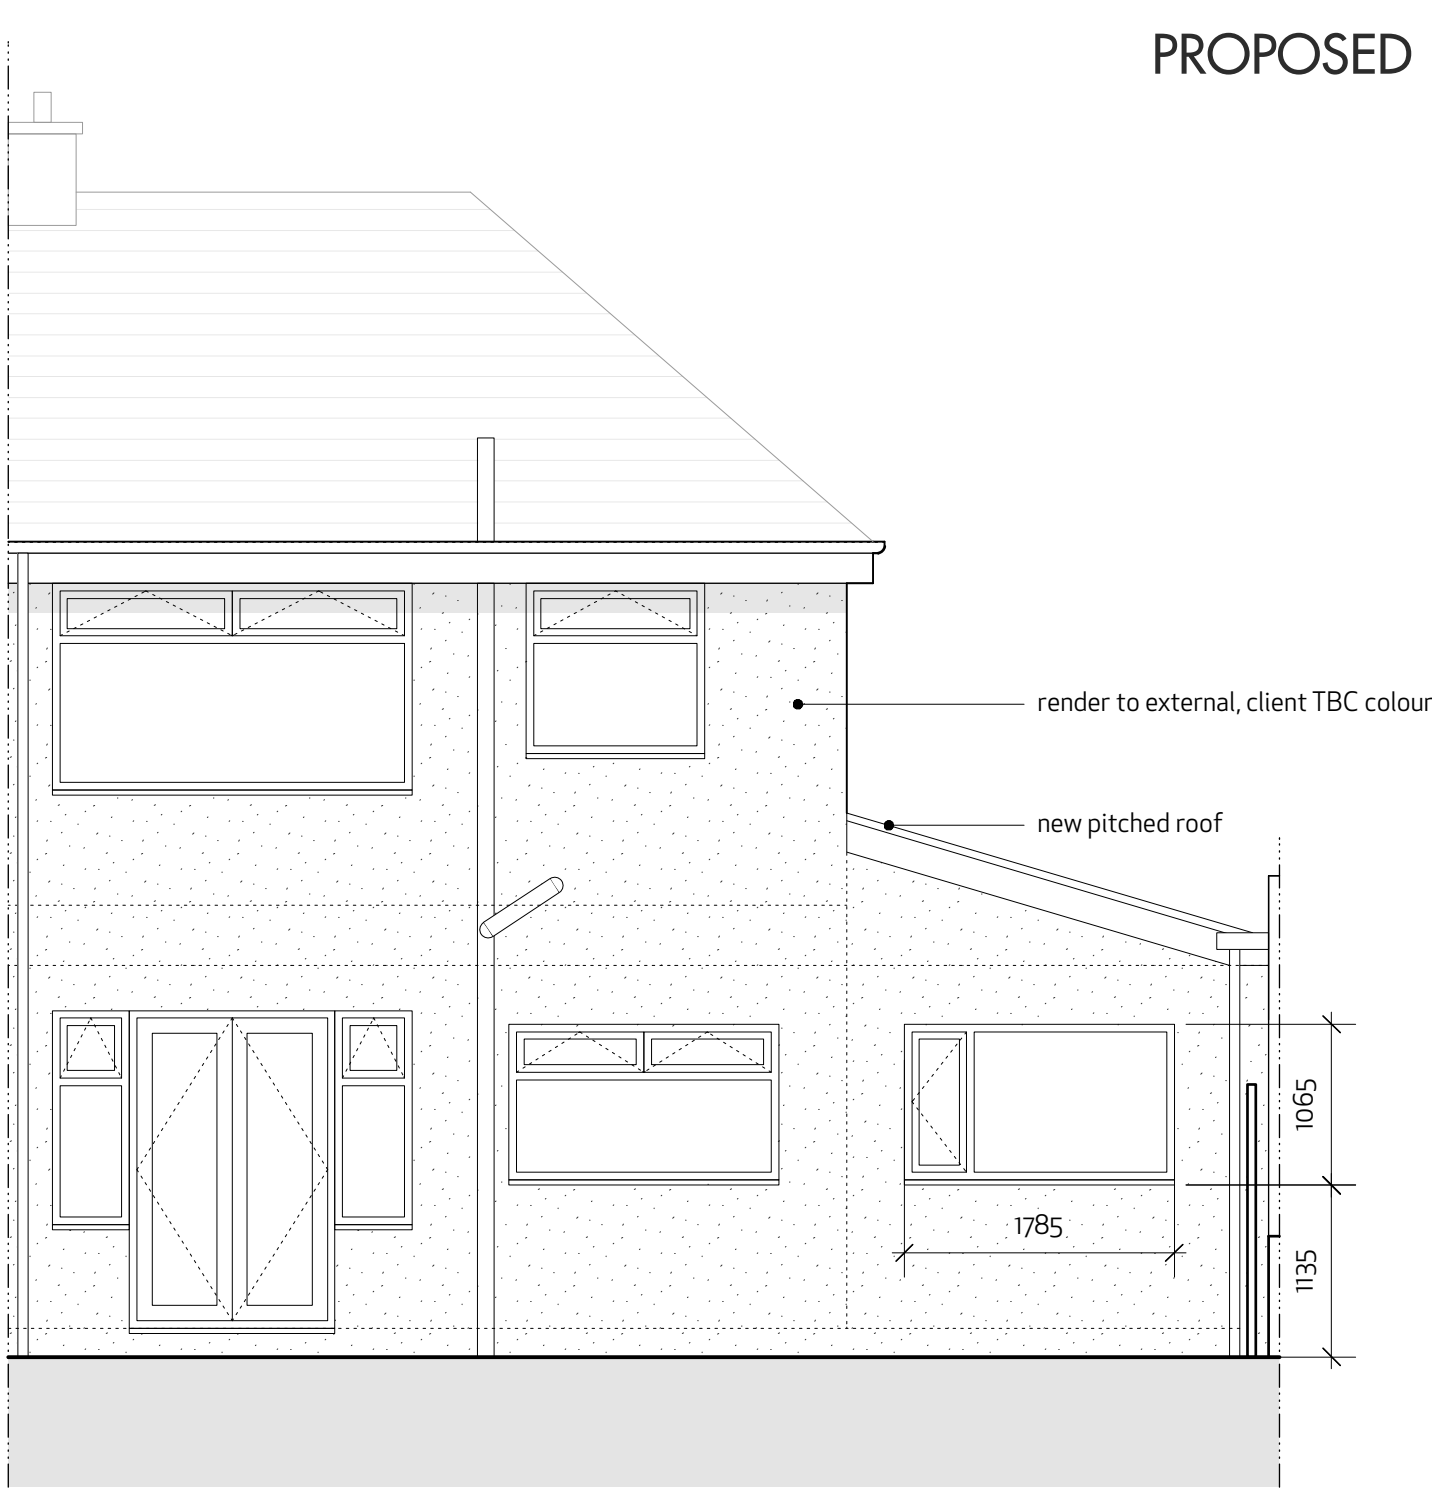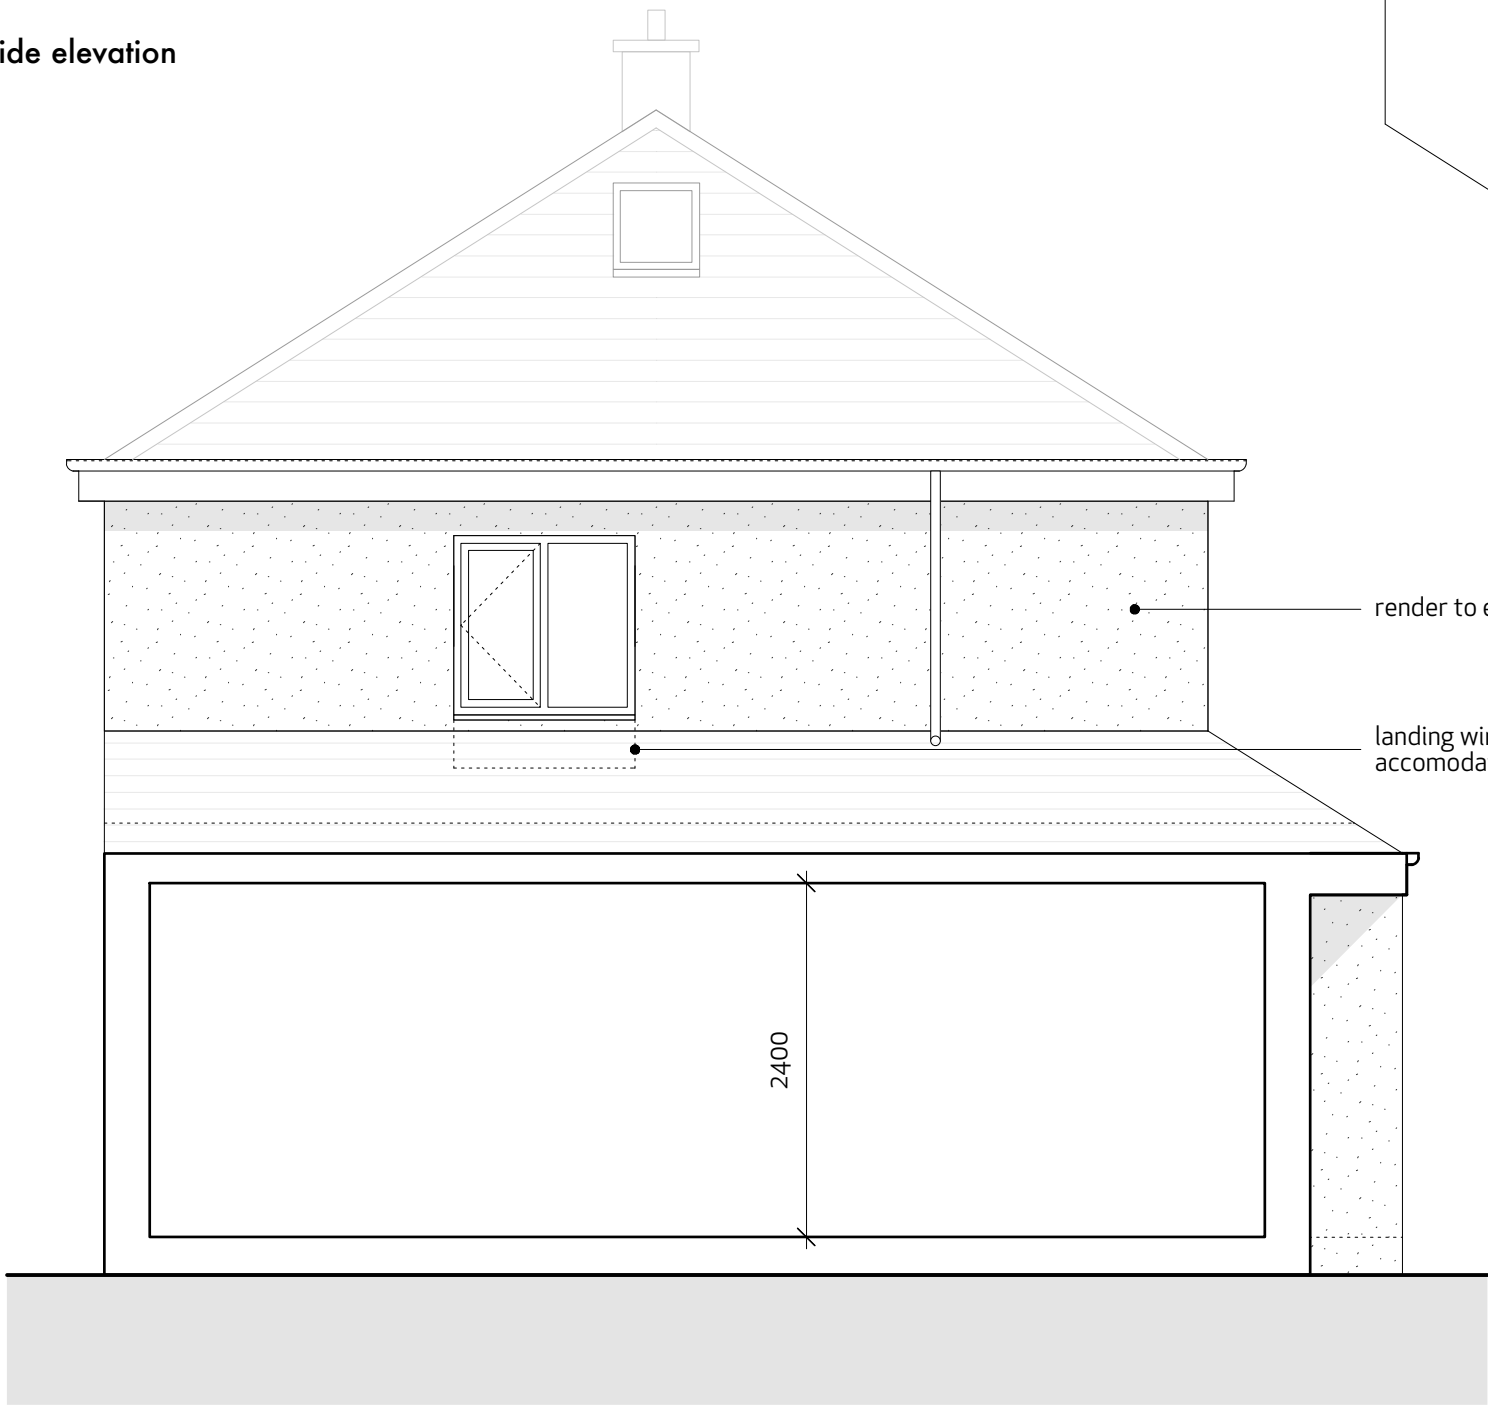

rear elevation



front elevation

PROPOSED



ac

0 1m 2

ROWAN DRIVE
001 exist / proposed 1:50 @ A1

Do not scale from this drawing
All dimensions are to be checked on site
prior to commencing works on site
Discrepancy found between information
given on this drawing and that given
elsewhere or recorded on site shall be
notified immediately to the project
architect in writing