

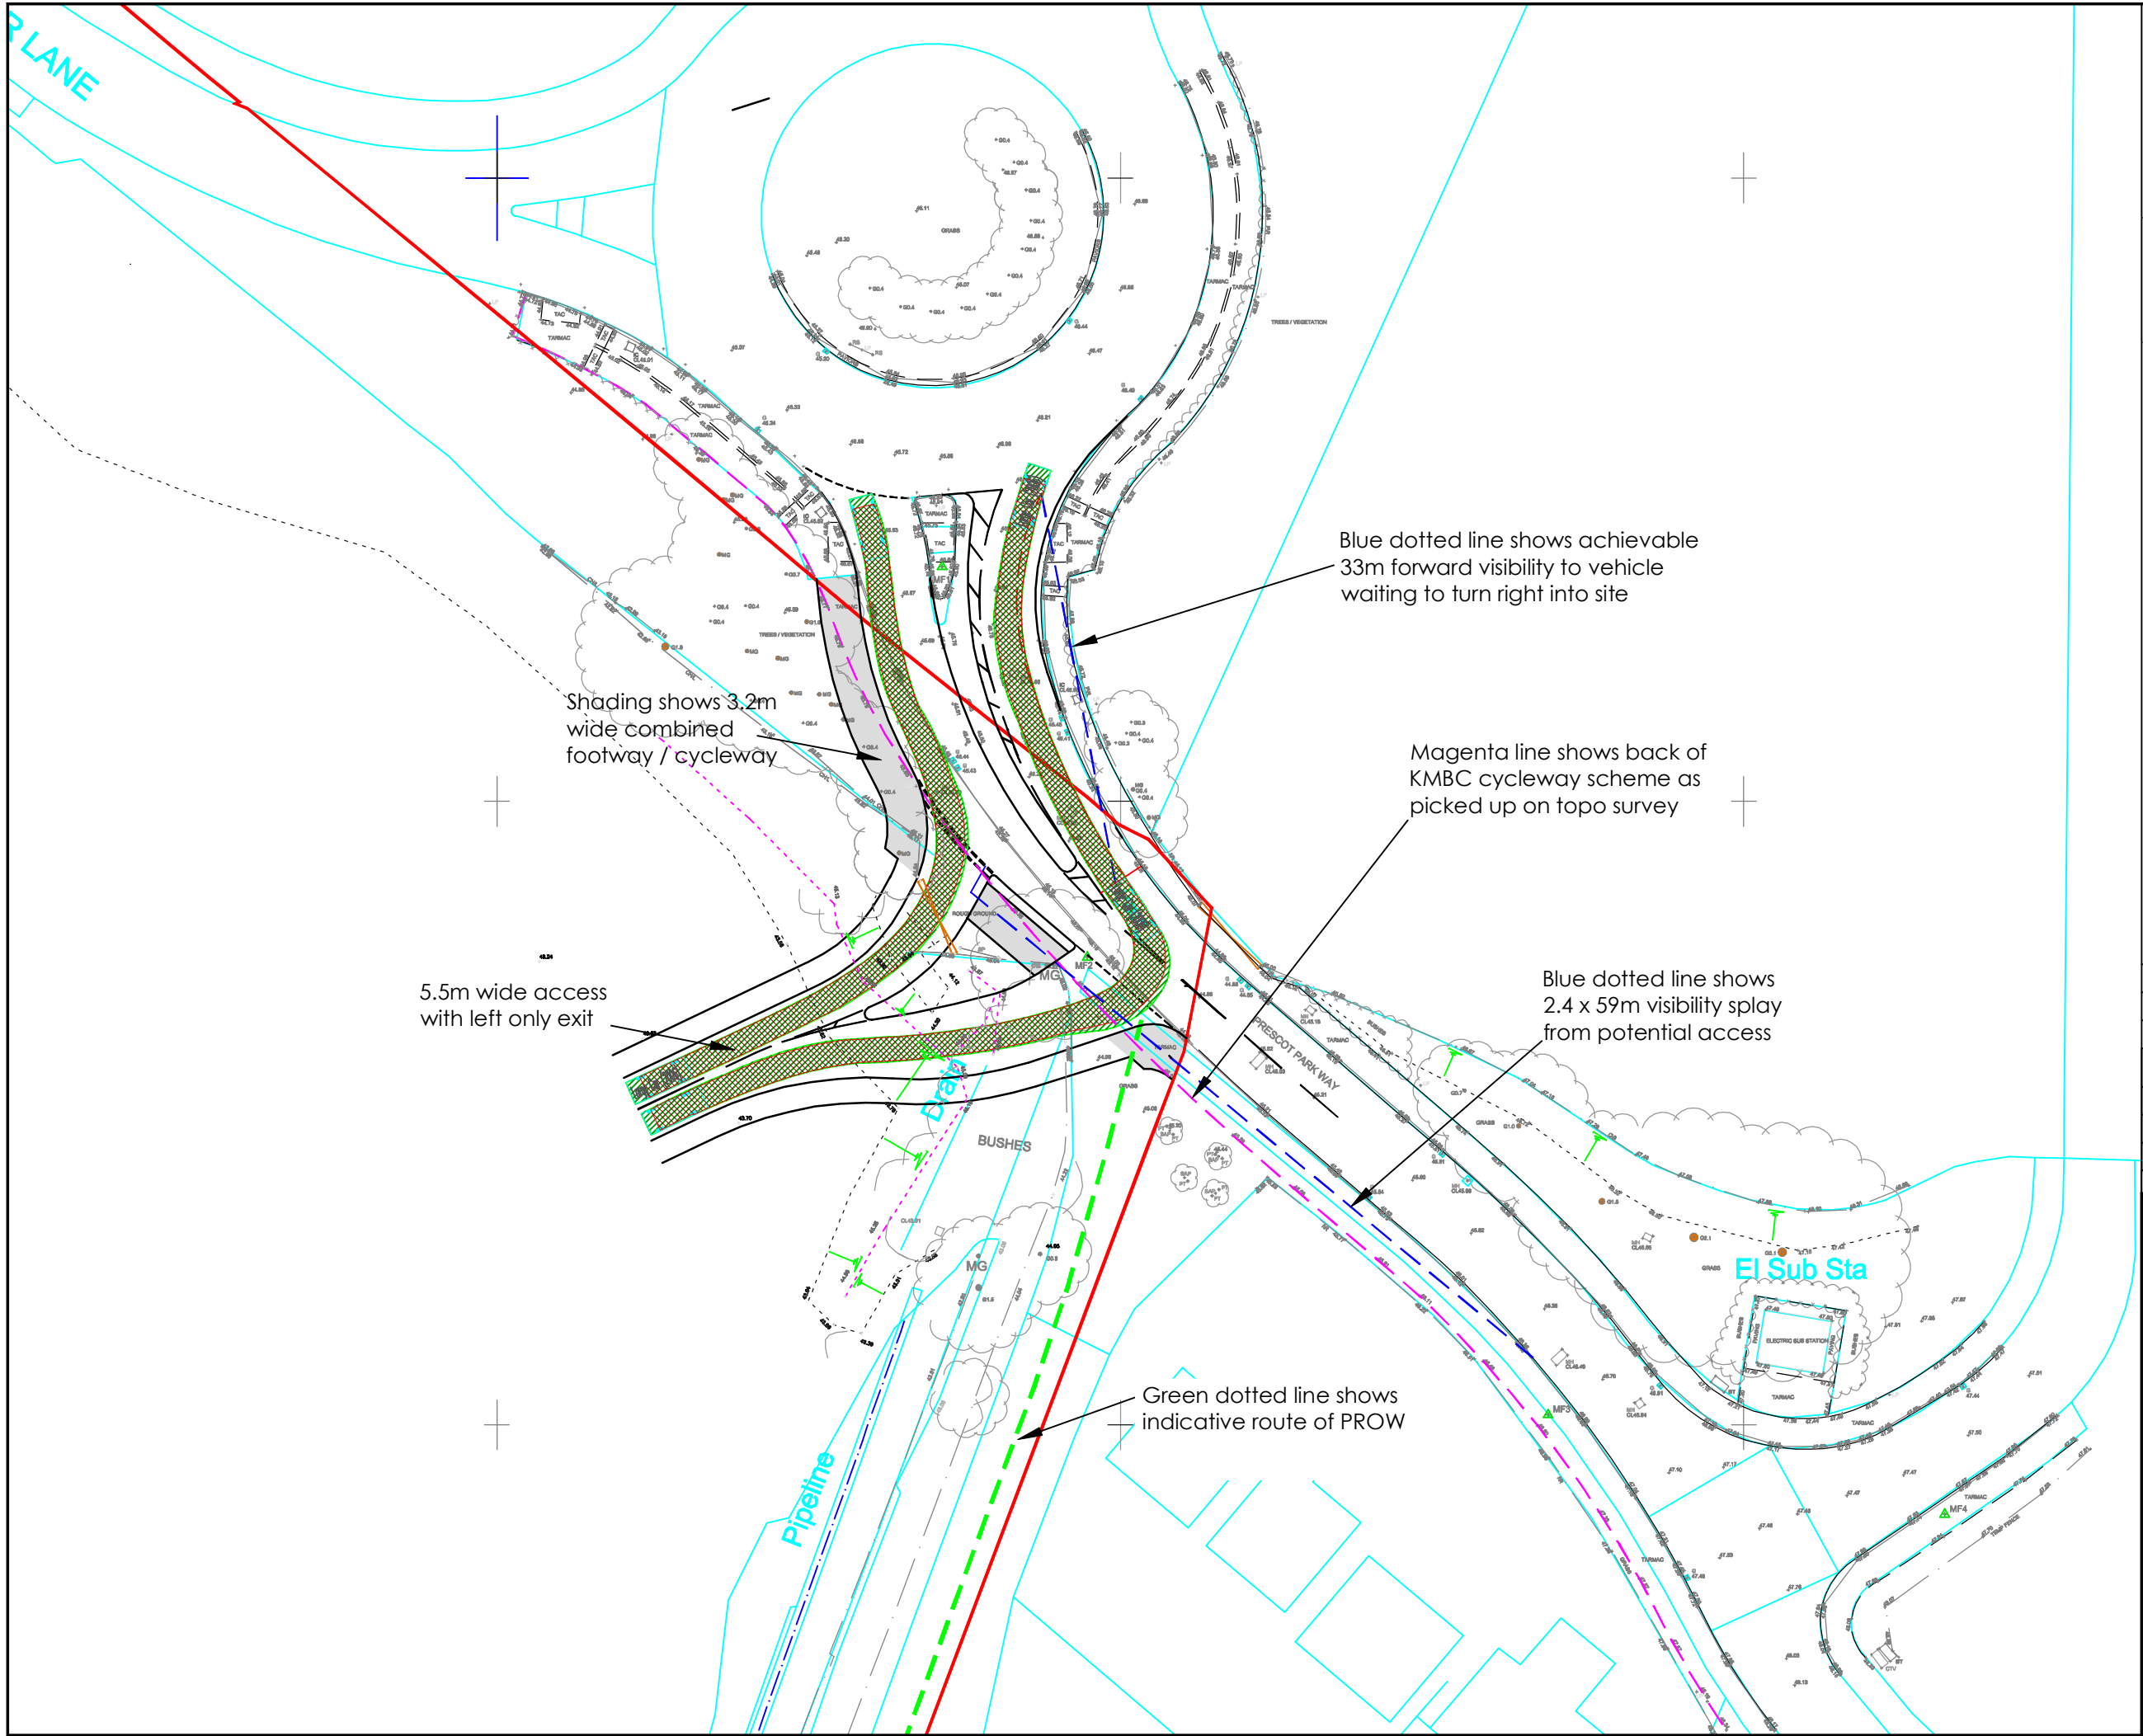


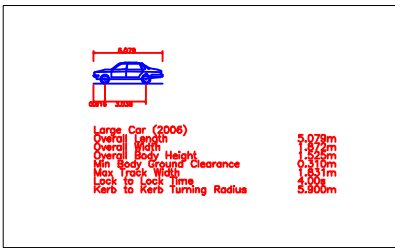

Key

- UU Land Ownership
- OS mapping imported to topo @ 0,0

SCALE (metres)

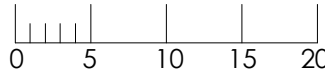

G	12.12.22	General amendment	SFB	SFB	PRC
F	07.12.22	Kerbline amendment	SFB	SFB	PRC
E	23.11.22	Addition of PROW	SFB	SFB	PRC
D	27.01.22	General amendments to take on board Road Safety Audit findings	SFB	SFB	PRC
C	10.01.22	General amendments	SFB	SFB	PRC
B	06.12.21	General amendments	SFB	SFB	PRC
A	02.11.21	General amendments	SFB	SFB	PRC
Rev.	Date	Revision Details	Drawn	Check	App.



CBO
TRANSPORT

Jactin House
24 Hood Street
Ancoats
Manchester
M4 6WX
T: 0161 327 1931
E: info@cbotransport.co.uk
W: www.cbotransport.co.uk

Client

United Utilities

Project

Carr Lane, Prescott

Drawing Title

Proposed Access Arrangement from Prescott Park Way

Drawn	Checked	Approved
SFB	PRC	PRC

Scale / Size	Date
1:500 @ A3	22.10.21

Status	Drg No	Rev
Information	CBO-0206-012	G