



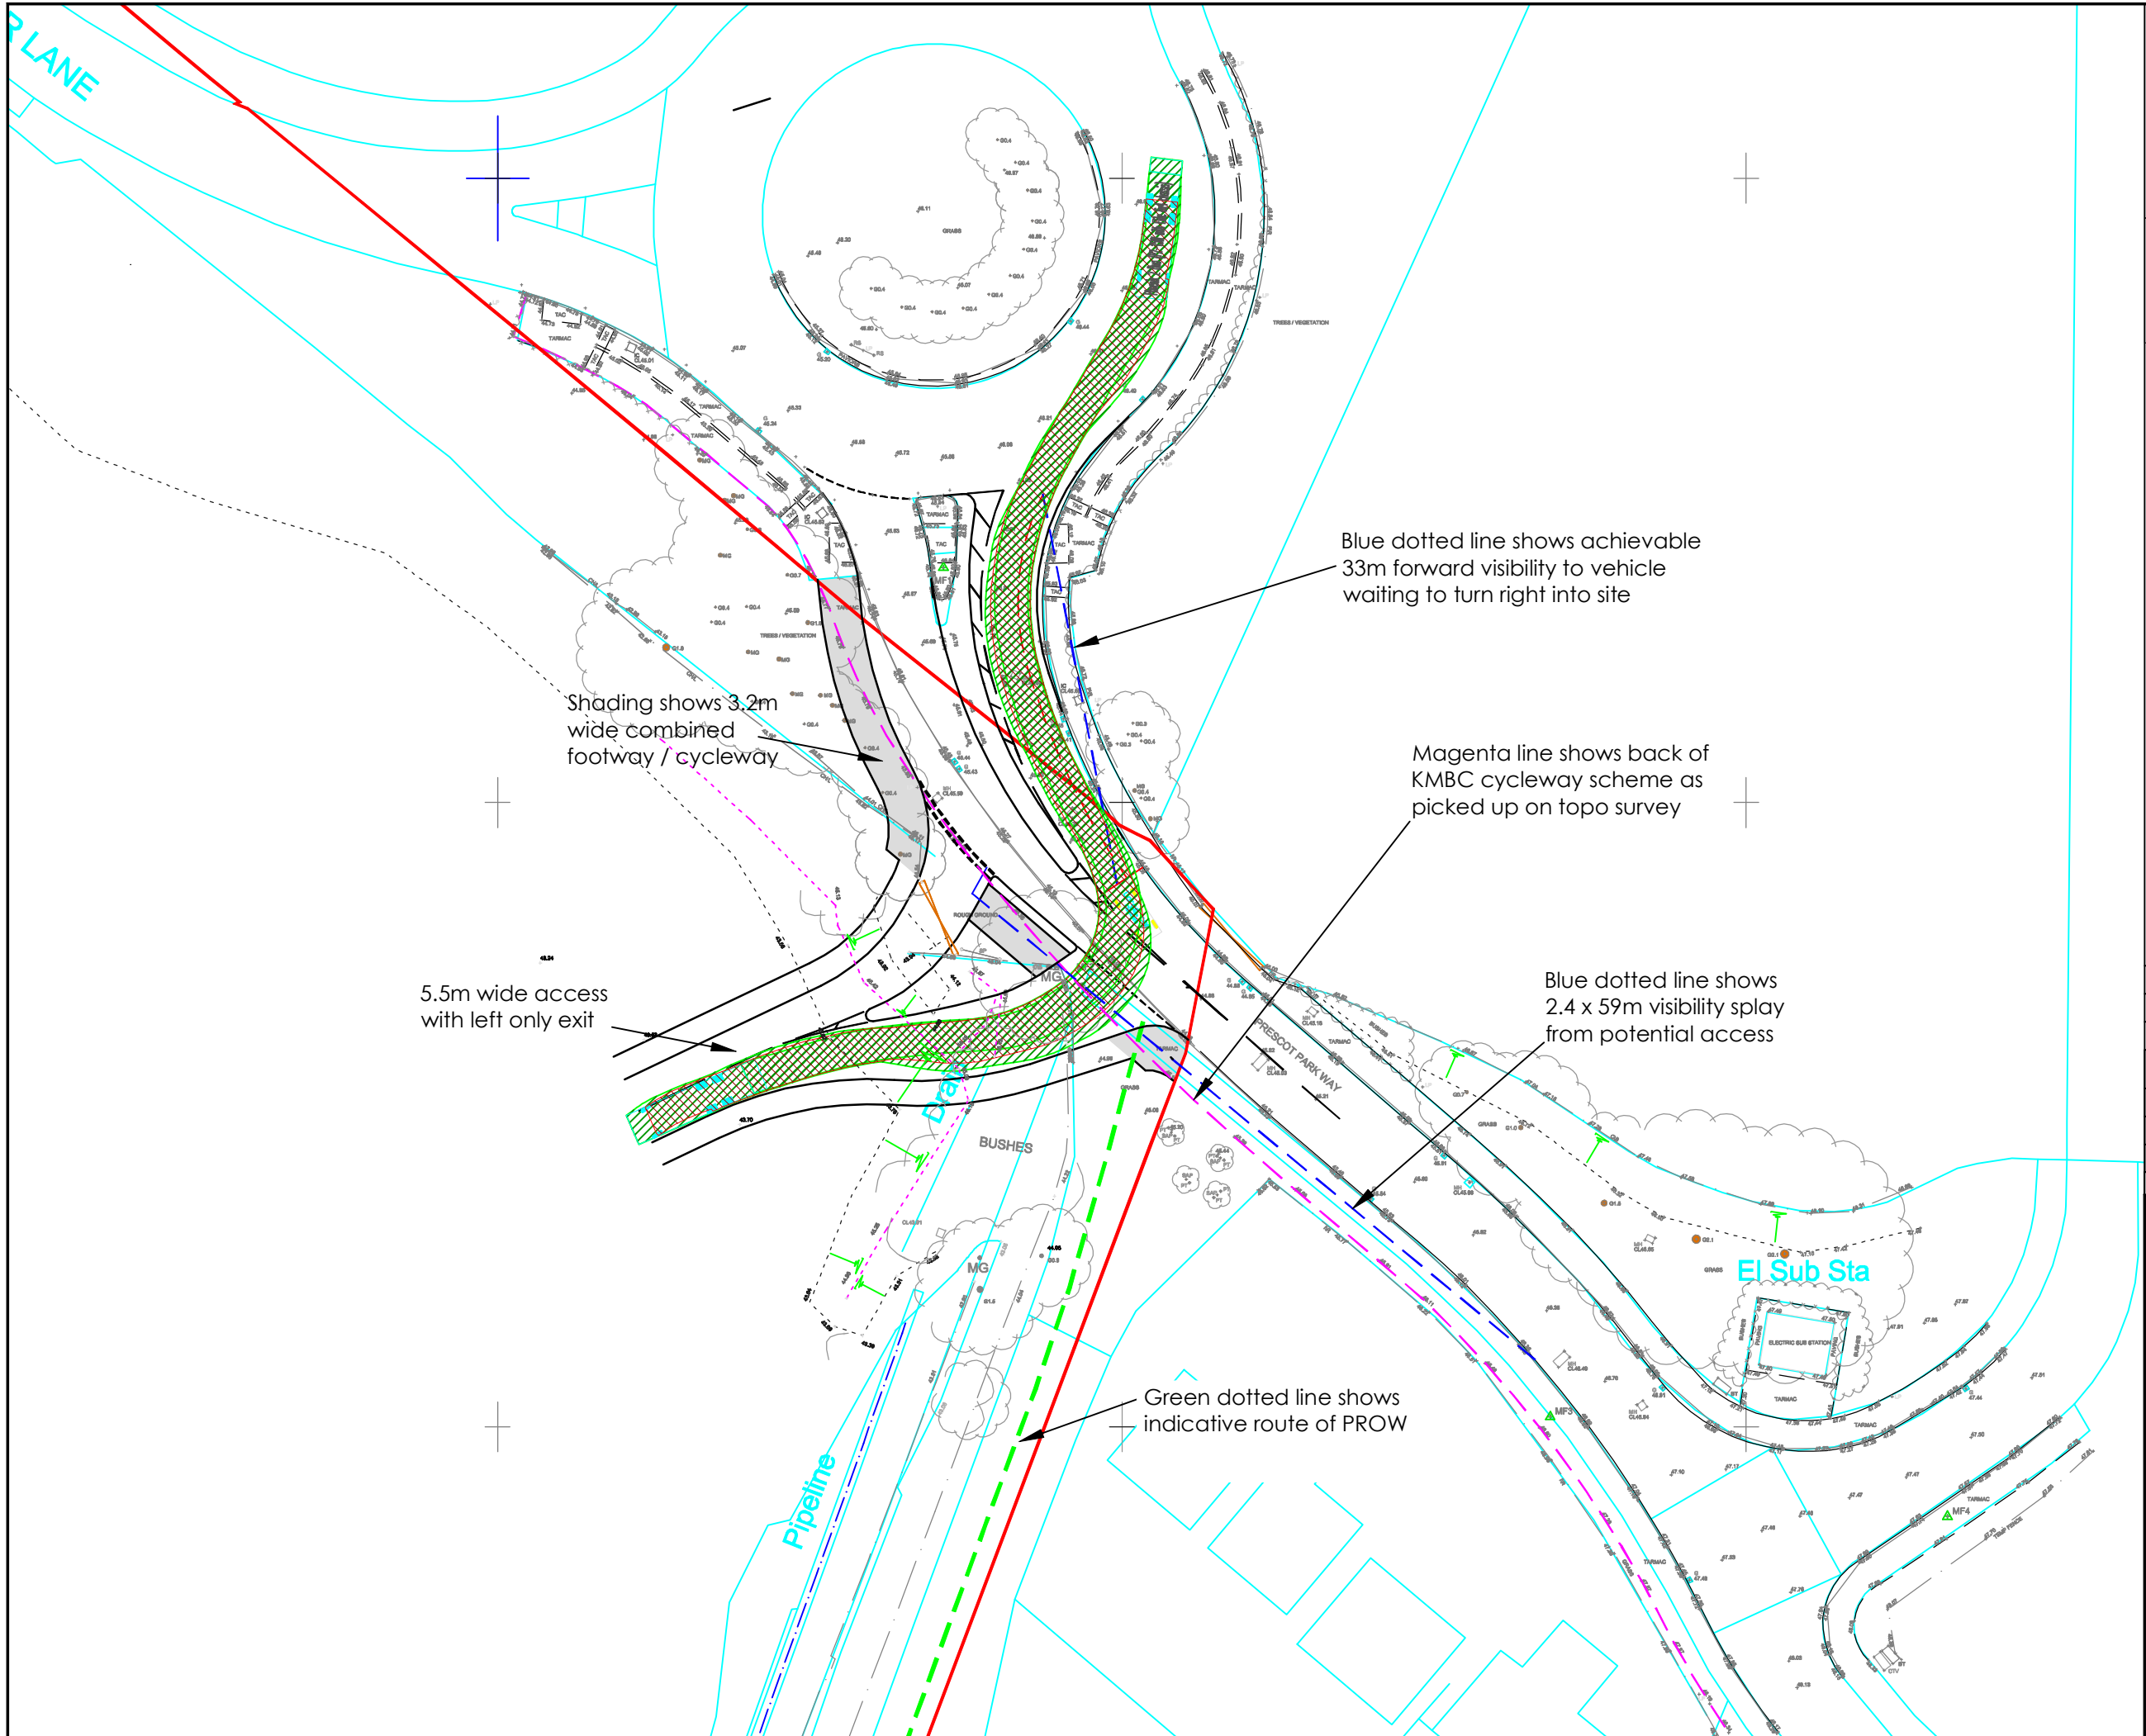

Key

UU Land Ownership

OS mapping imported to topo @ 0,0

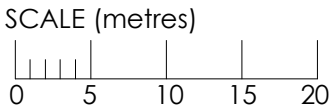

Phoenix 2 Duo (P2-15W with Elite 6x4 chassis)
Overall Length 11.200m
Overall Width 2.450m
Overall Body Height 3.750m
Min Body Ground Clearance 2.200m
Track Width 2.200m
Lock to Lock Time 7.50s
Kerb to Kerb Turning Radius 9.500m

G	12.12.22	General amendment	SFB	SFB	PRC
F	07.12.22	Kerbline amendment	SFB	SFB	PRC
E	23.11.22	Addition of PROW	SFB	SFB	PRC
D	27.01.22	General amendments to take on board Road Safety Audit findings	SFB	SFB	PRC
C	10.01.22	General amendments	SFB	SFB	PRC
B	06.12.21	General amendments	SFB	SFB	PRC
A	02.11.21	General amendments	SFB	SFB	PRC
Rev.	Date	Revision Details	Drawn	Check	App.

Jactin House
24 Hood Street
Ancoats
Manchester
M4 6WX
T: 0161 327 1931
E: info@cbotransport.co.uk
W: www.cbotransport.co.uk

Client		
United Utilities		
Project		
Carr Lane, Prescott		
Drawing Title		
Proposed Access Arrangement from Prescott Park Way		
Drawn	Checked	Approved
SFB	PRC	PRC
Scale / Size		Date
1:500 @ A3		22.10.21
Status	Drg No	Rev
Information	CBO-0206-012	G