



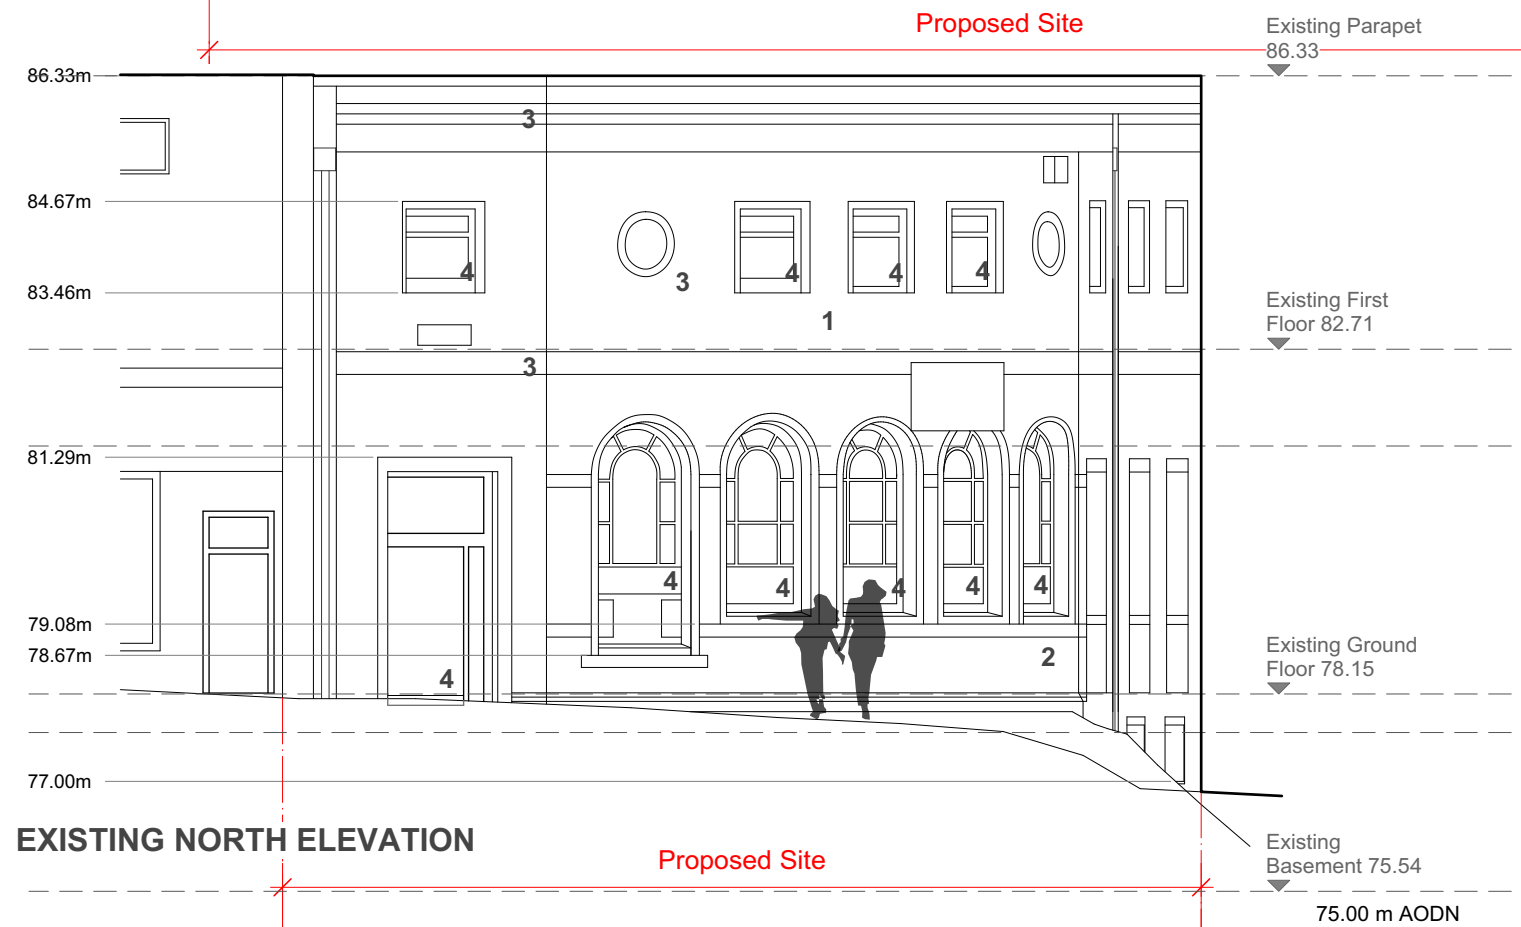

Materials Key:

Facing Brickwork:	1
Ashlar Stone:	2
Decorative stonework:	3
White painted timber / metal window & door frames :	4
Off-white painted metal ventilation grill:	5
Off-white painted metal security bars:	6
Black painted external staircase:	7

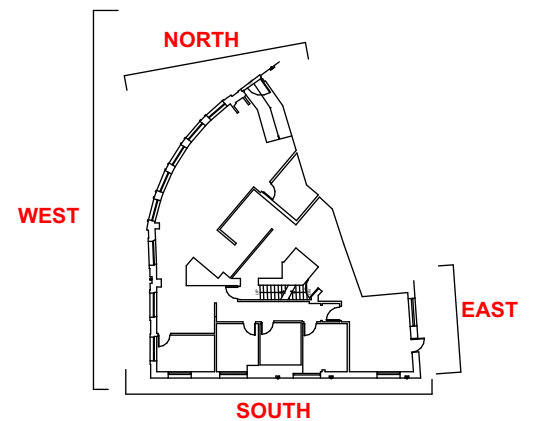

Client: Market Place Developments Ltd
 Drawing Number: P237.1_205
 Drawing Title: Existing Elevations [Page 1]
 Date: 24.06.2022
 Scale: 1:100 @ A3