



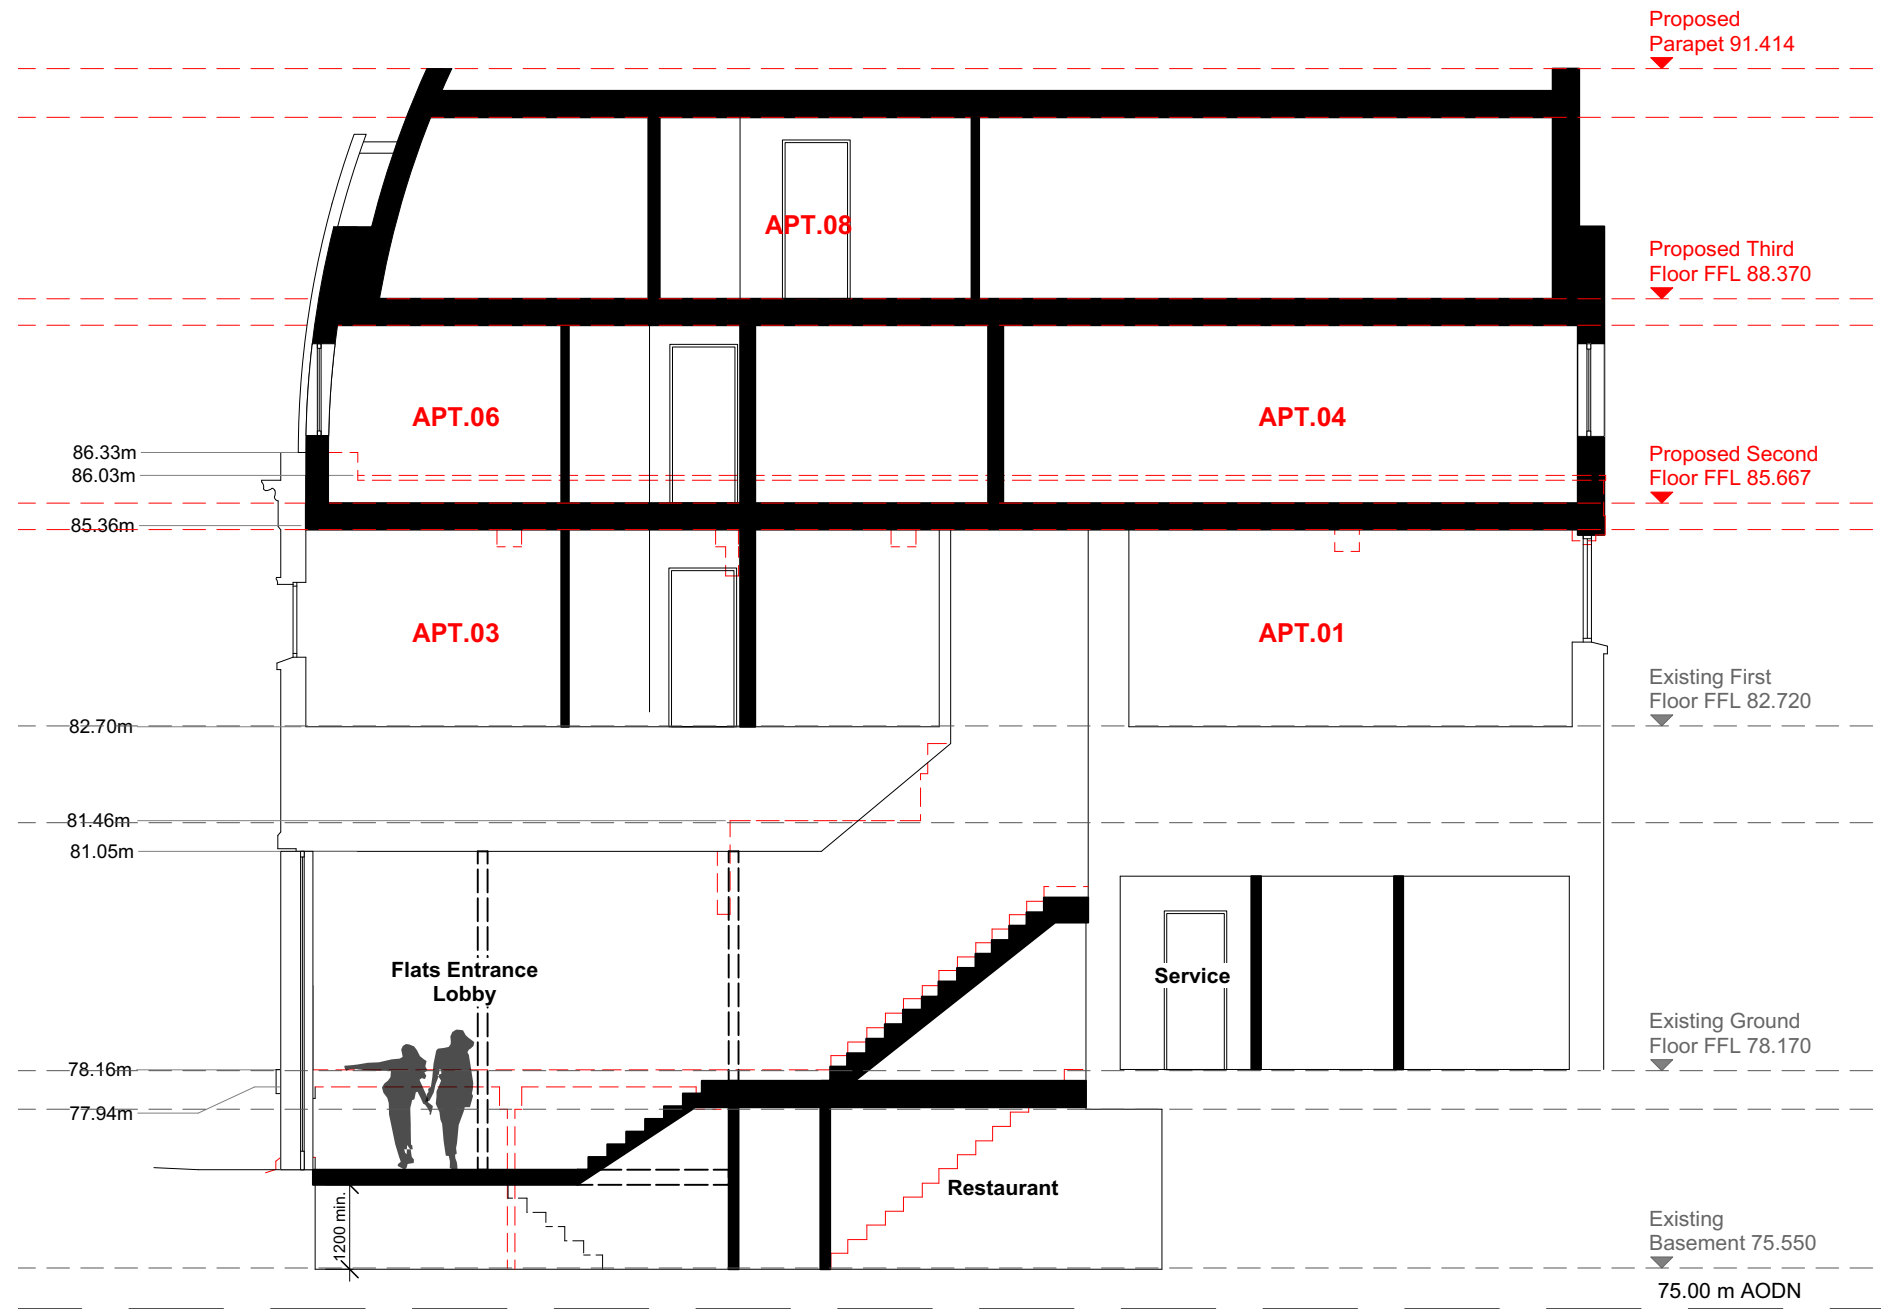

PROPOSED SECTION X-X

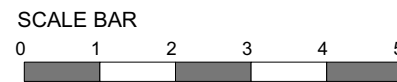

Client: Market Place Developments Ltd
 Drawing Number: P237.1_216
 Drawing Title: Proposed Section X-X
 Date: 24.06.2022
 Scale: 1:100 @ A3