



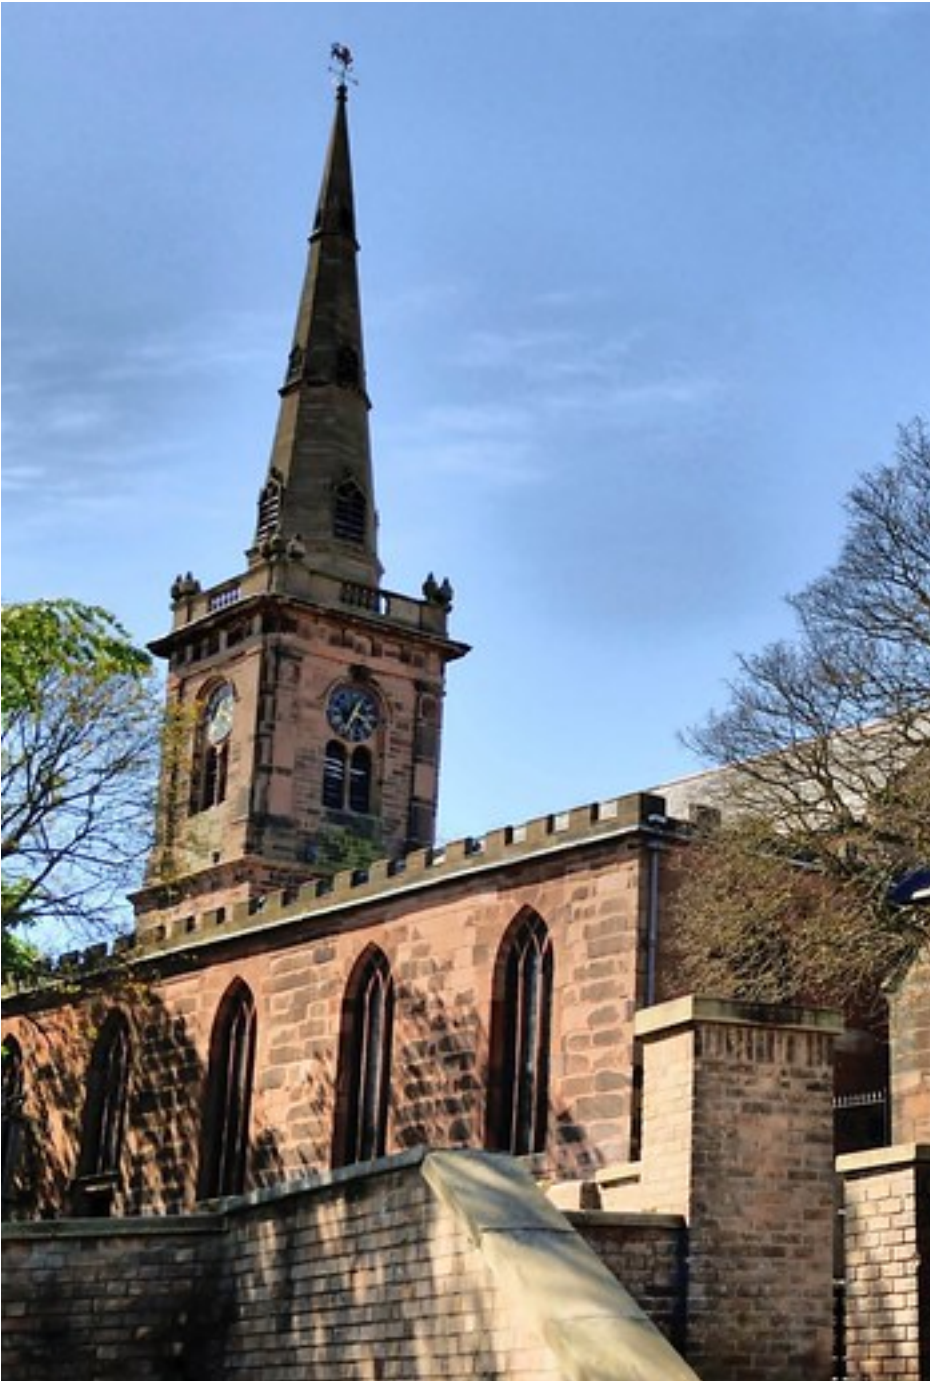

Prescot Parish Church

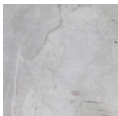

Local Red Sandstone



Leadwork

LOCAL MATERIAL STUDY



Shakespeare North Theatre (under construction)



Local Red Sandstone



Pre-cast concrete (ribbed effect)



'Bronze' doors / panels



2 Eccleston Street (proposed)



Brickwork to match existing in colour, texture and bond (English Bond) where proposed



Patinated 'Bronze' cladding to proposed third floor & projecting window surrounds

Client: Market Place Developments Ltd
Drawing Number: P237.1_220
Drawing Title: Material Study
Date: 24.06.2022
Scale: NTS @ A3