
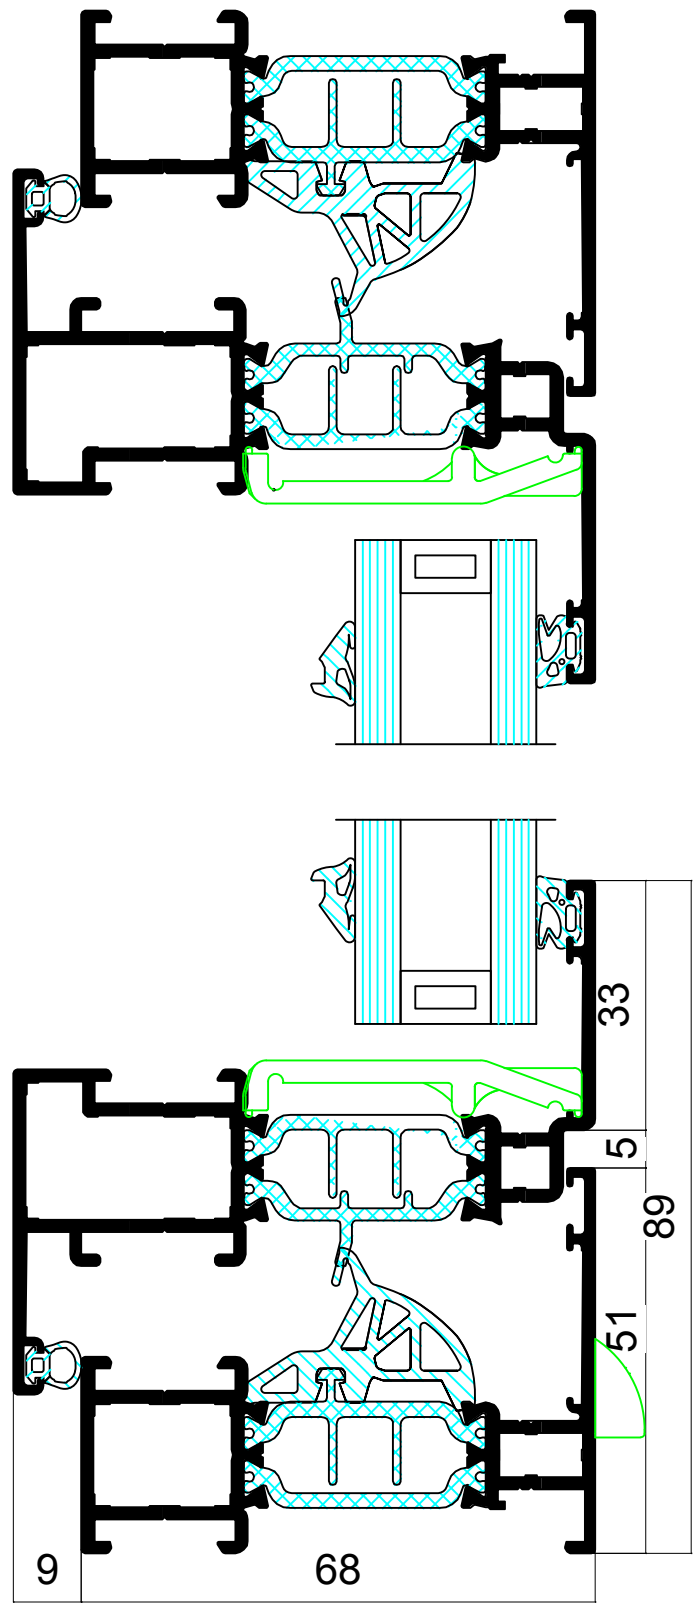
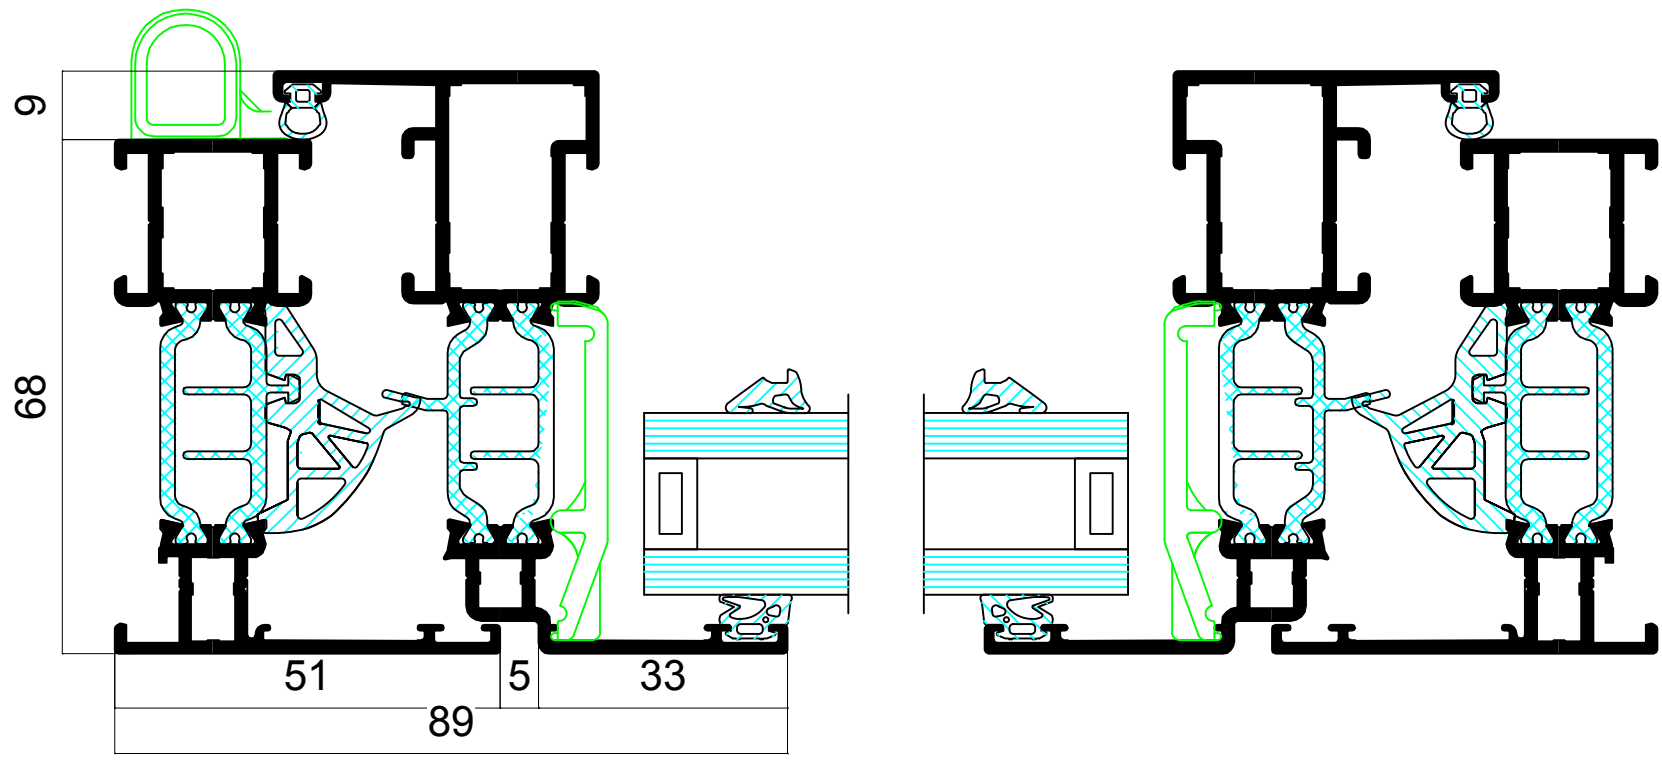


Notes:
1. All windows to be supplied by TBC to be powder coated aluminium (colour to be RAL8028) frame construction installed to suppliers recommendations.
2. Refer to LJ Architects elevation drawings for locations and handing.

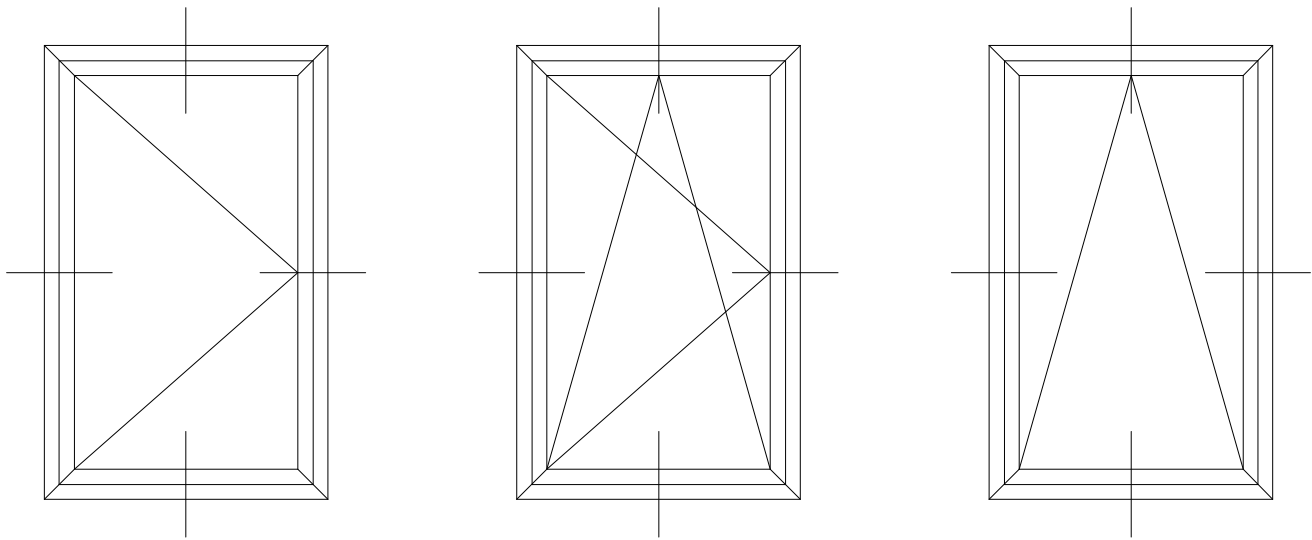

Window Profiles by Reynaers "CS 77" or similar approved.
Refer to GA elevations for locations.

For Planning

Project Title: P237_2 Eccleston Street
Client: Market Place Developments Ltd
Drawing Number: P237.1_240
Drawing Title: Proposed Aluminium Window Frame Profiles
Date: 14.07.2022
Scale: 1:1 @ A1
Drawn by: SS
Checked by: LW