



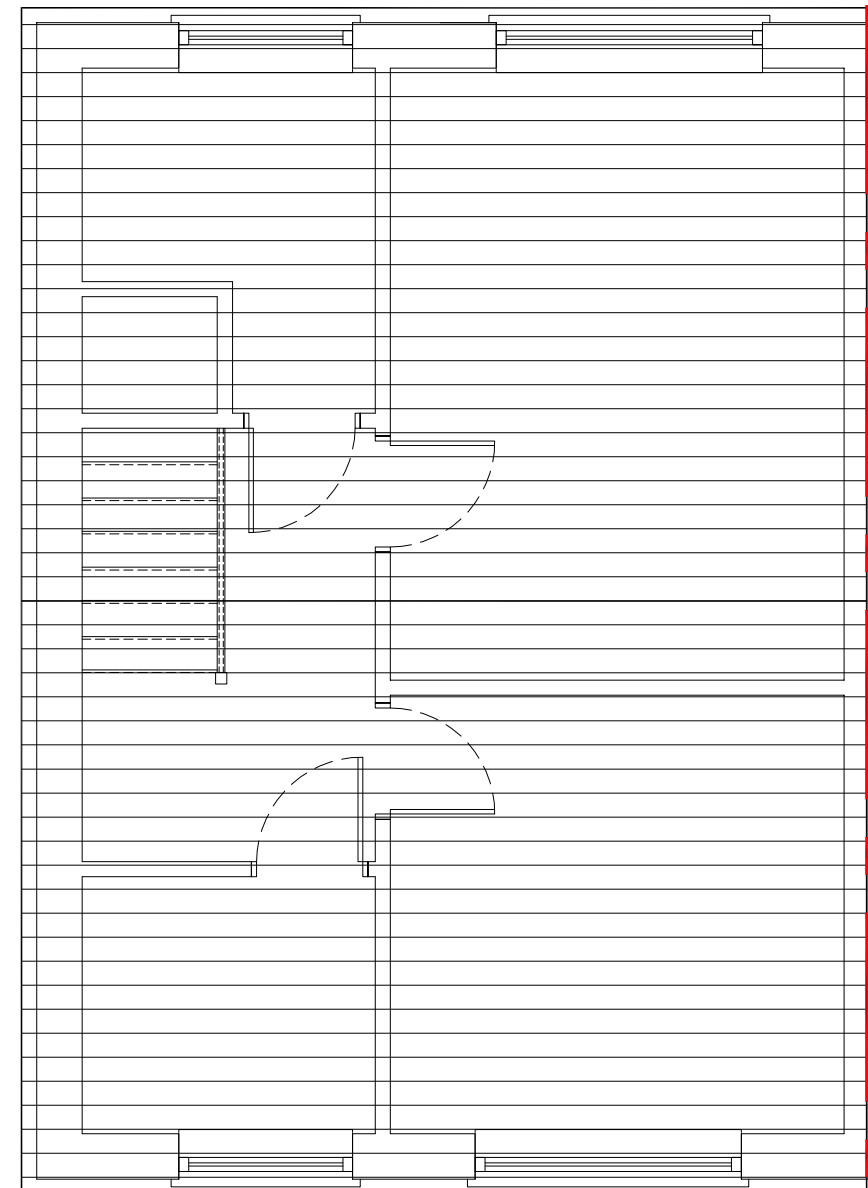

SCALE BAR 1:50

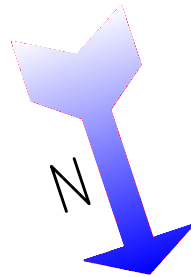

Rev	Initial	Amendment	Date

CHRIS MITCHELL 20 HOLMWOD DRIVE, FORMBY L37 1PQ Tel. 07832272348 E-Mail : CHRIS666MITCH@HOTMAIL.COM	PROJECT <u>PROPOSED EXTENTIONS TO</u> RICHMOND WAY, L35 1RU	DETAIL <u>EXISTING ROOF LAYOUT</u>	DATE 05.03.2025		SCALE 1:50@A3
			DRAWN CM	CHK.BY	DRG. NUMBER EX03