


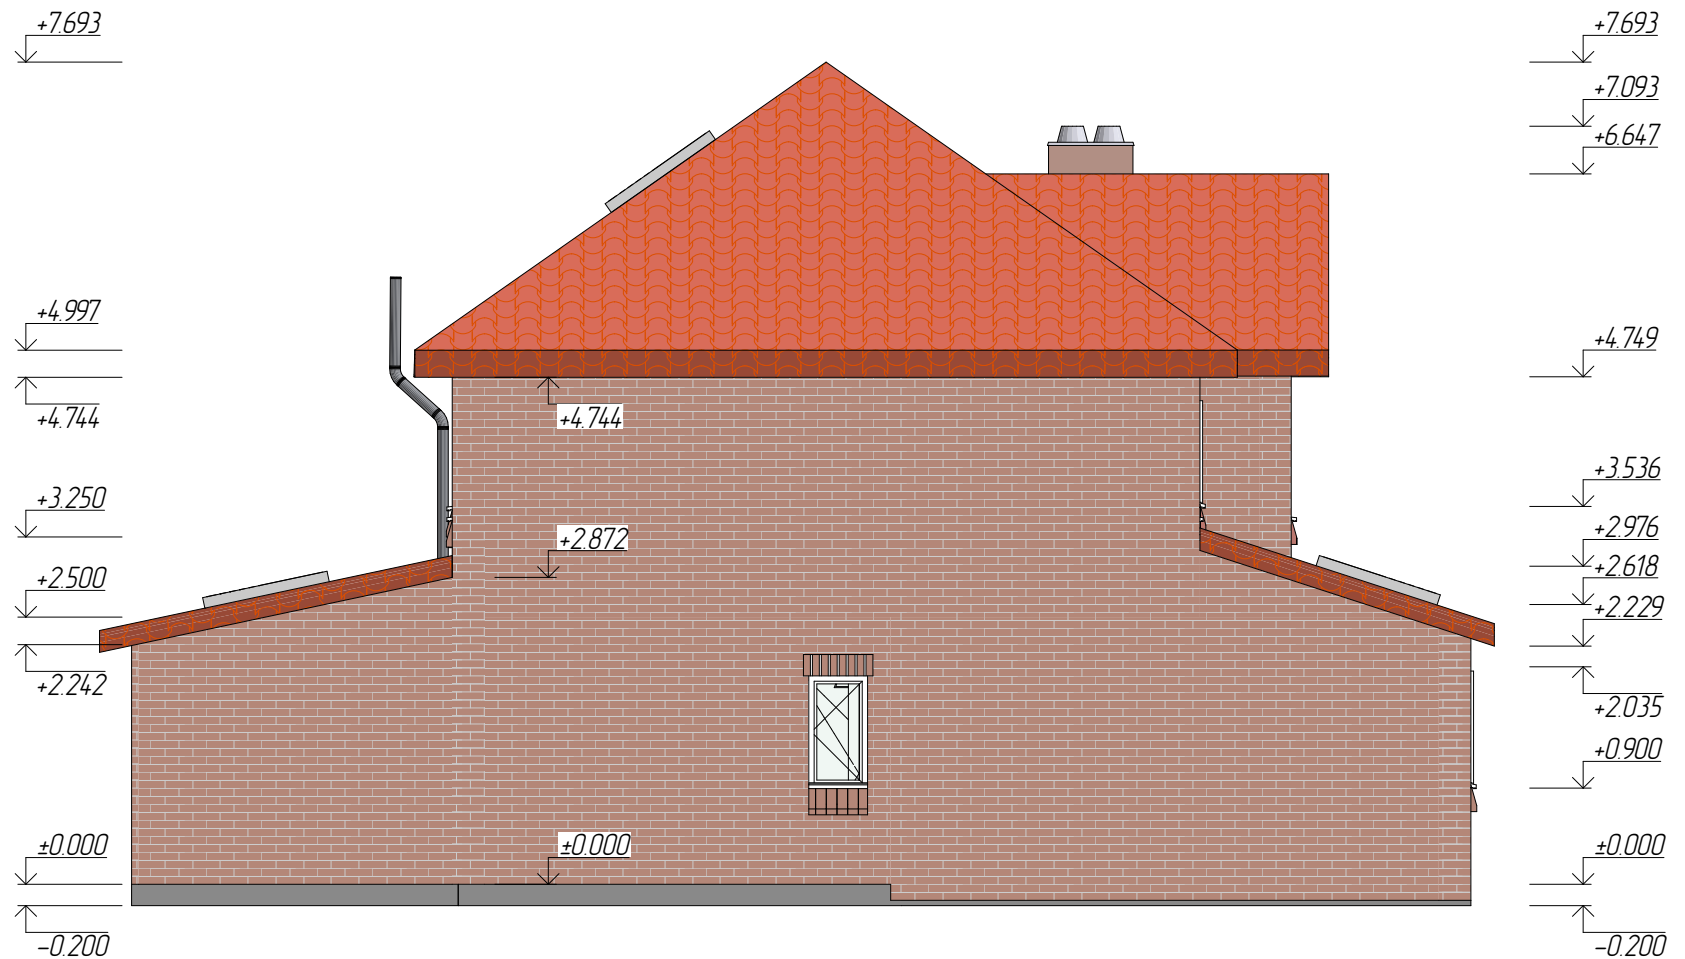

Rear of property to be built under permitted development.

Job title	11 Waverley Drive, Prescott L341PU	Date	18.05.2021
Drawing title	Proposed Side 1 Elevation	Scale	1:50 @ A3
Status	Planning Application 002 A	DWG. No	No. 10