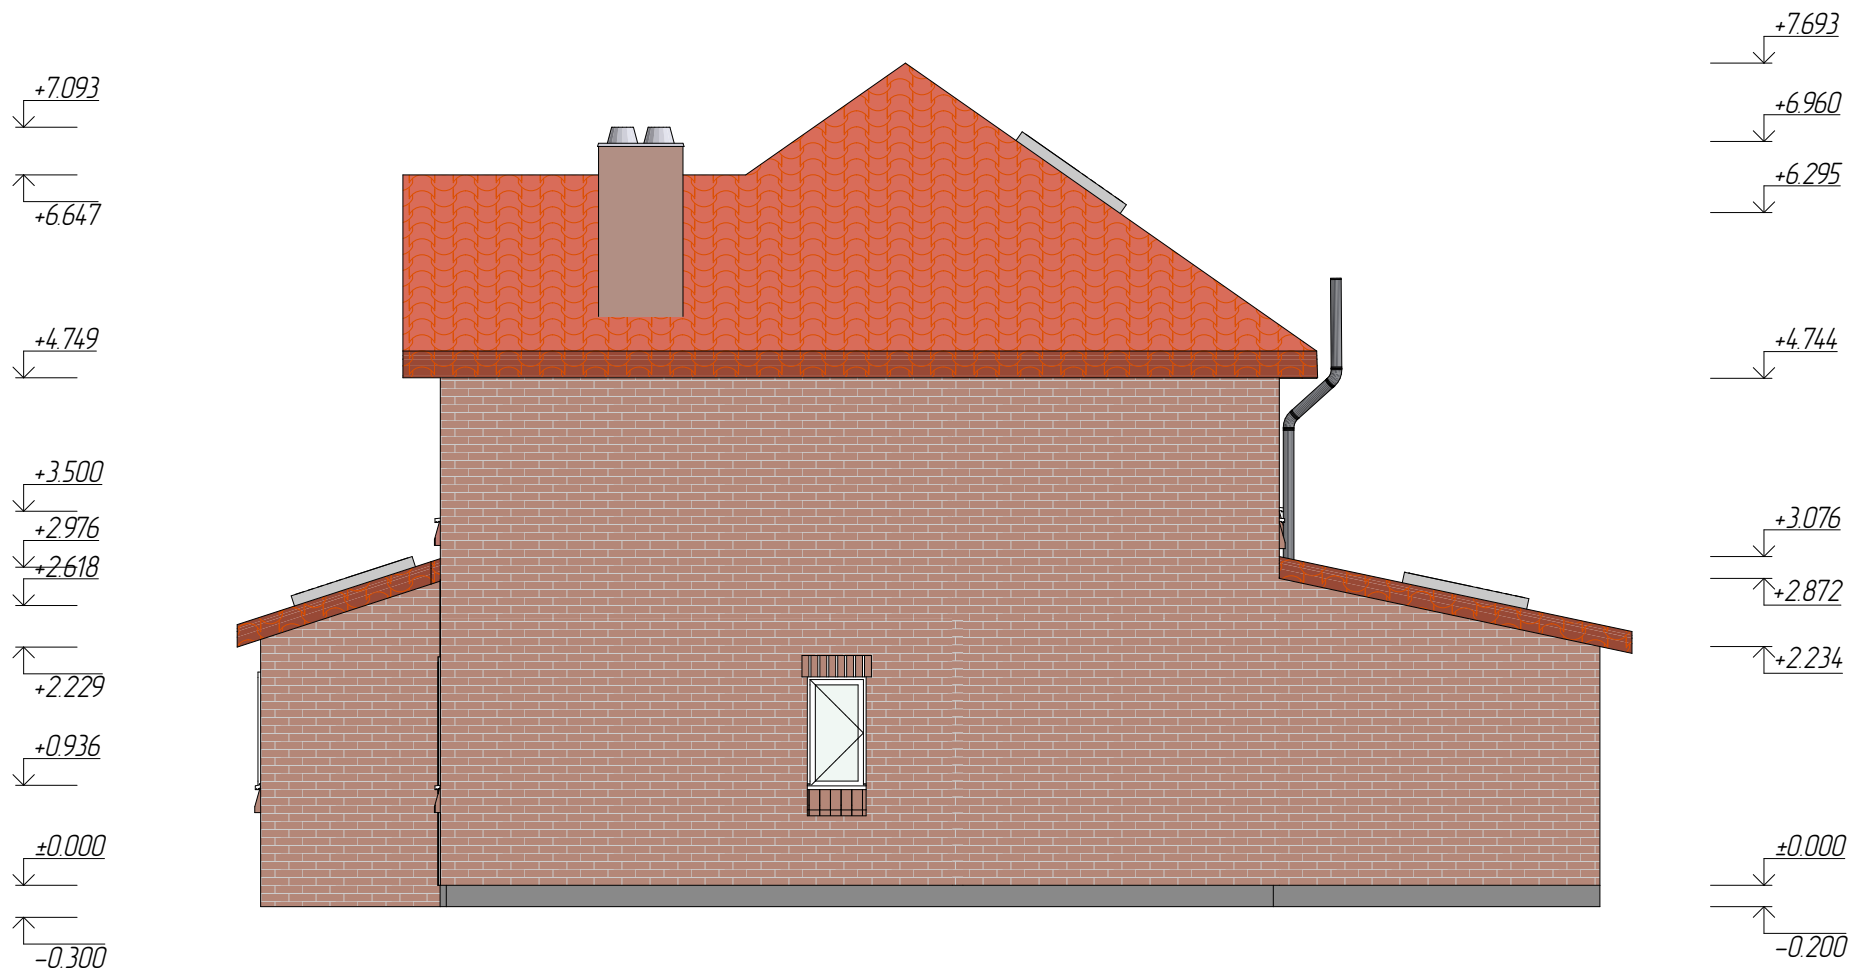


Proposed Side 2 Elevation

Rear of property to be built under permitted development.

Job title	Date
11 Waverley Drive, Prescott L34 1PU	18.05.2021
Drawing title	Scale
Proposed Side 2 Elevation	1:50 @ A3
Status	DWG. No
Planning Application 002 A	No. 11