

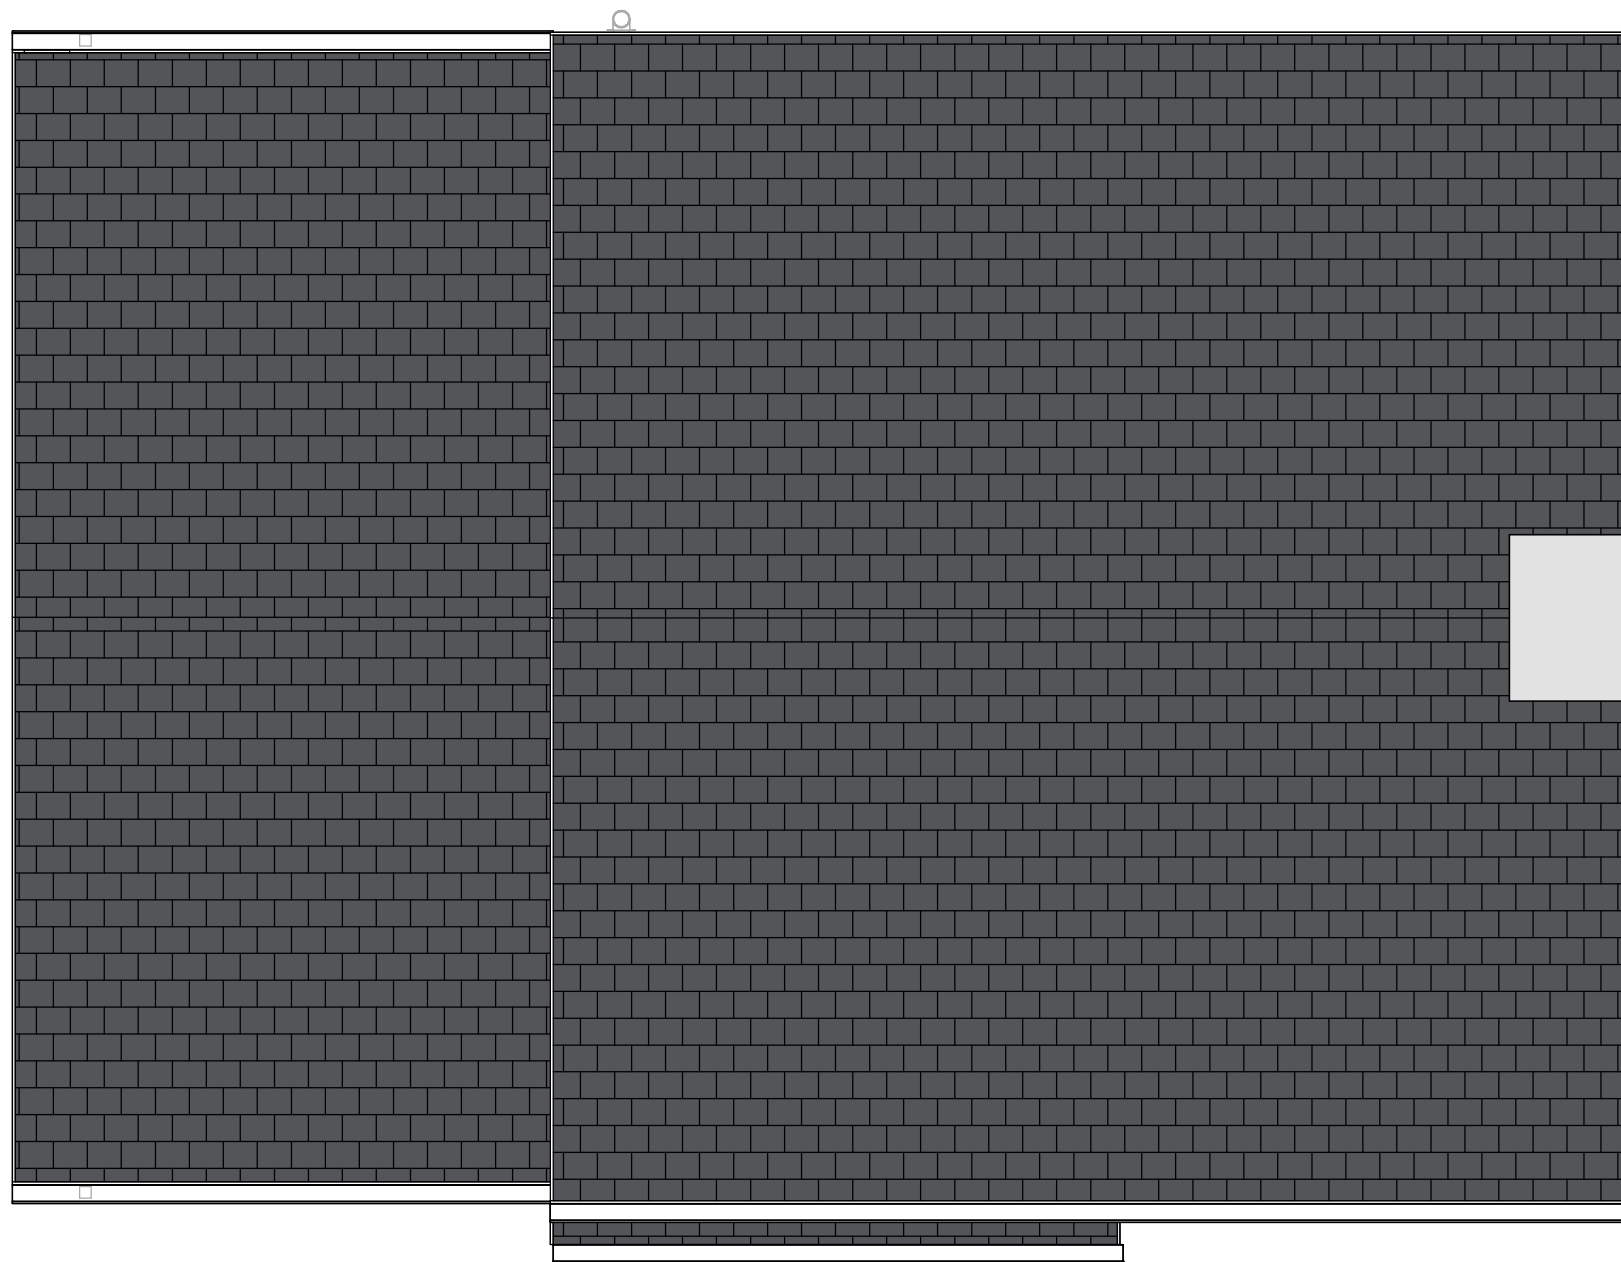


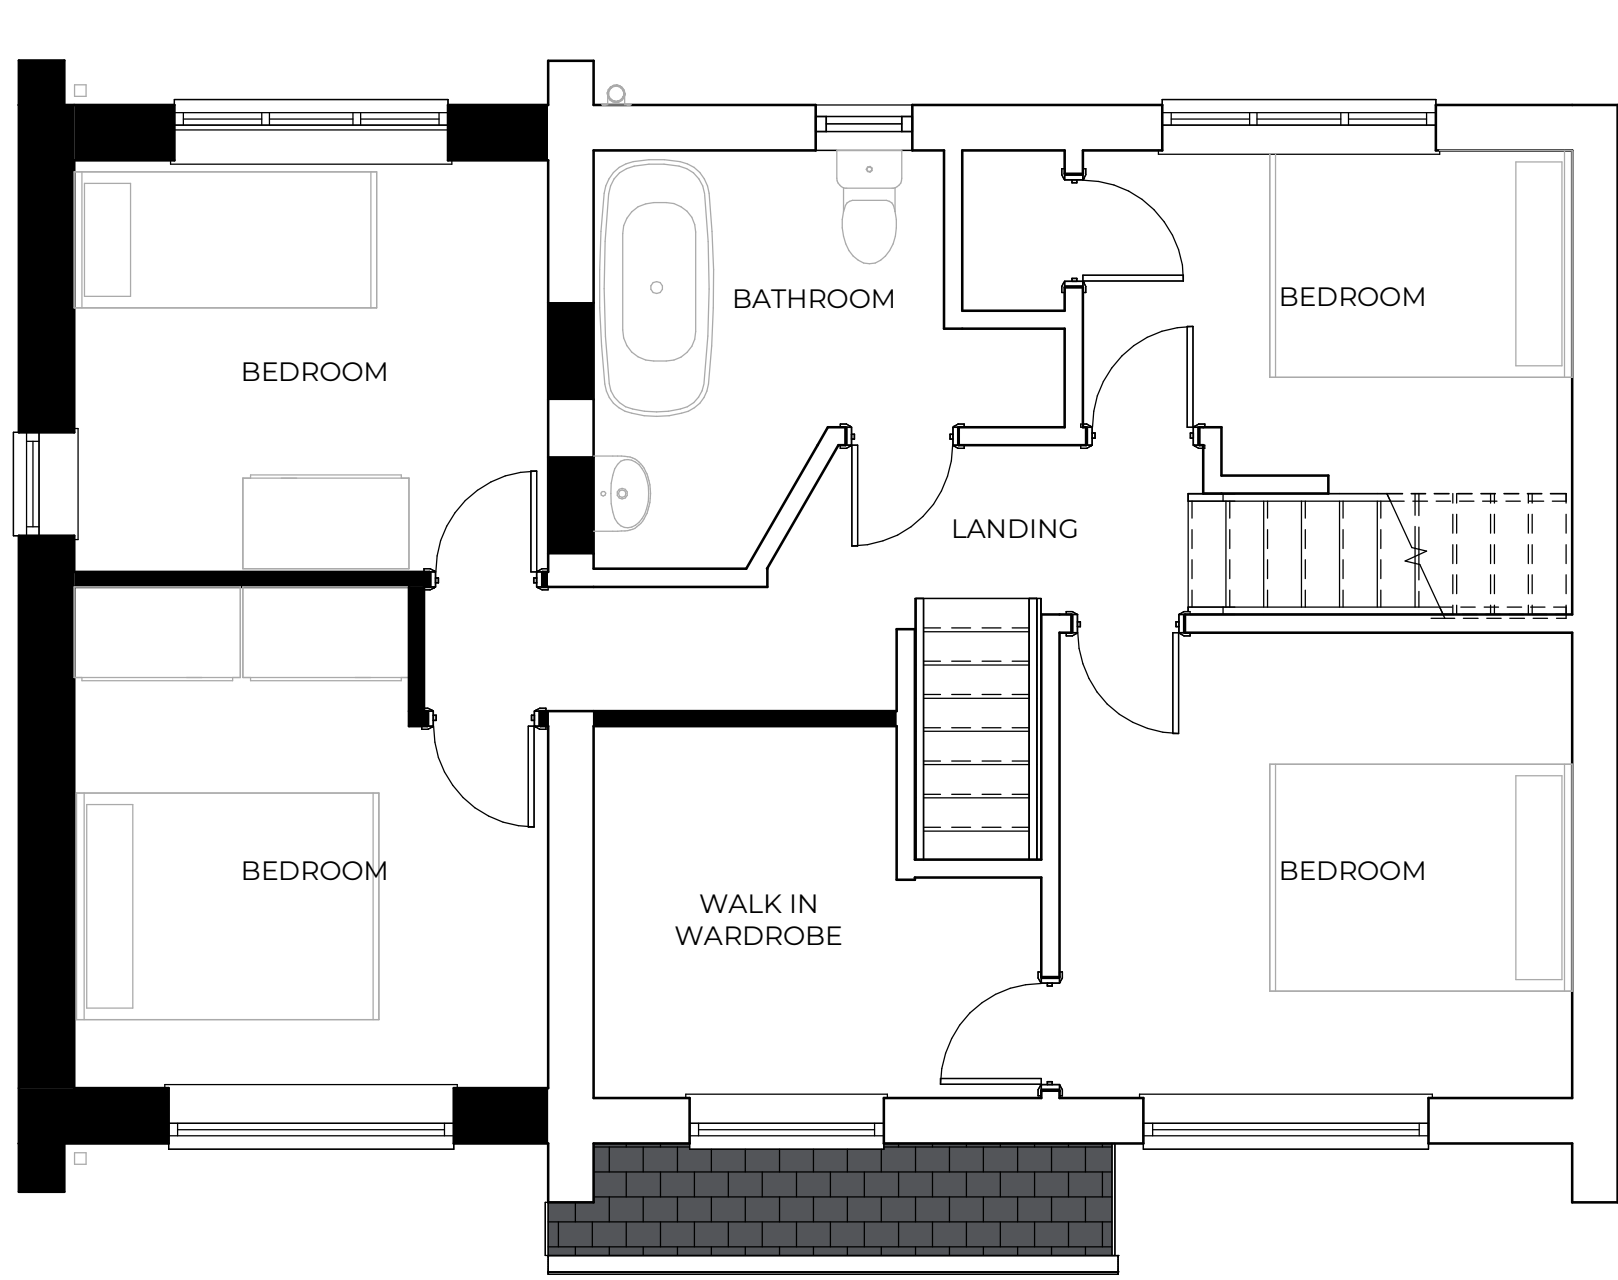

Notes			
Previous Revisions			
No.	Description	Date	By
C	Updated for Planning	21.07.26	FD
B	Updated for Planning	15.06.26	FD
A	Issued for Planning	21.05.26	FD
Project		32 Lancaster Road L36 1US	
Client		Jay and Danielle	
Title		Proposed Floor and Roof Plans	
Number		1232-ABF-XX-ZZ-DR-A-003	
Scale		1 : 50 at A2	
Revision		C	
Description		Updated for Planning	
Status		Planning	
Date		21.07.26	

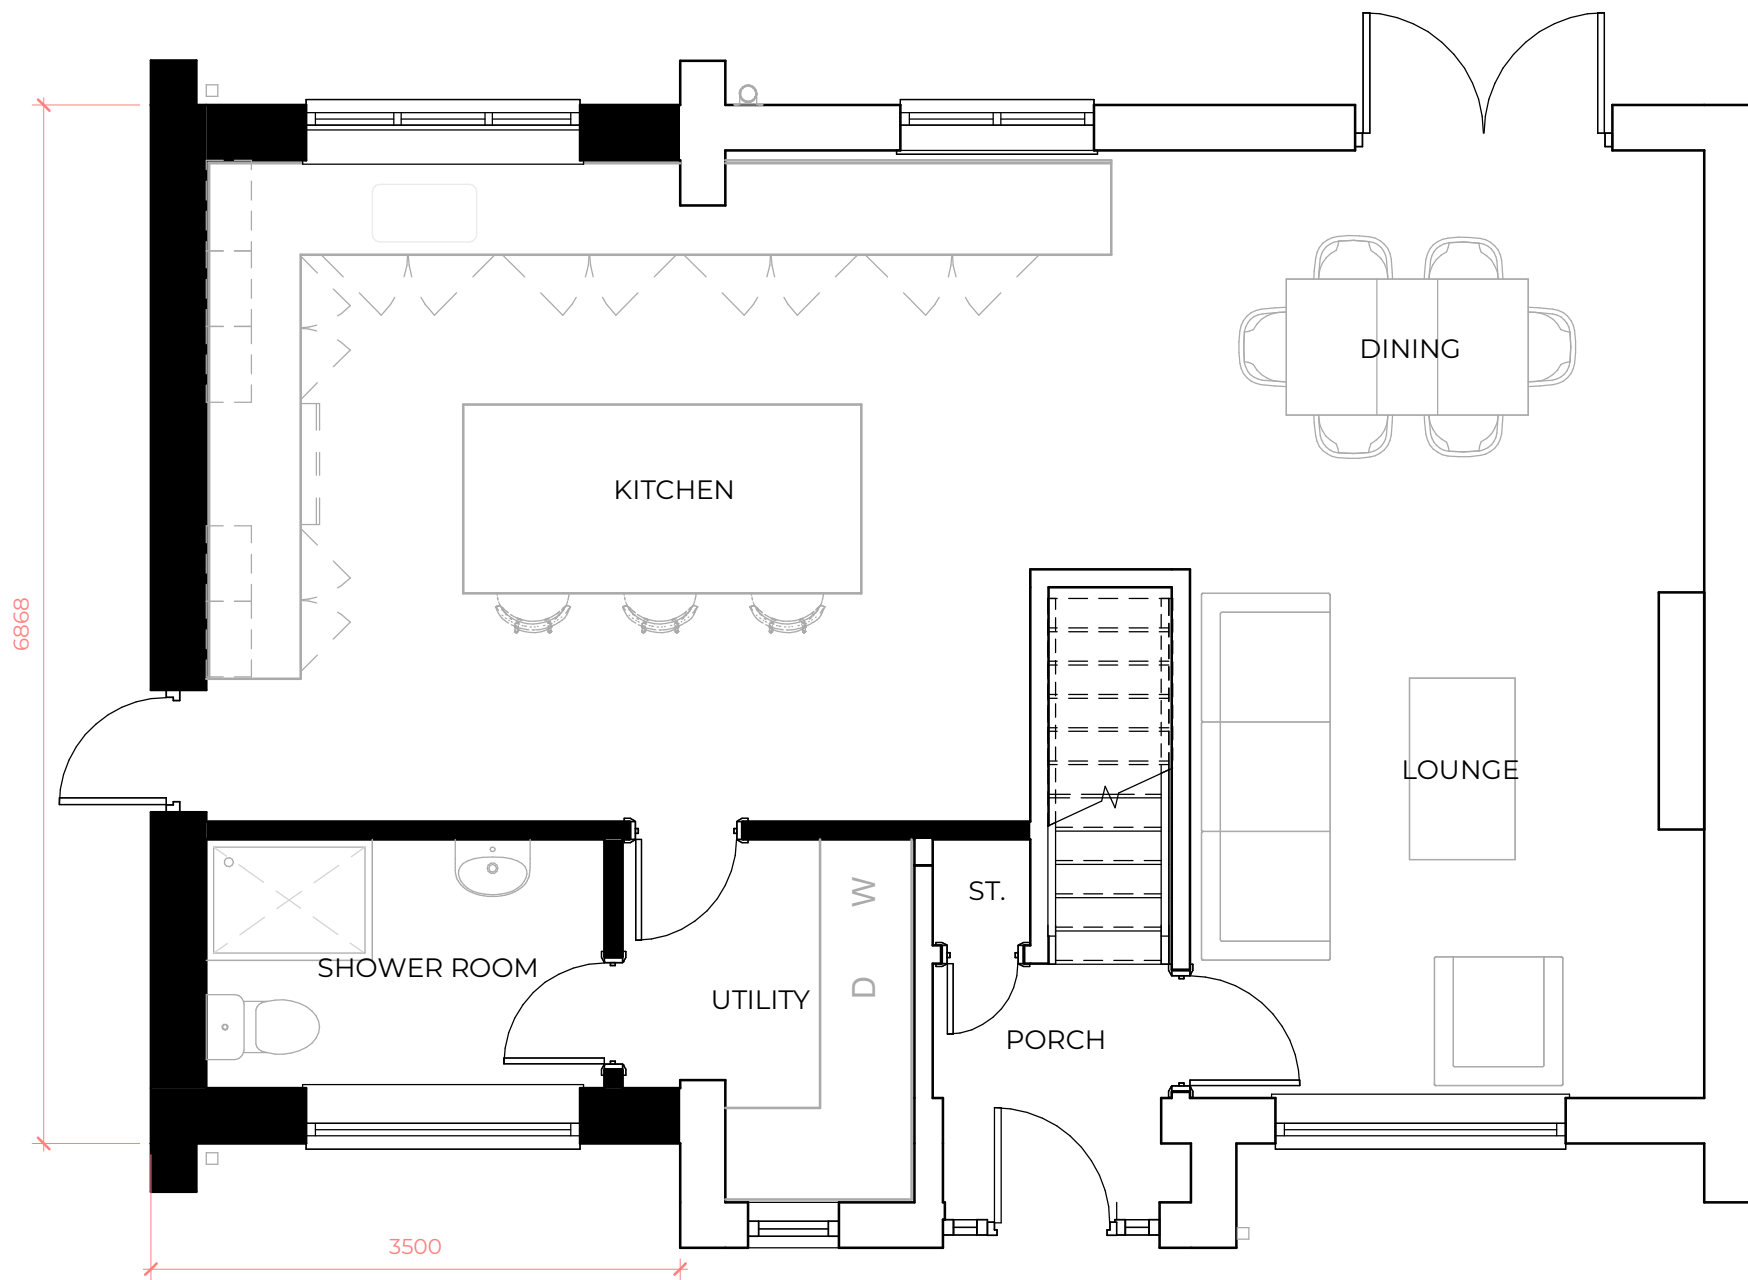