



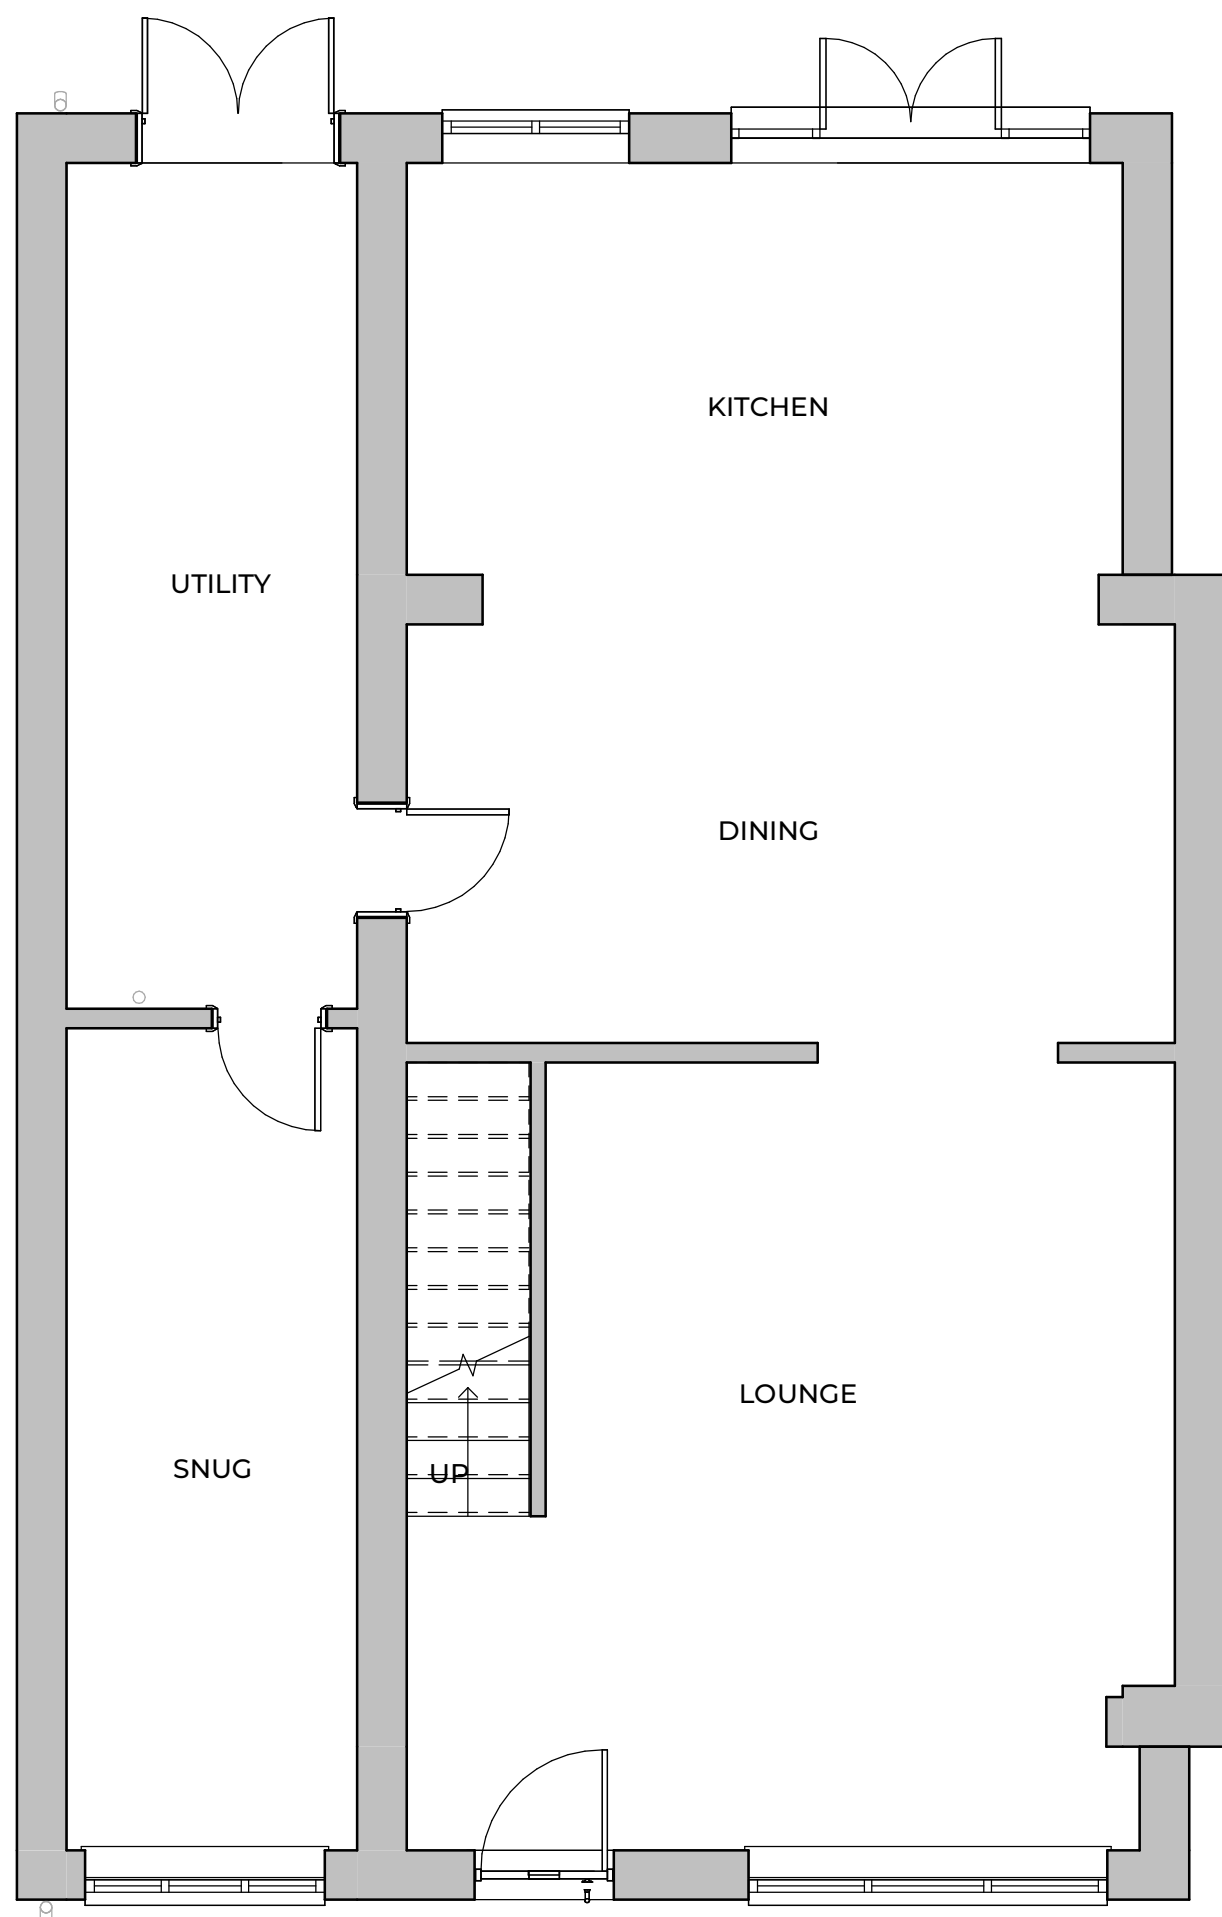

Proposed Ground Floor Plan
1:50

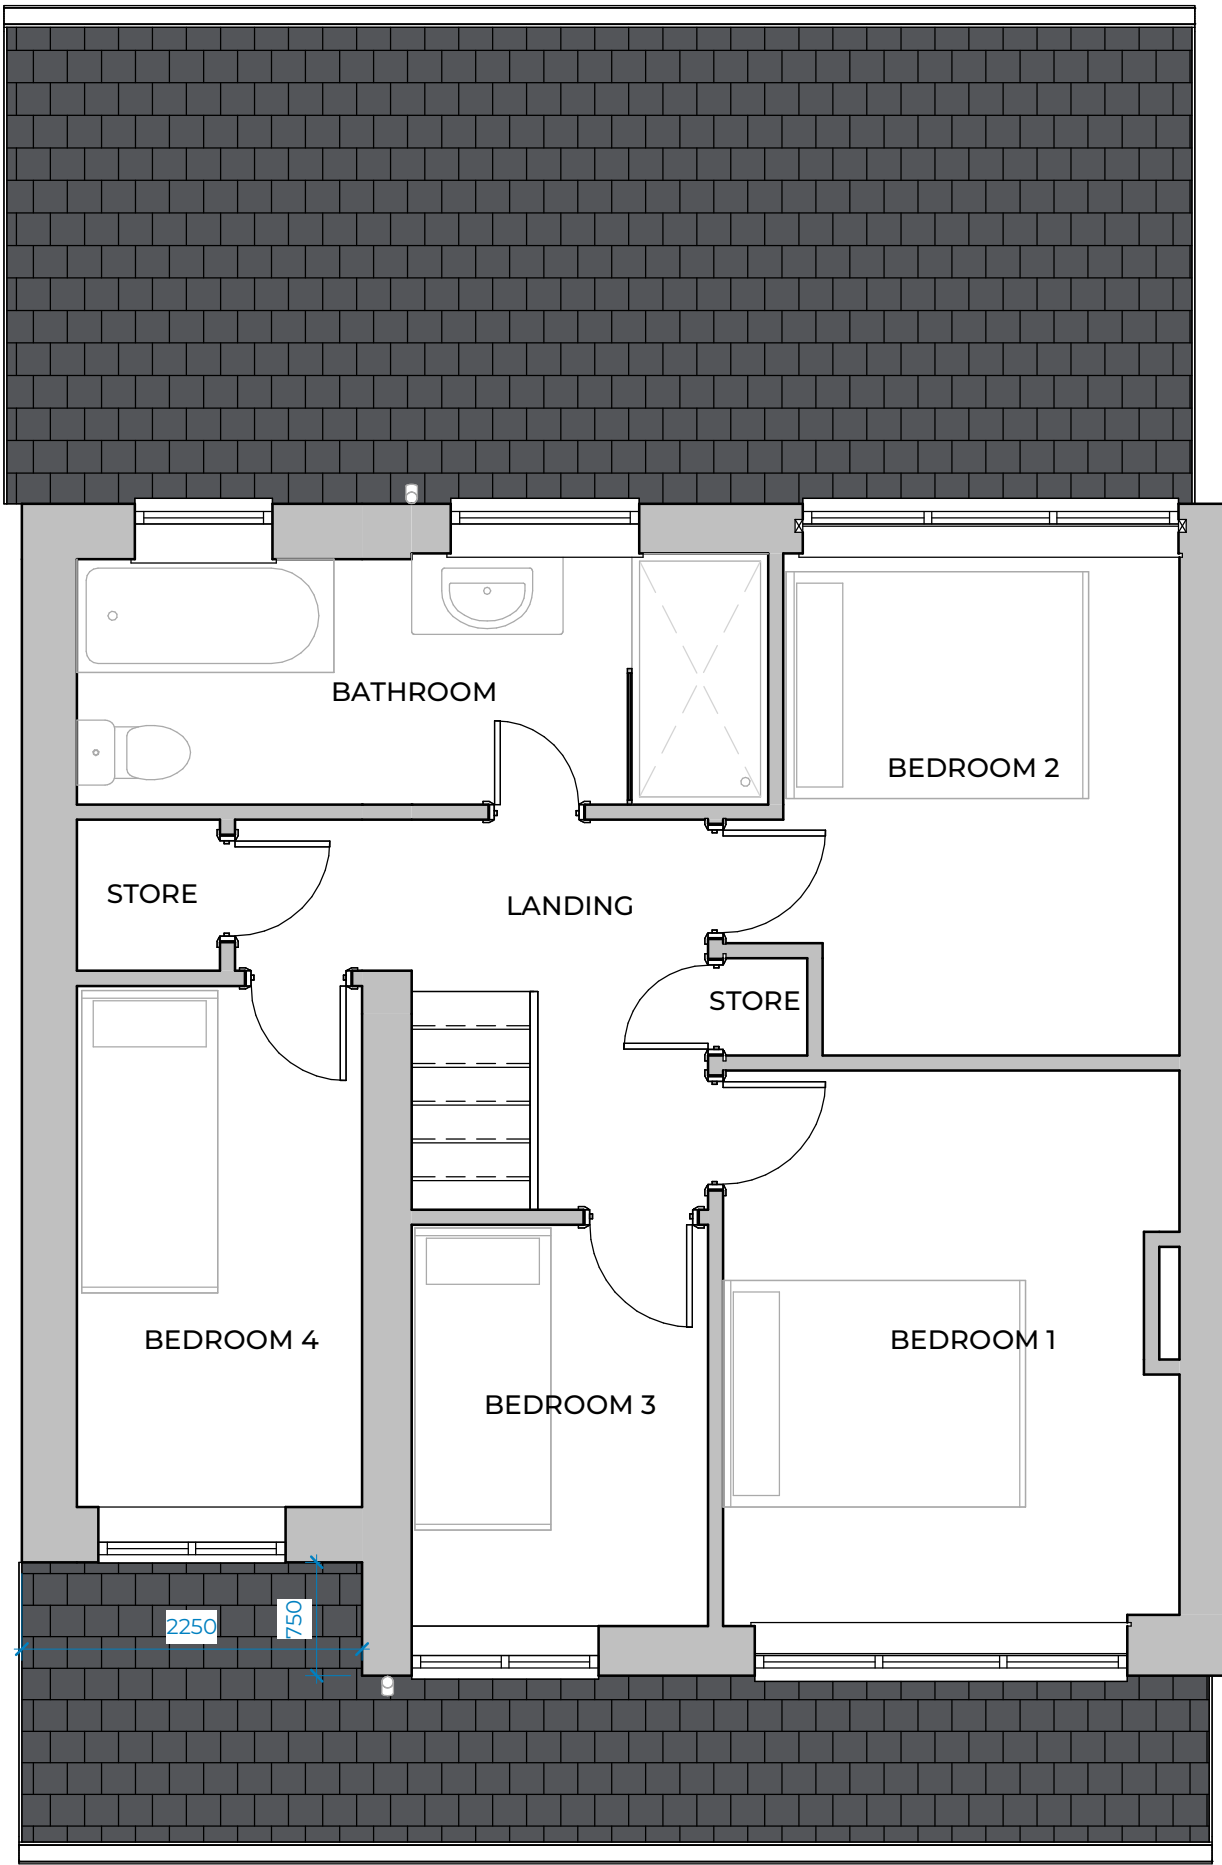

Proposed First Floor Plan
1:50

Proposed roof to extension, roof
pitch and roof tiles to best
match existing.


Proposed window to extension
to best match existing.

Remove existing hipped roof
and install new lean too roof to
porch, roof tiles and pitch to
best match existing. Flashing
upstand to masonry.


Remove garage door and install
new window to best match
existing, opening to be blocked
up as required.




Proposed Front Elevation
1:50

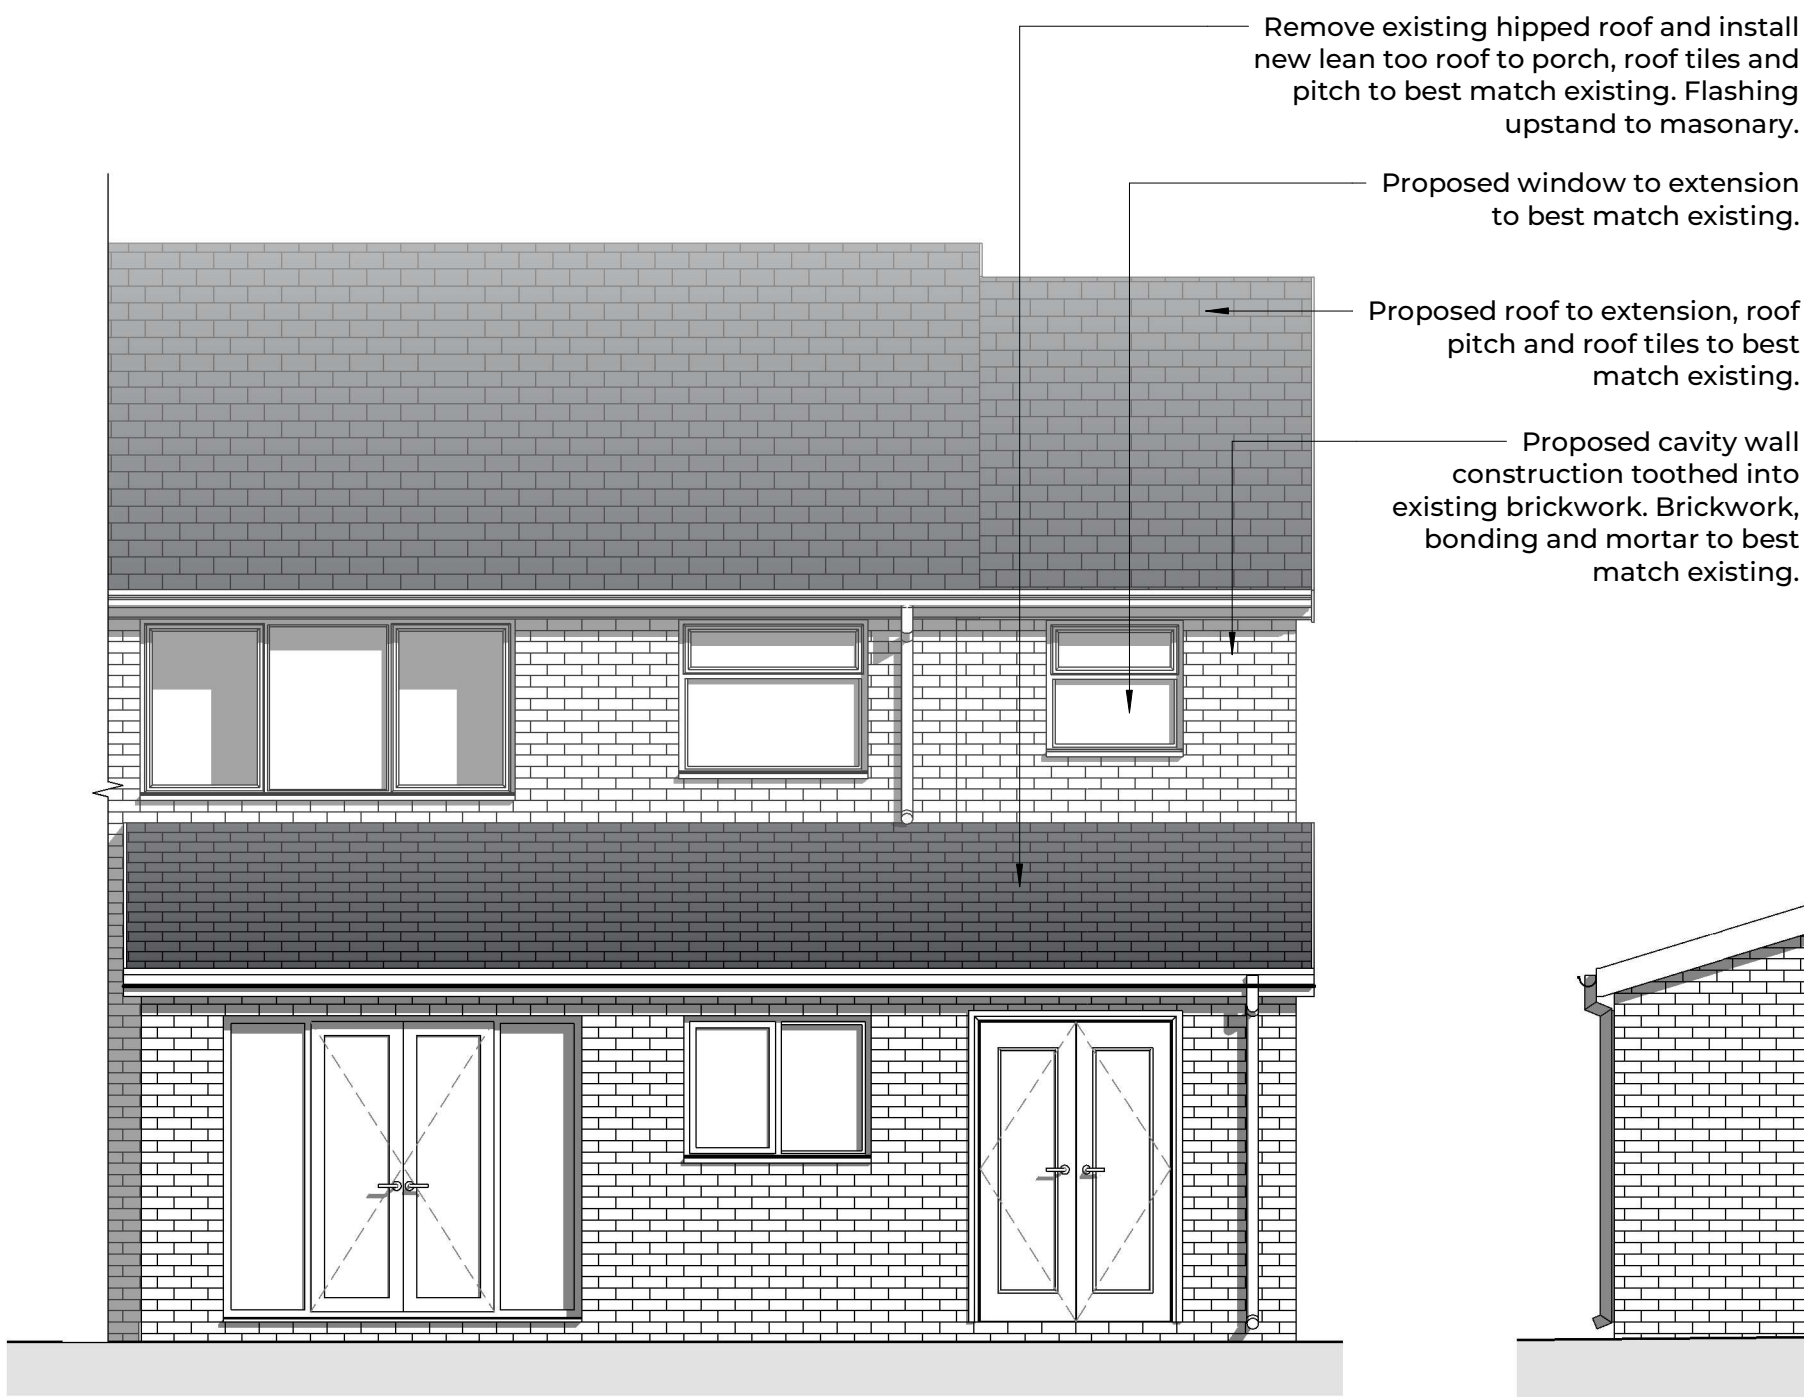

Proposed Rear Elevation
1:50

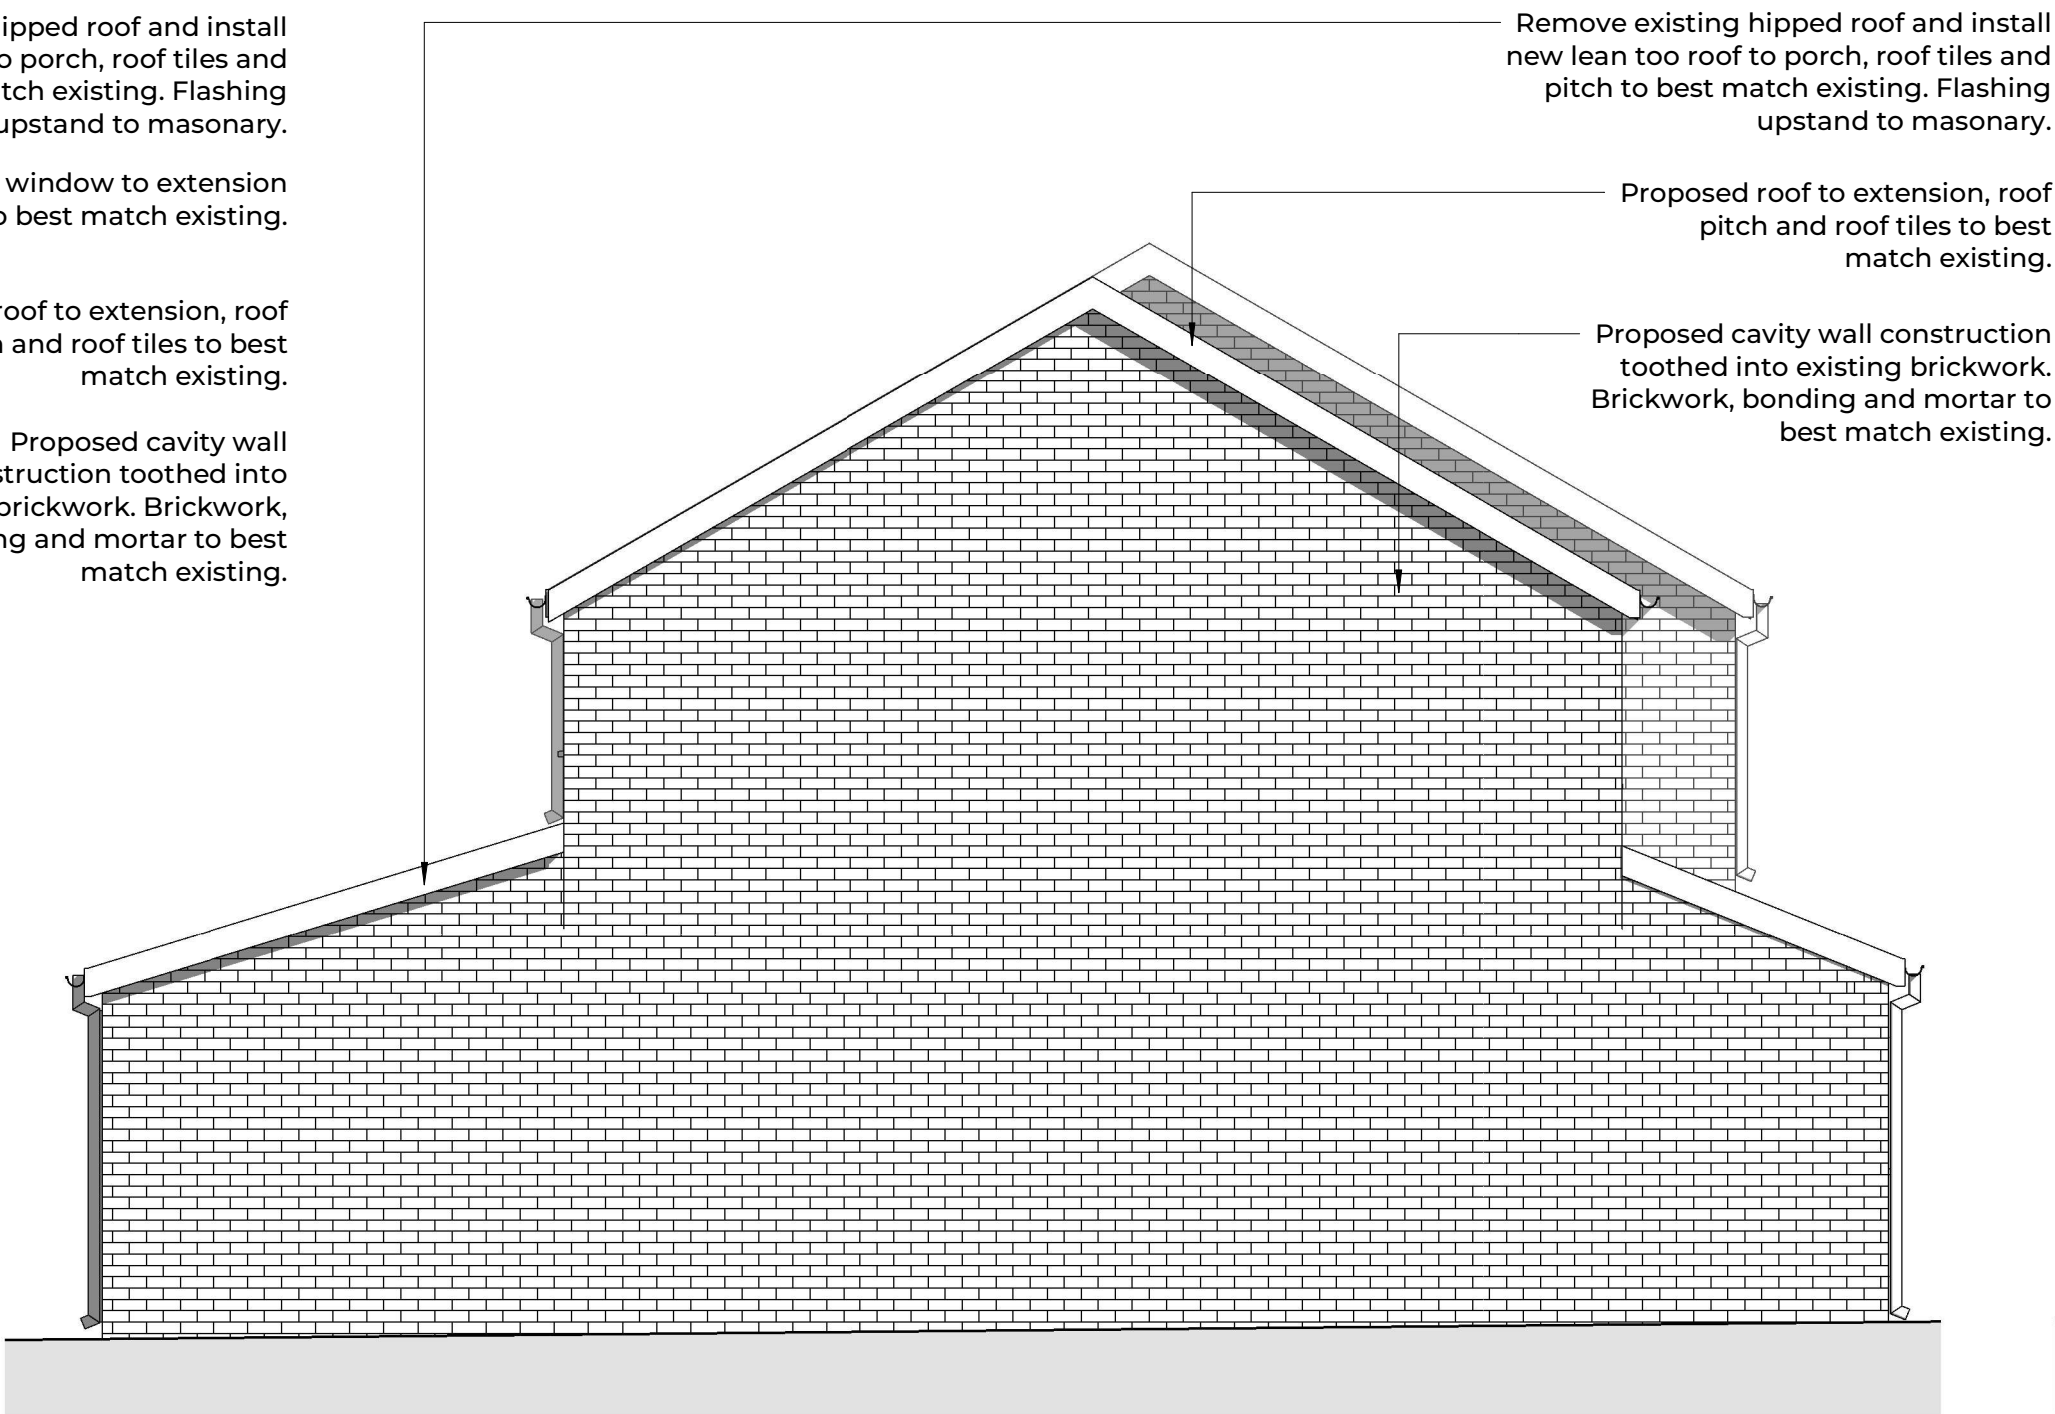

Proposed Side Elevation (No.7)
1:50

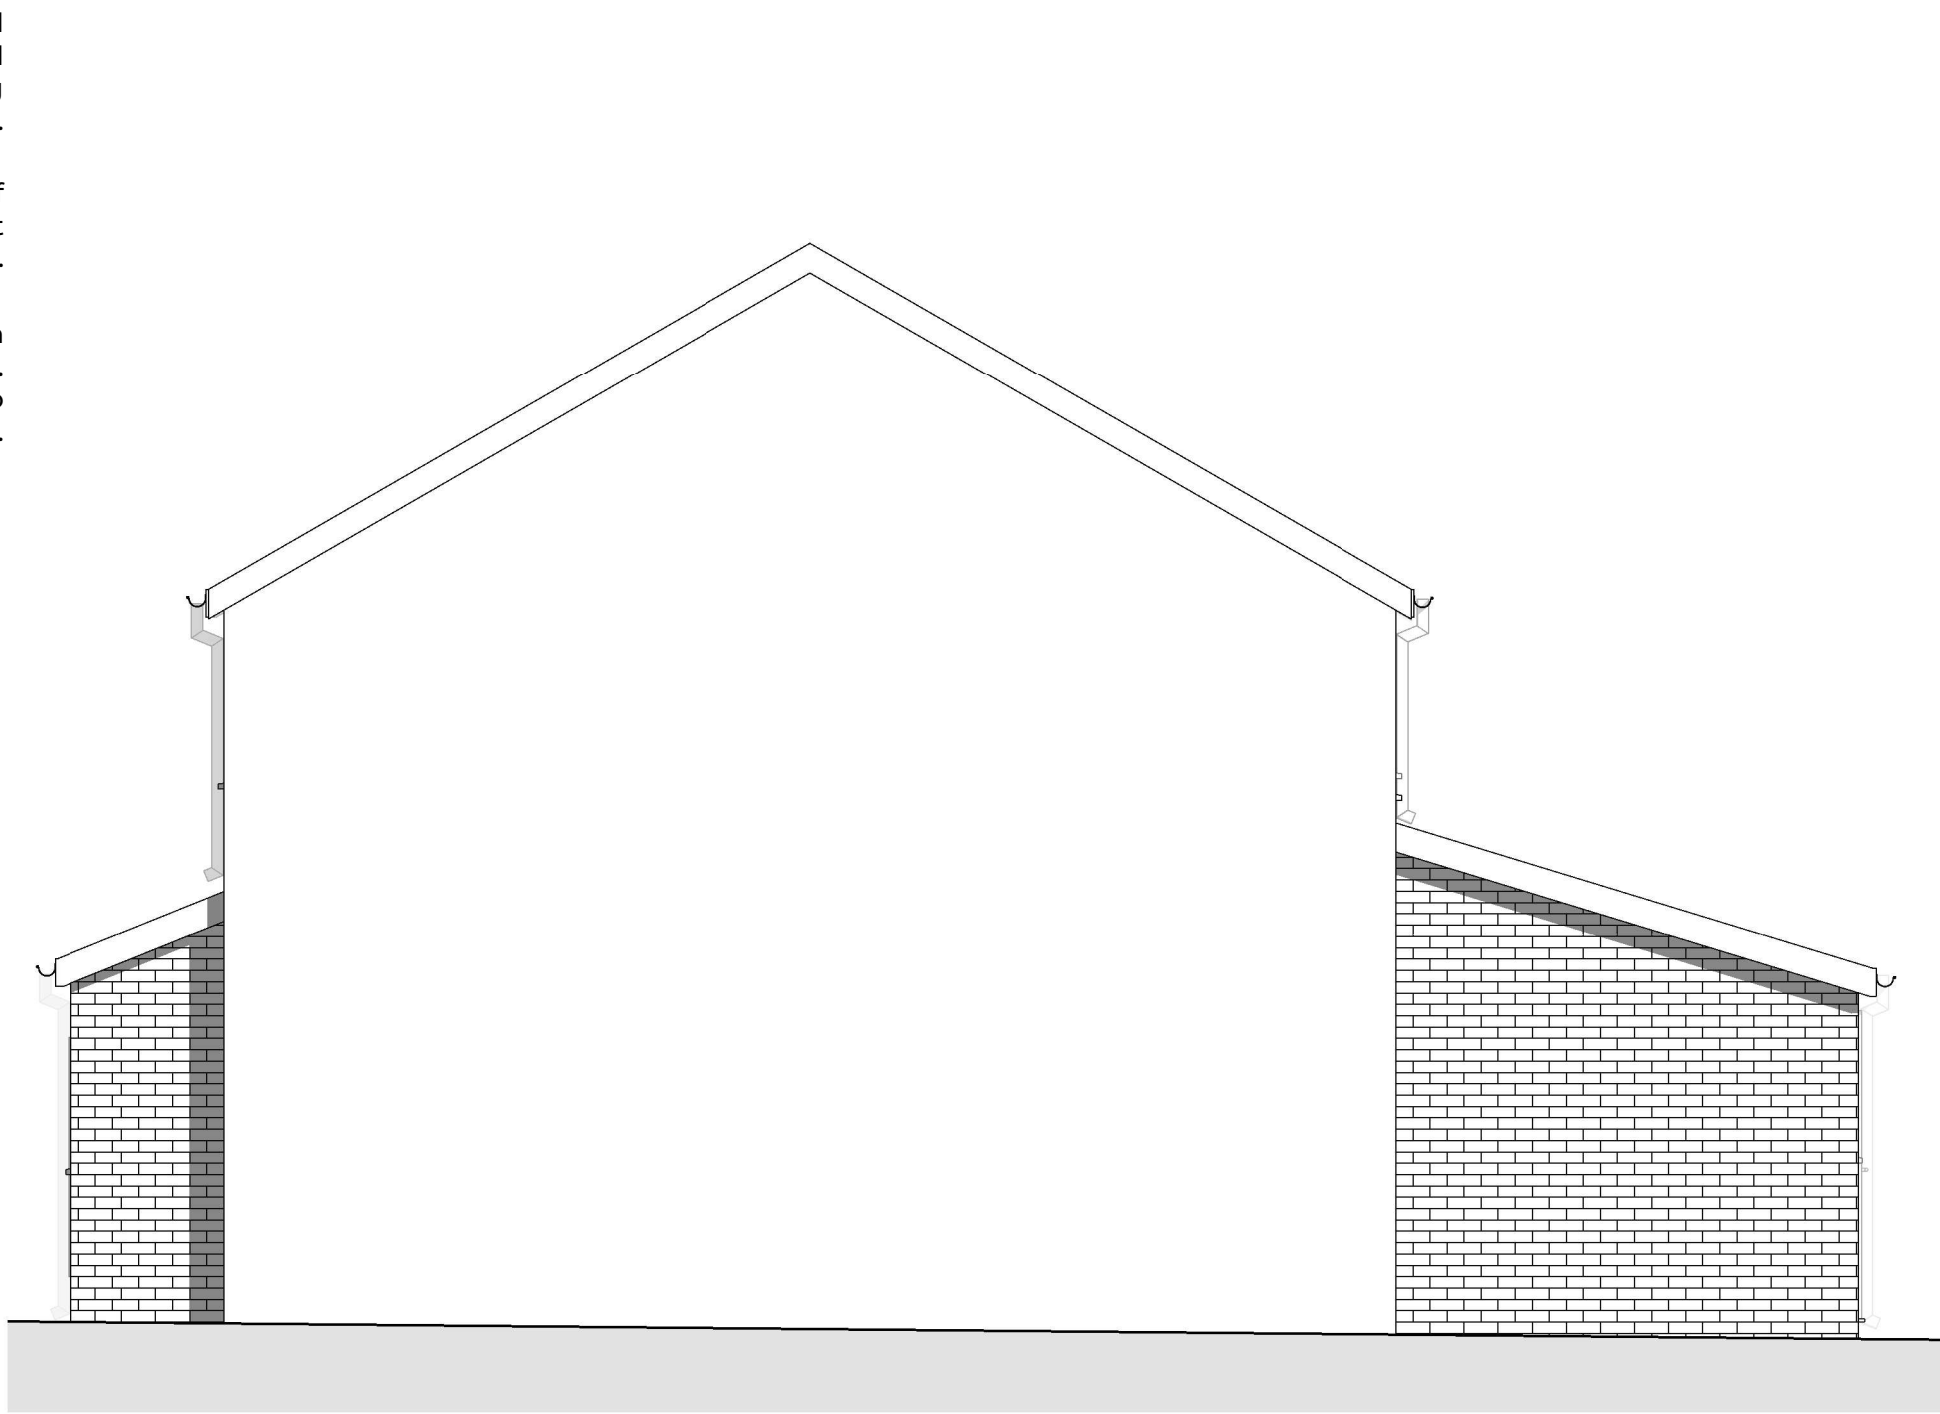

Proposed Side Elevation (No.11)
1:50