

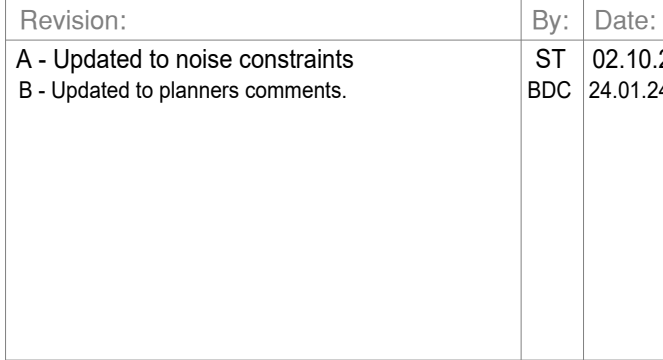


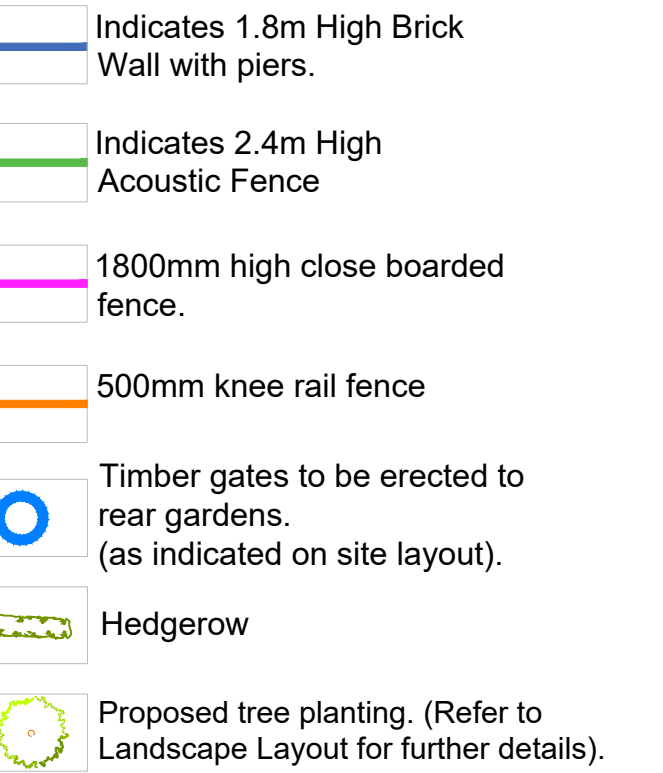

Baldwin design architectural 4 Hanna Walk, Permington Ward, Plank Lane, Leigh, WNY 4EZ Tel: 01925 747615 e-mail: enquiries@baldwindingen.net www.baldwindingen.net	 Client:			
	Project Title: Residential Development			
	Address: Carr Lane Prescott Knowsley			
	Drawing Title: Boundary Treatment Plan			
	Drawing No: UL/CL/BTP/01			
	Dwn: BG	Ckd: ST	Date: 09/08/23	
	Scale: 1:500		Paper Size: A1	Rev: B

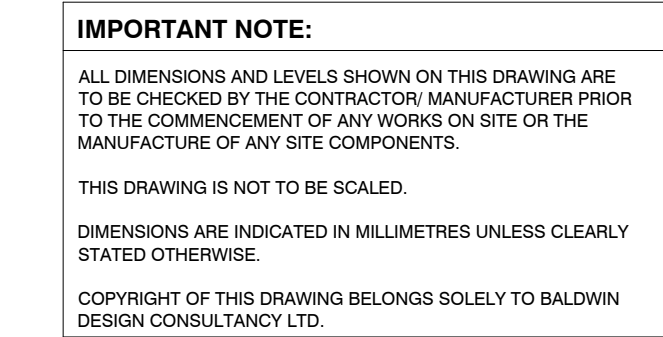