




IMPORTANT NOTE:
ALL DIMENSIONS AND LEVELS SHOWN ON THIS DRAWING ARE TO BE CHECKED BY THE CONTRACTOR/ MANUFACTURER PRIOR TO THE COMMENCEMENT OF ANY WORKS ON SITE OR THE MANUFACTURE OF ANY SITE COMPONENTS.
THIS DRAWING IS NOT TO BE SCALED.
DIMENSIONS ARE INDICATED IN MILLIMETRES UNLESS CLEARLY STATED OTHERWISE.
COPYRIGHT OF THIS DRAWING BELONGS SOLELY TO BALDWIN DESIGN CONSULTANCY LTD.

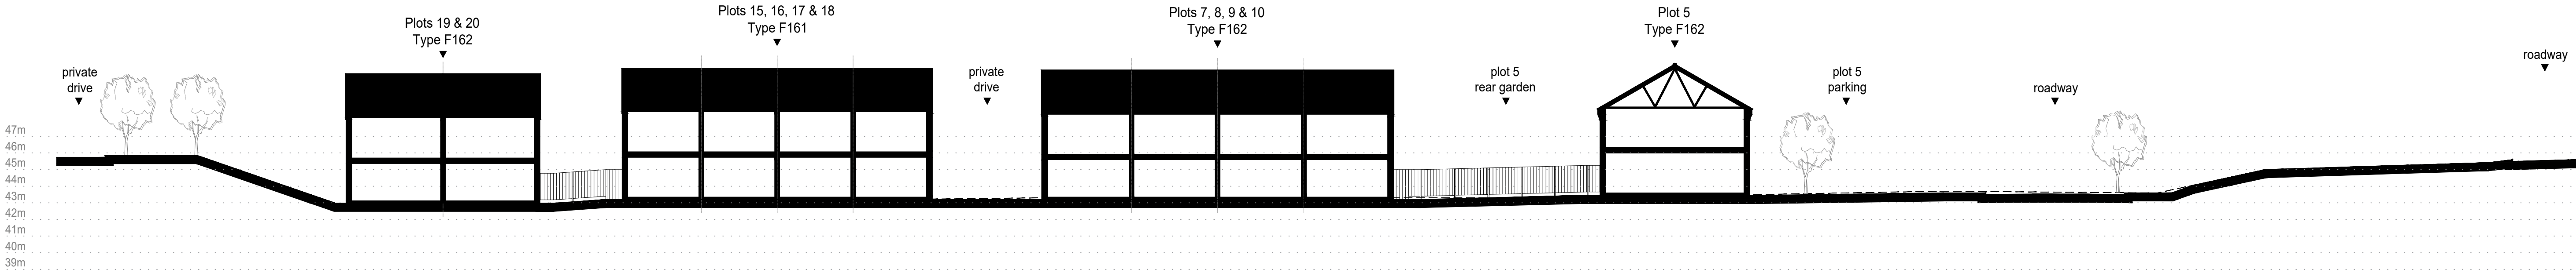

SECTION 1-1

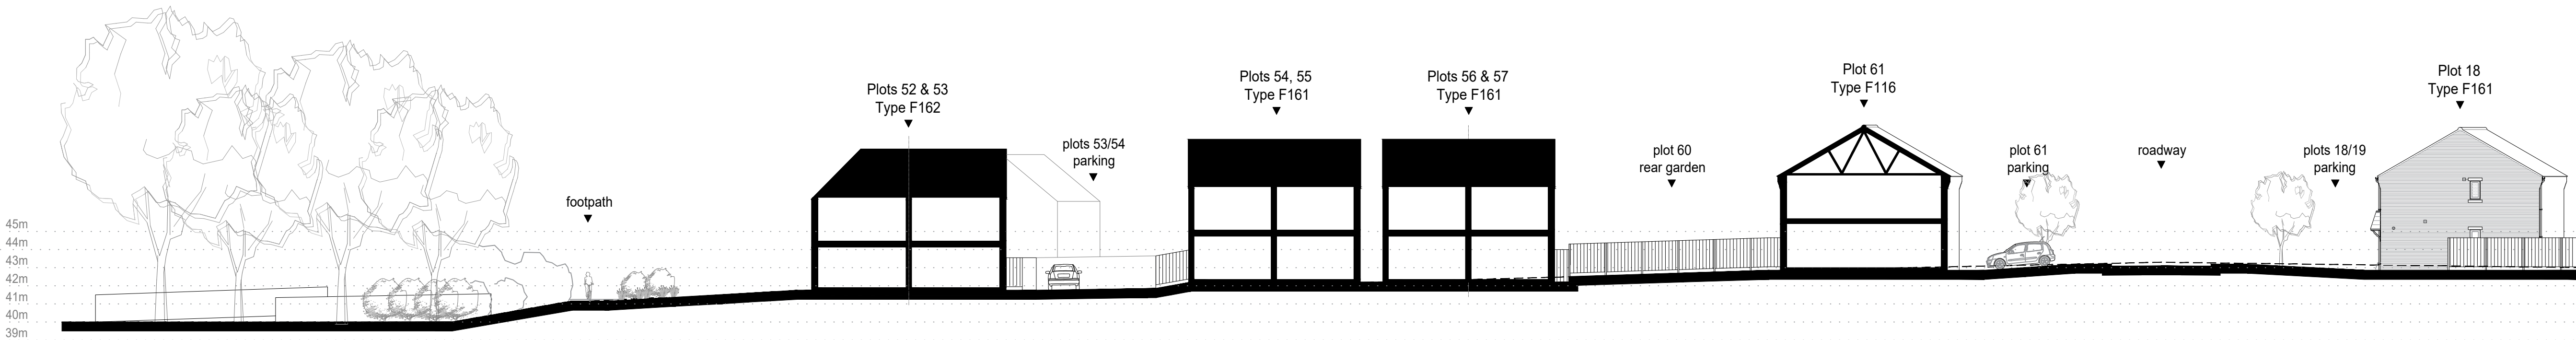


SECTION 2-2

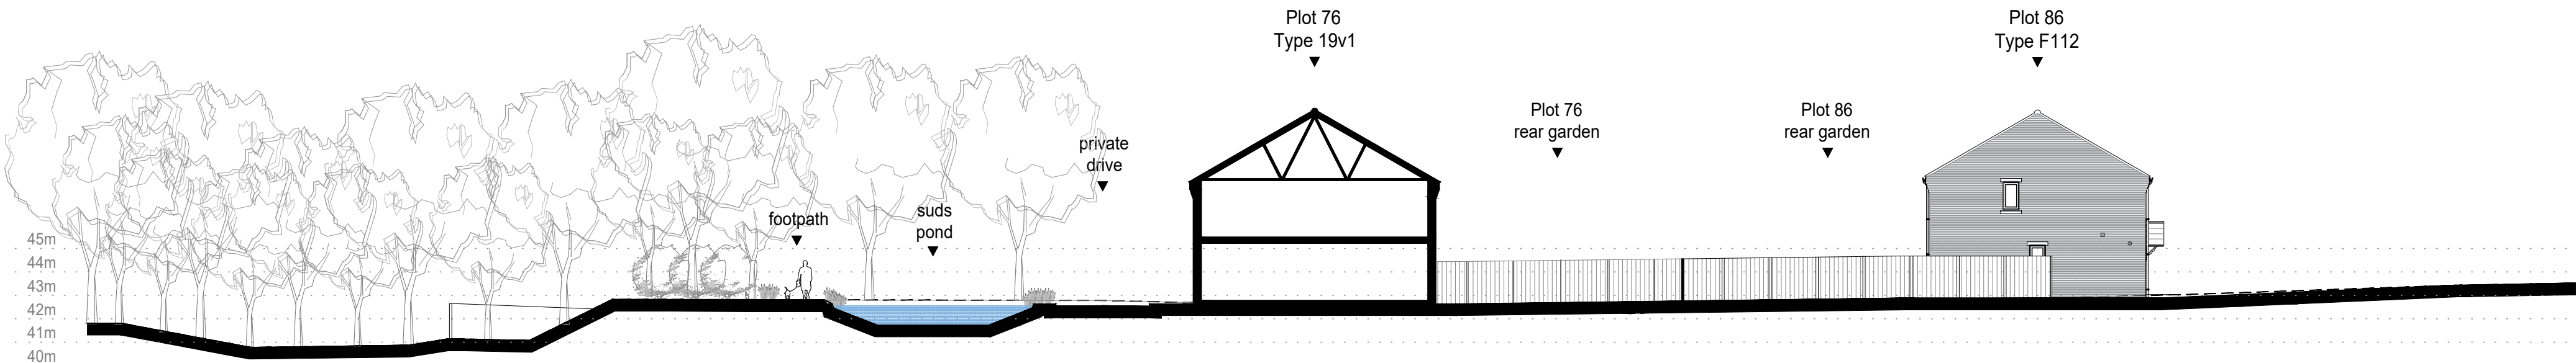

SECTION 3-3



LOCATOR PLAN
scale : N.T.S

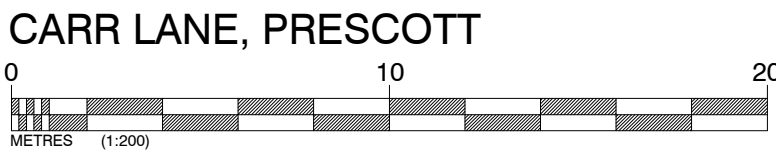

Revision:	By:	Date:
A - Updated to noise constraints.	ST	02.10.23
B - Updated to planner comments.	BDC	23.01.24

4 Marina Walk, Pennington Wharf, Plant Lane, Leigh, WNY 4EZ Tel: 01925 747615 e-mail: enquiries@baldwindsign.net www.baldwindsign.net	Client:		Partner CONSTRUCTION LTD			
	Project Title:					
	Residential Development					
	Address:					
	Land off Carr Lane, Prescott, Knowsley					
Drawing Title:						
Site Sections						
Drawing No:						
UL/CL/SS/01						
Dwn:	SQ	Ckd:	ST	Date:	17/08/2023	
Scale:	1:200		Paper Size:	A1	Rev:	B