


IMPORTANT NOTE:
ALL DIMENSIONS AND LEVELS SHOWN ON THIS DRAWING ARE TO BE CHECKED BY THE CONTRACTOR/ MANUFACTURER PRIOR TO THE COMMENCEMENT OF ANY WORKS ON SITE OR THE MANUFACTURE OF ANY SITE COMPONENTS.
THIS DRAWING IS NOT TO BE SCALED.
DIMENSIONS ARE INDICATED IN MILLIMETRES UNLESS CLEARLY STATED OTHERWISE.
COPYRIGHT OF THIS DRAWING BELONGS SOLELY TO BALDWIN DESIGN CONSULTANCY LTD.



STREET SCENE A-A

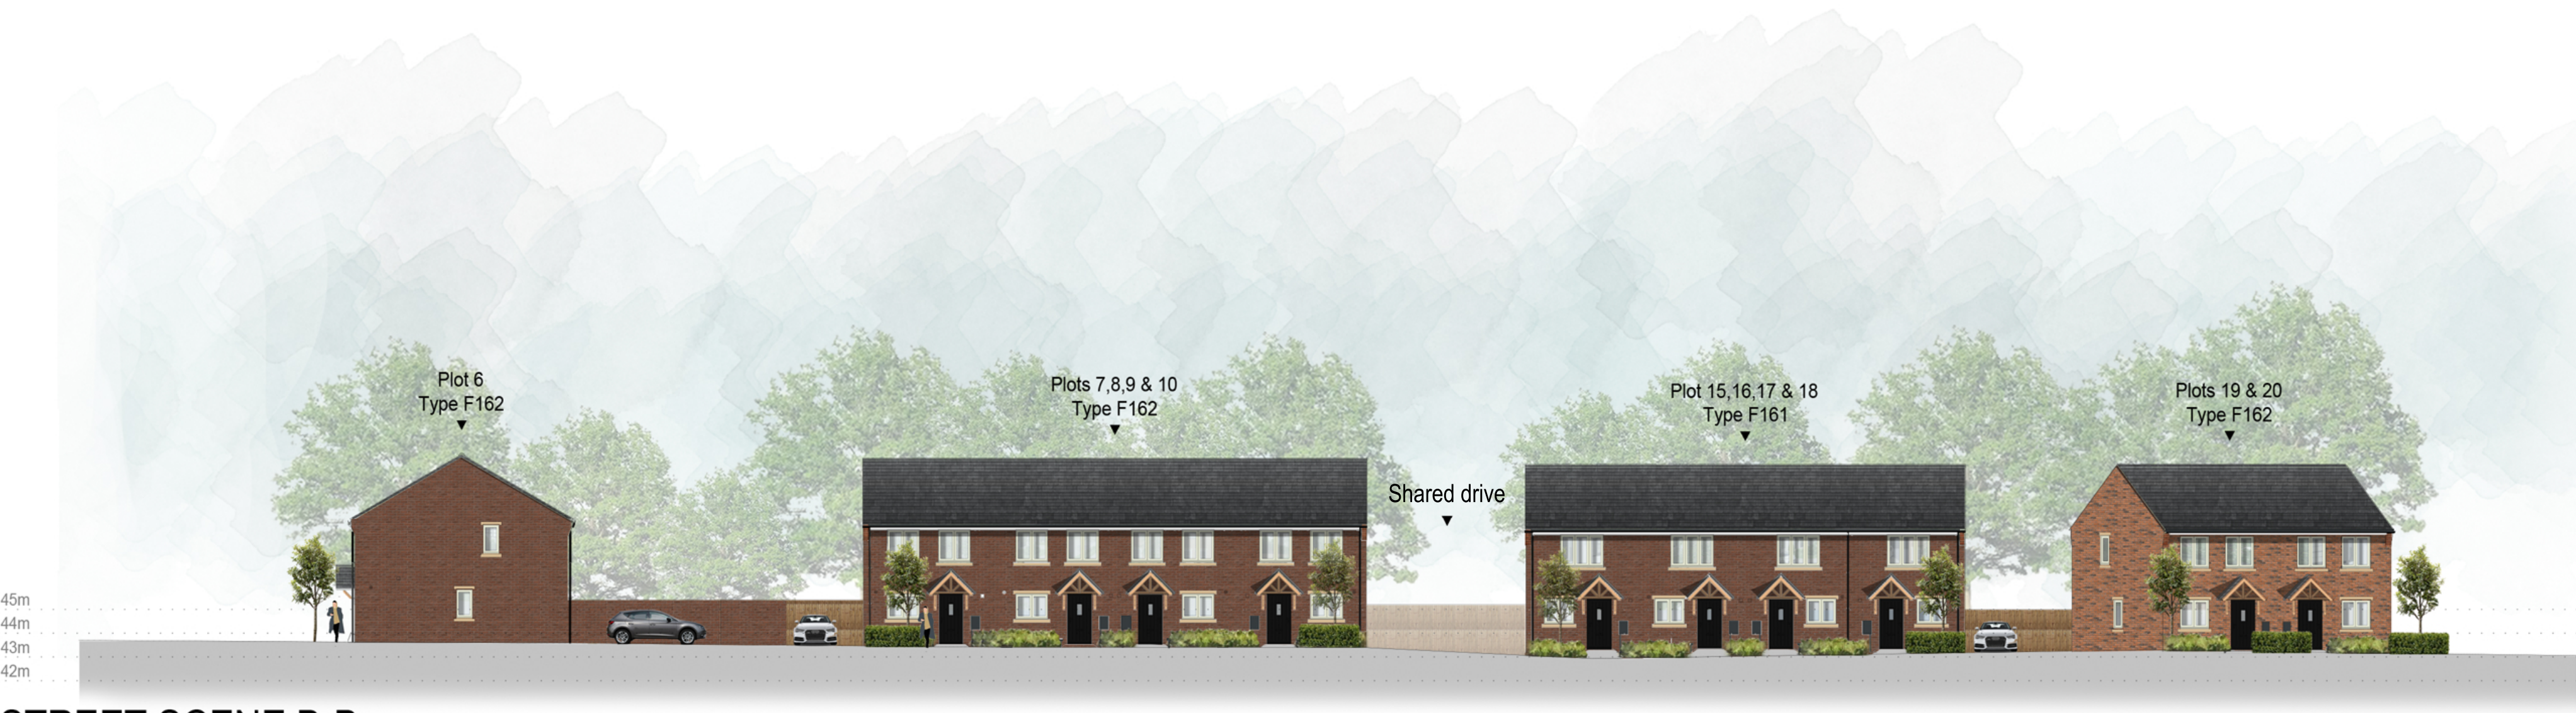


STREET SCENE B-B



LOCATOR PLAN
scale : N.T.S



STREET SCENE C-C

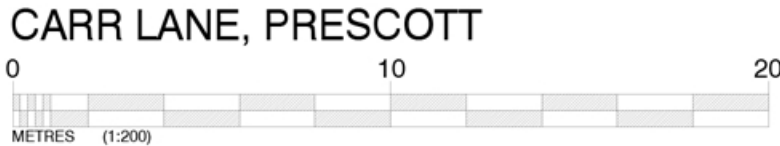

Revision:	By:	Date:
A - Updated brick types	AW	13.09.23
B - Updated to acoustic measures	SQ	4.10.23
C - Updated to planner comments	BDC	23.01.24
D - Updated to planner comments	BDC	30.01.24

4 Hama Way, Pennington Wharf, Platt Lane, Leigh, WNr 4EZ.
Tel: 01925 747615
e-mail: enquiries@baldwindesign.net
www.baldwindesign.net

Partner
CONSTRUCTION LTD

Client:

Project Title:

Address:

Drawing Title:

Drawing No:

Dwn:

Ckd:

Date:

Scale:

Paper Size:

Rev:

Residential Development

Land off
Carr Lane,
Prescott,
Knowsley

Street Scenes

UL/CL/SS/02

SQ

ST

21/08/2023

1:200

A1

D