
KEY	
	Proposed 2m Totem (single sided)
	Proposed 2m Totem (double sided)
	InstaVolt Site Location Boundary

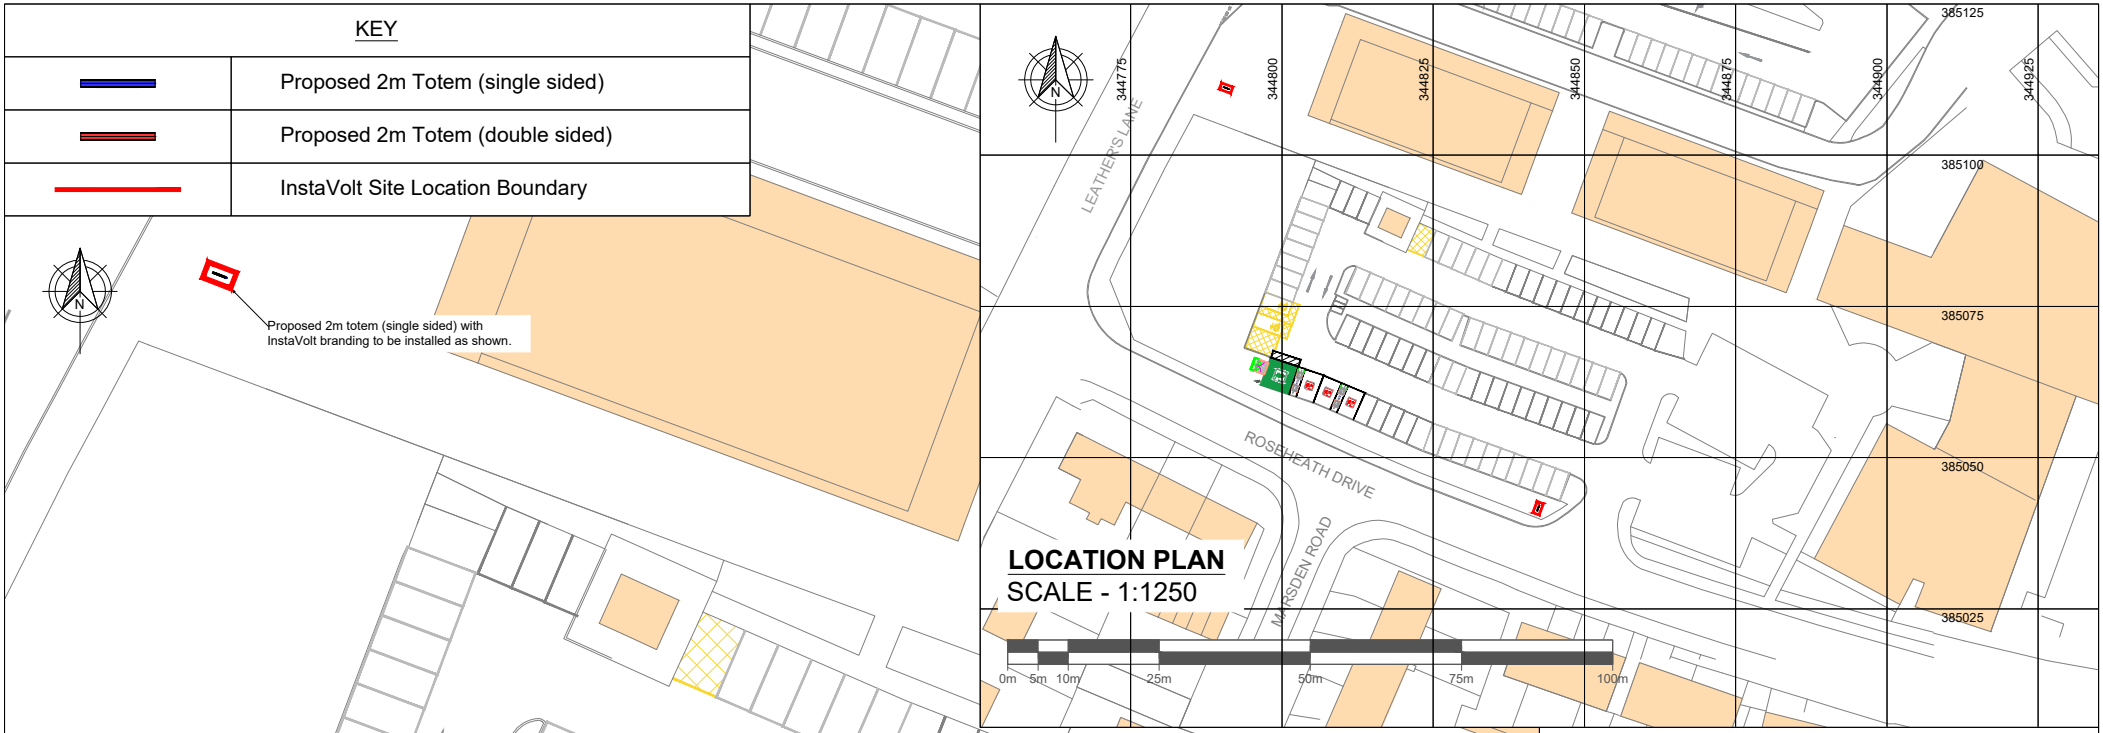

LOCATION PLAN
SCALE - 1:1250

BLOCK PLAN
SCALE - 1:500

© Crown Copyright and database rights 2026. OS AC0000813445

REV.	DESCRIPTION	REV. BY	APP.	DATE
A	Issued for comment	JBM	JM	09/06/26

INSTAVOLT

InstaVolt Ltd, 6 Cedarwood,
Crockford Lane, Chineham Park,
Hampshire, RG24 8WD
© InstaVolt Ltd. 2026

INTERNALLY APPROVED

PROJECT ADDRESS	Grid Ref.: SJ 44801 85066
Halewood Shopping Centre, Liverpool, L26 0AD	Lat, Long: 53.359573, -2.8308644

PROJECT NAME	DRAWN BY
LCP PROPERTIES - HALEWOOD SHOPPING CENTRE	JBM
DRAWING TITLE	**SCALE (@A4)**
ADVERTISING CONSENT PLAN	AS SHOWN
DRAWING NO.	**REV.**
10249 - 0089_05	A

Drawing for illustration only, InstaVolt accept no responsibility for any inaccuracies. This drawing has been prepared by InstaVolt and issued to authorised individuals only.
Users should complete their own risk assessments. Drawing to be viewed and printed in colour.