
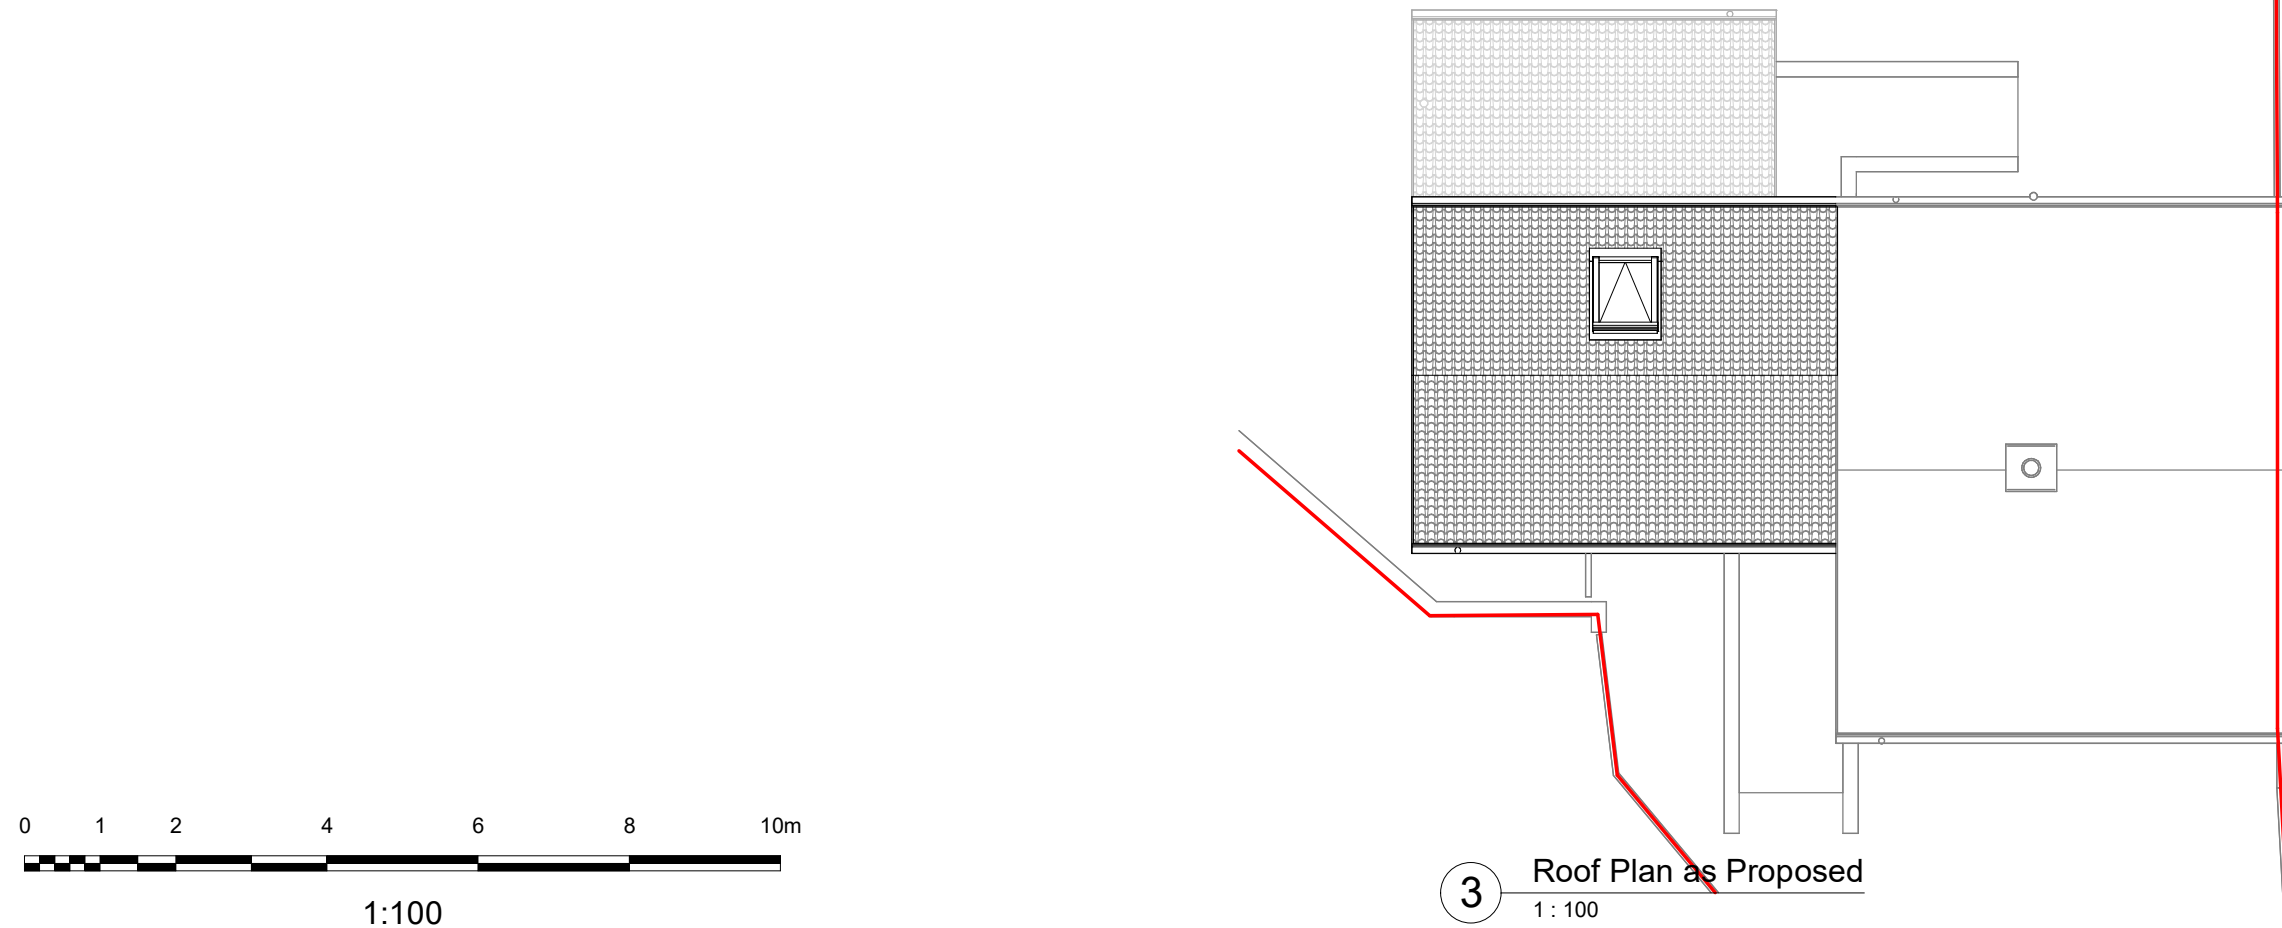
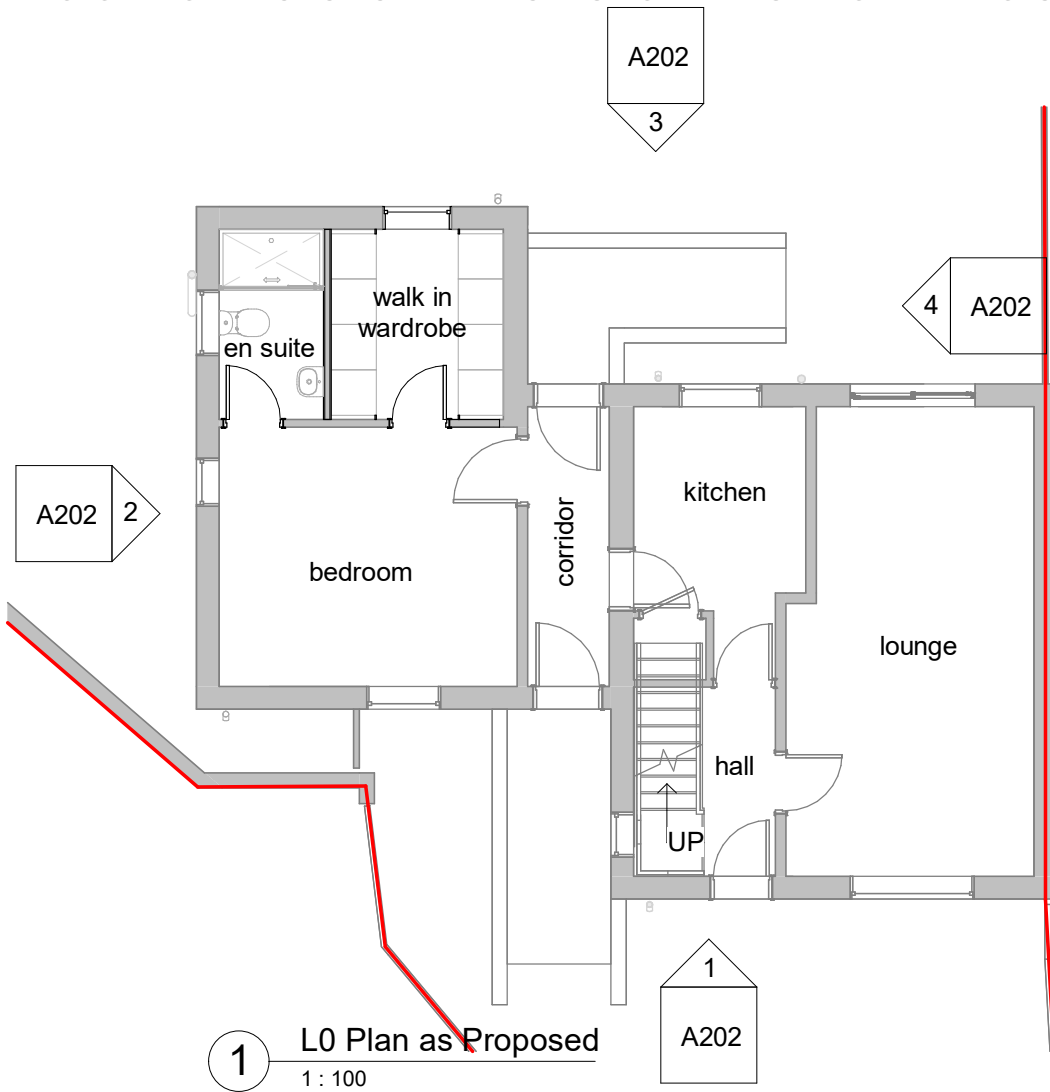


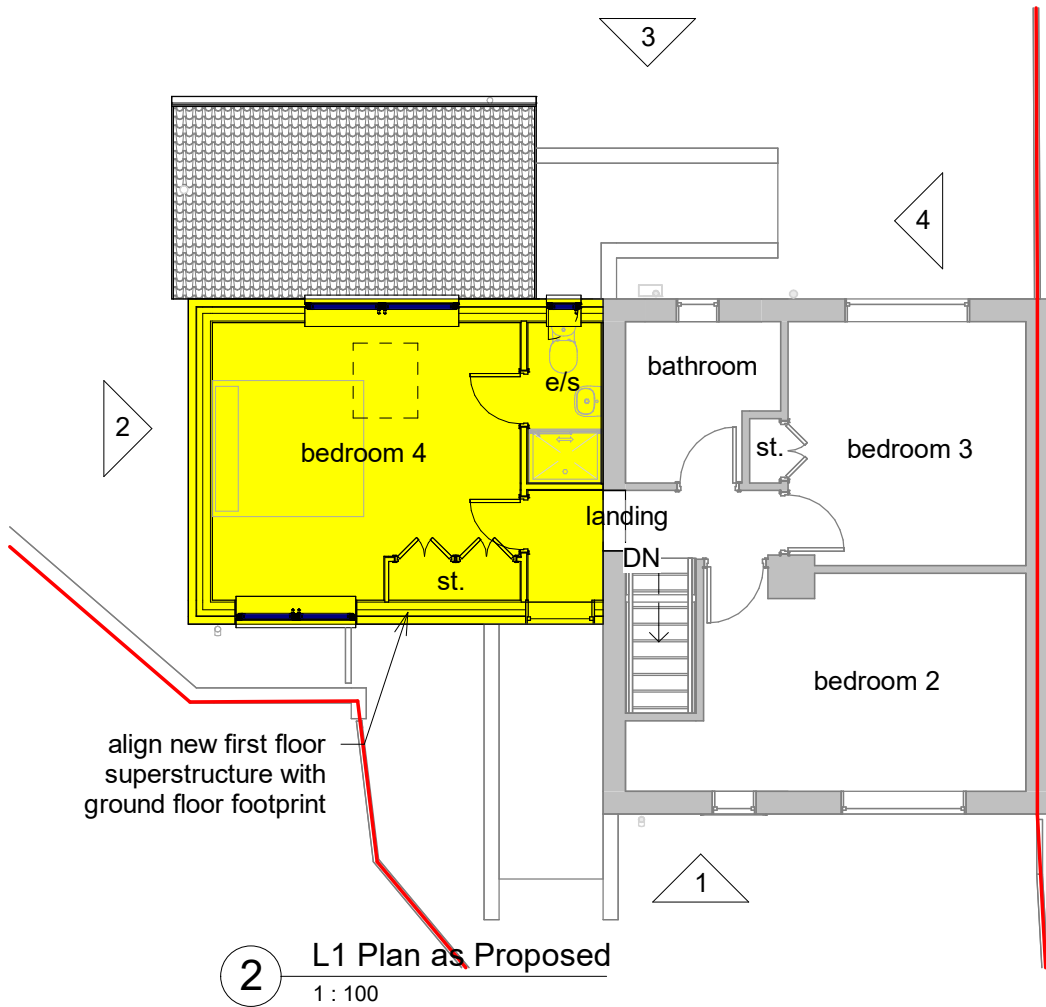

1	Cut plane adjusted to show Bathroom window	07/04/26
Rev	Description	Date

client:
McGrail Extension


project:
**68 Nelson Avenue,
Whiston, Prescot,
L35 3PQ**

project ref:
A20260118

drawing:
Plans as Proposed

status:
TOWN PLANNING

no.: A201	1	drawn: SDL
date: Feb 2026	scale @ A3: 1 : 100	

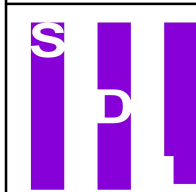

architecture
sdl architecture ltd
e: info@sdlarchitecture.co.uk
w: www.sdlarchitecture.co.uk
t: 0151 7056639
m: 07792 310390



RIBA
Chartered Practice