




LOCATION PLAN

scale 1:1250@A3



BLOCK PLAN as existing

scale 1:500@A3

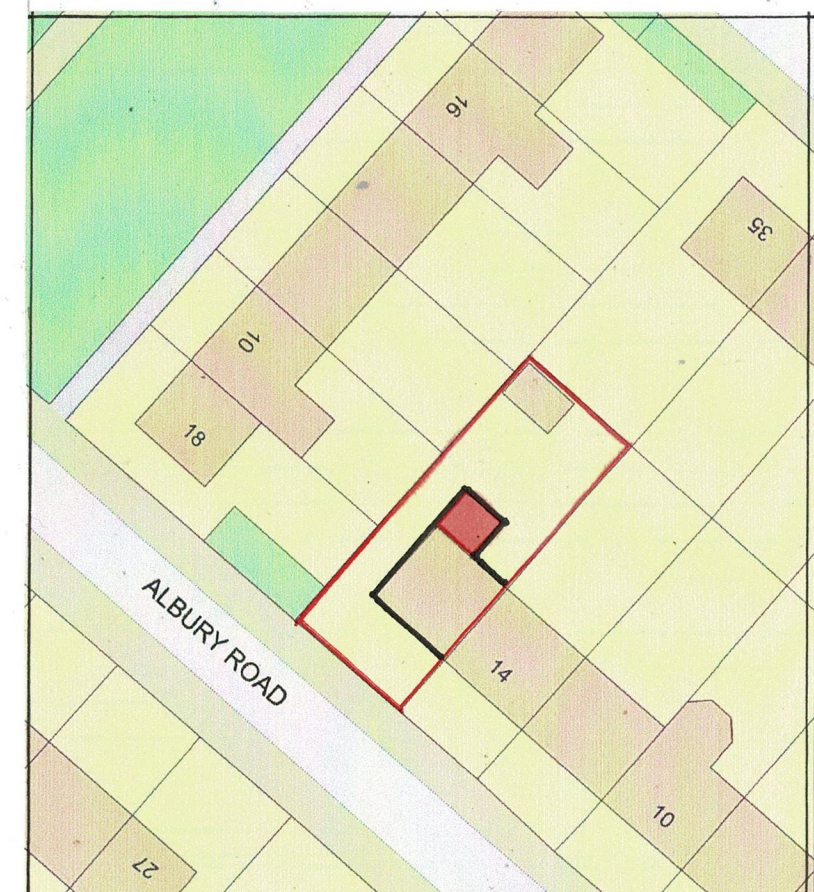

BLOCK PLAN as proposed

scale 1:500@A3



architectural	landscape	interiors	urban design	graphics	project services	SCALE	DRAWN	CHECKED	DATE	10 ALBURY ROAD L32	53 73 Development Consultants	3046 01	A
This drawing is copyright. Figured dimensions take preference. All dimensions to be checked on site and any discrepancy or variation reported before proceeding.						AS SHOWN	M. HEYES	-	MARCH 2016	READ EXTENSION: BLOCK + LOCATION	Planning + Design		