


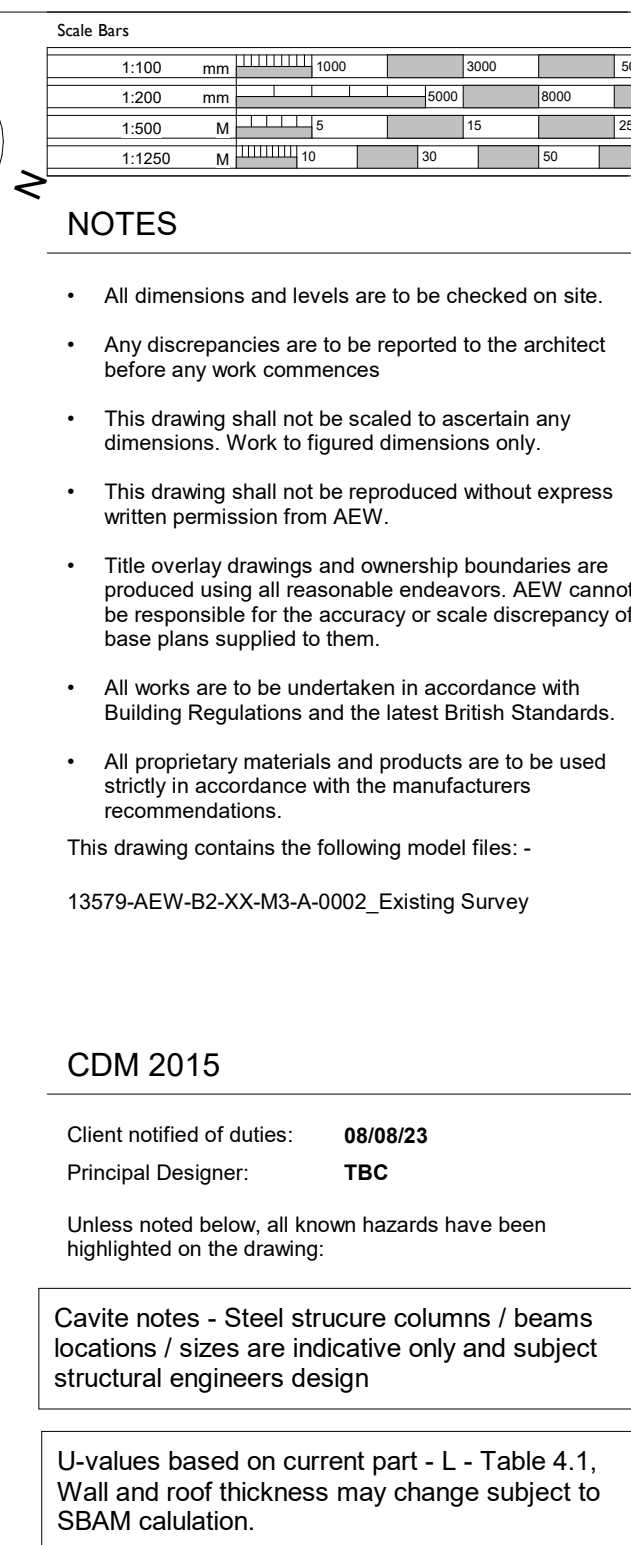

NOTES

- All dimensions and levels are to be checked on site.
- Any discrepancies are to be reported to the architect before any work commences
- This drawing shall not be scaled to ascertain any dimensions. Work to figure dimensions only.
- This drawing shall not be reproduced without express written permission from AEW.
- Title overview drawings and ownership boundaries are prepared by all reasonable endeavors. AEW cannot be responsible for the accuracy or scale discrepancy of base plans supplied to them.
- All works are to be undertaken in accordance with Building Regulations and the latest British Standards.
- All proprietary materials and products are to be used strictly in accordance with the manufacturers recommendations.

This drawing contains the following model files -

13579-AEW-B2-XX-M3-A-0002_Existing Survey

CDM 2015	
Client notified of duties:	08/08/23
Principal Designer:	TBC
Unless noted below, all known hazards have been highlighted on the drawing.	
Cavite notes - Steel structure columns / beams locations / sizes are indicative only and subject structural engineers design	
U-values based on current part - L - Table 4.1, Wall and roof thickness may change subject to SBAM calculation.	

PST	10/11/23	Initial Draft Issue for comments	DW/MW	DRS
Rev	Date	Description	Drawn by	Checked By
Status	Purpose of Issue			
S2	Issue for information			
drawing stage Stage 2				
client				
DAVOS Property Developments Limited				
project				
Huyton, Sovereign Phase 2 - Unit A & B (Warehouse)				
drawing title				
Unit A - Existing GA Elevations				
date	04/10/23	drawn	DW/MW	
scale @ A0	As indicated	checked	DRS	