

Scale Bars									
1:500	mm	1:1000	mm	1:2000	mm	1:5000	mm	1:10000	mm
1:500	m	1:1000	m	1:2000	m	1:5000	m	1:10000	m
1:500	M	1:1000	M	1:2000	M	1:5000	M	1:10000	M
1:2500	M	1:5000	M	1:10000	M	1:20000	M	1:50000	M

NOTES

- All dimensions and levels are to be checked on site.
- Any discrepancies are to be reported to the architect before any work commences.
- This drawing shall not be scaled to ascertain any dimensions. Work to figured dimensions only.
- This drawing shall not be reproduced without express written permission from AEW.
- Title overlay drawings and ownership boundaries are produced using all reasonable endeavours. AEW cannot be responsible for the accuracy or scale discrepancy of base plans supplied to them.
- All works are to be undertaken in accordance with Building Regulations and the latest British Standards.
- All proprietary materials and products are to be used strictly in accordance with the manufacturers recommendations.

This drawing contains the following model files: -
13579-AEW-B2-XX-M3-A-0002_Existing Survey

CDM 2015


Client notified of duties: **06/08/23**

Principal Designer: **TBC**


Unless noted below, all known hazards have been highlighted on the drawing.

Cavities notes - Steel structure columns / beams locations / sizes are indicative only and subject structural engineers design

U-values based on current part - L - Table 4.1, Wall and roof thickness may change subject to SBAM calculation.

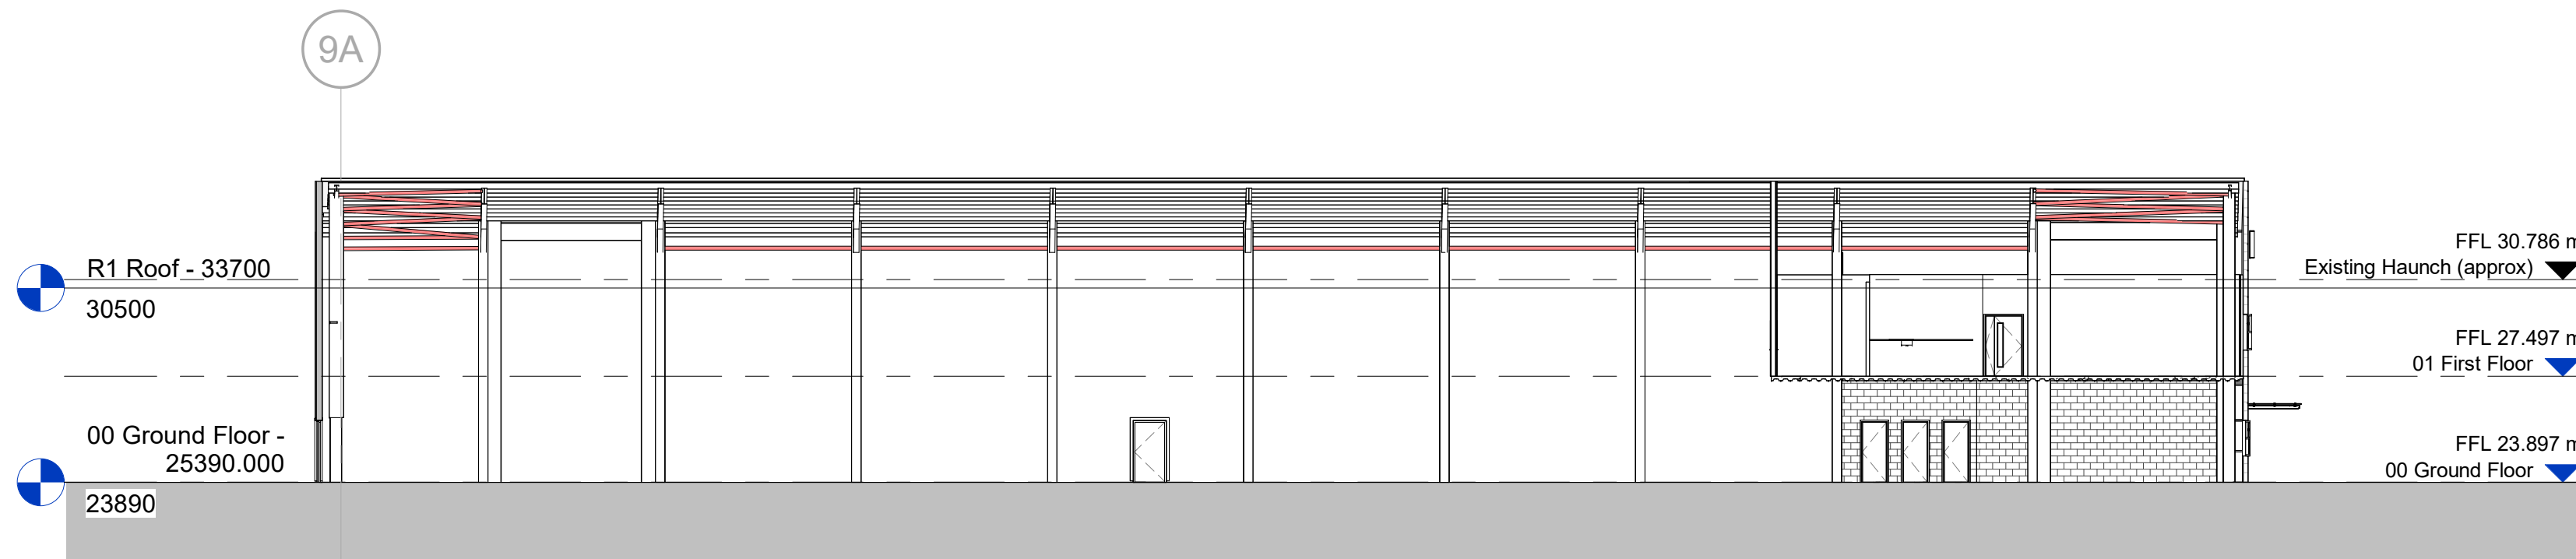

1 Proposed Section A1
1 : 200

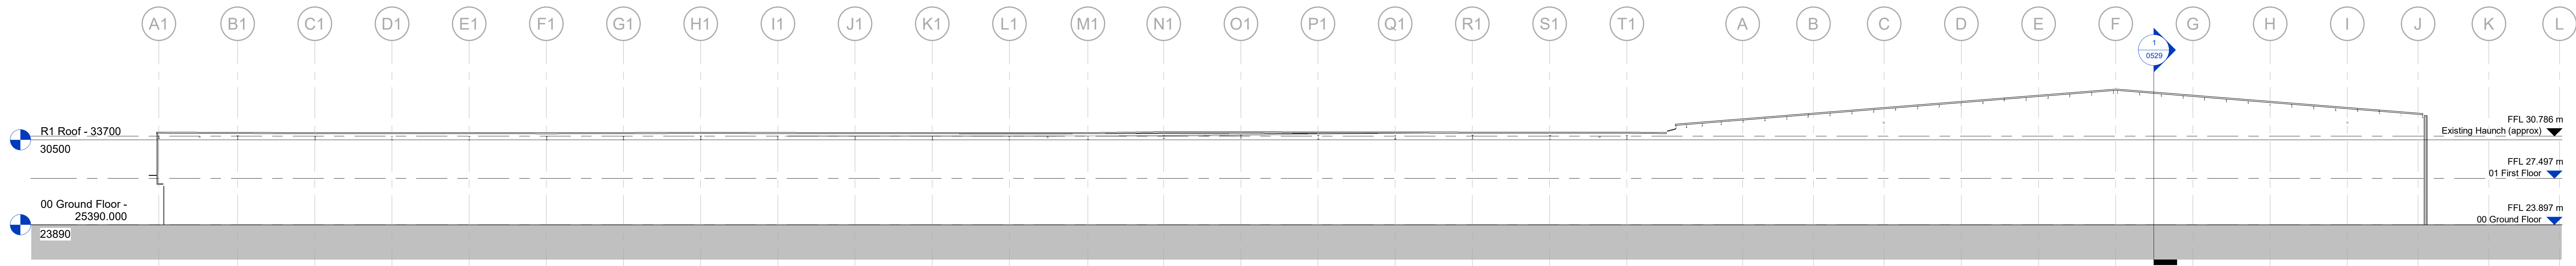

2 Proposed Section A2
1 : 200

J01 30/10/23 Initial Issue				CM	DRS
Rev	Date	Description	Drawn By	Checked By	
Status	Purpose of Issue				
S2	Issue for information				

drawing stage **Stage 2**

client

DAVOS Property Developments Limited

project

Huyton, Sovereign Phase 2 - Unit A & B (Warehouse)

drawing title

Unit A - Proposed GA Sections

date 26/10/23 drawn CM
scale @ A0 As Indicated checked DRS

Rev

P01

Dwg No

13579-AEW-B2-XX-DR-A-0529

Drawn By

www.aewarchitects.com

Drawn By

0161 214 4370

Drawn By

aeuw architects

Drawn By

aeuw