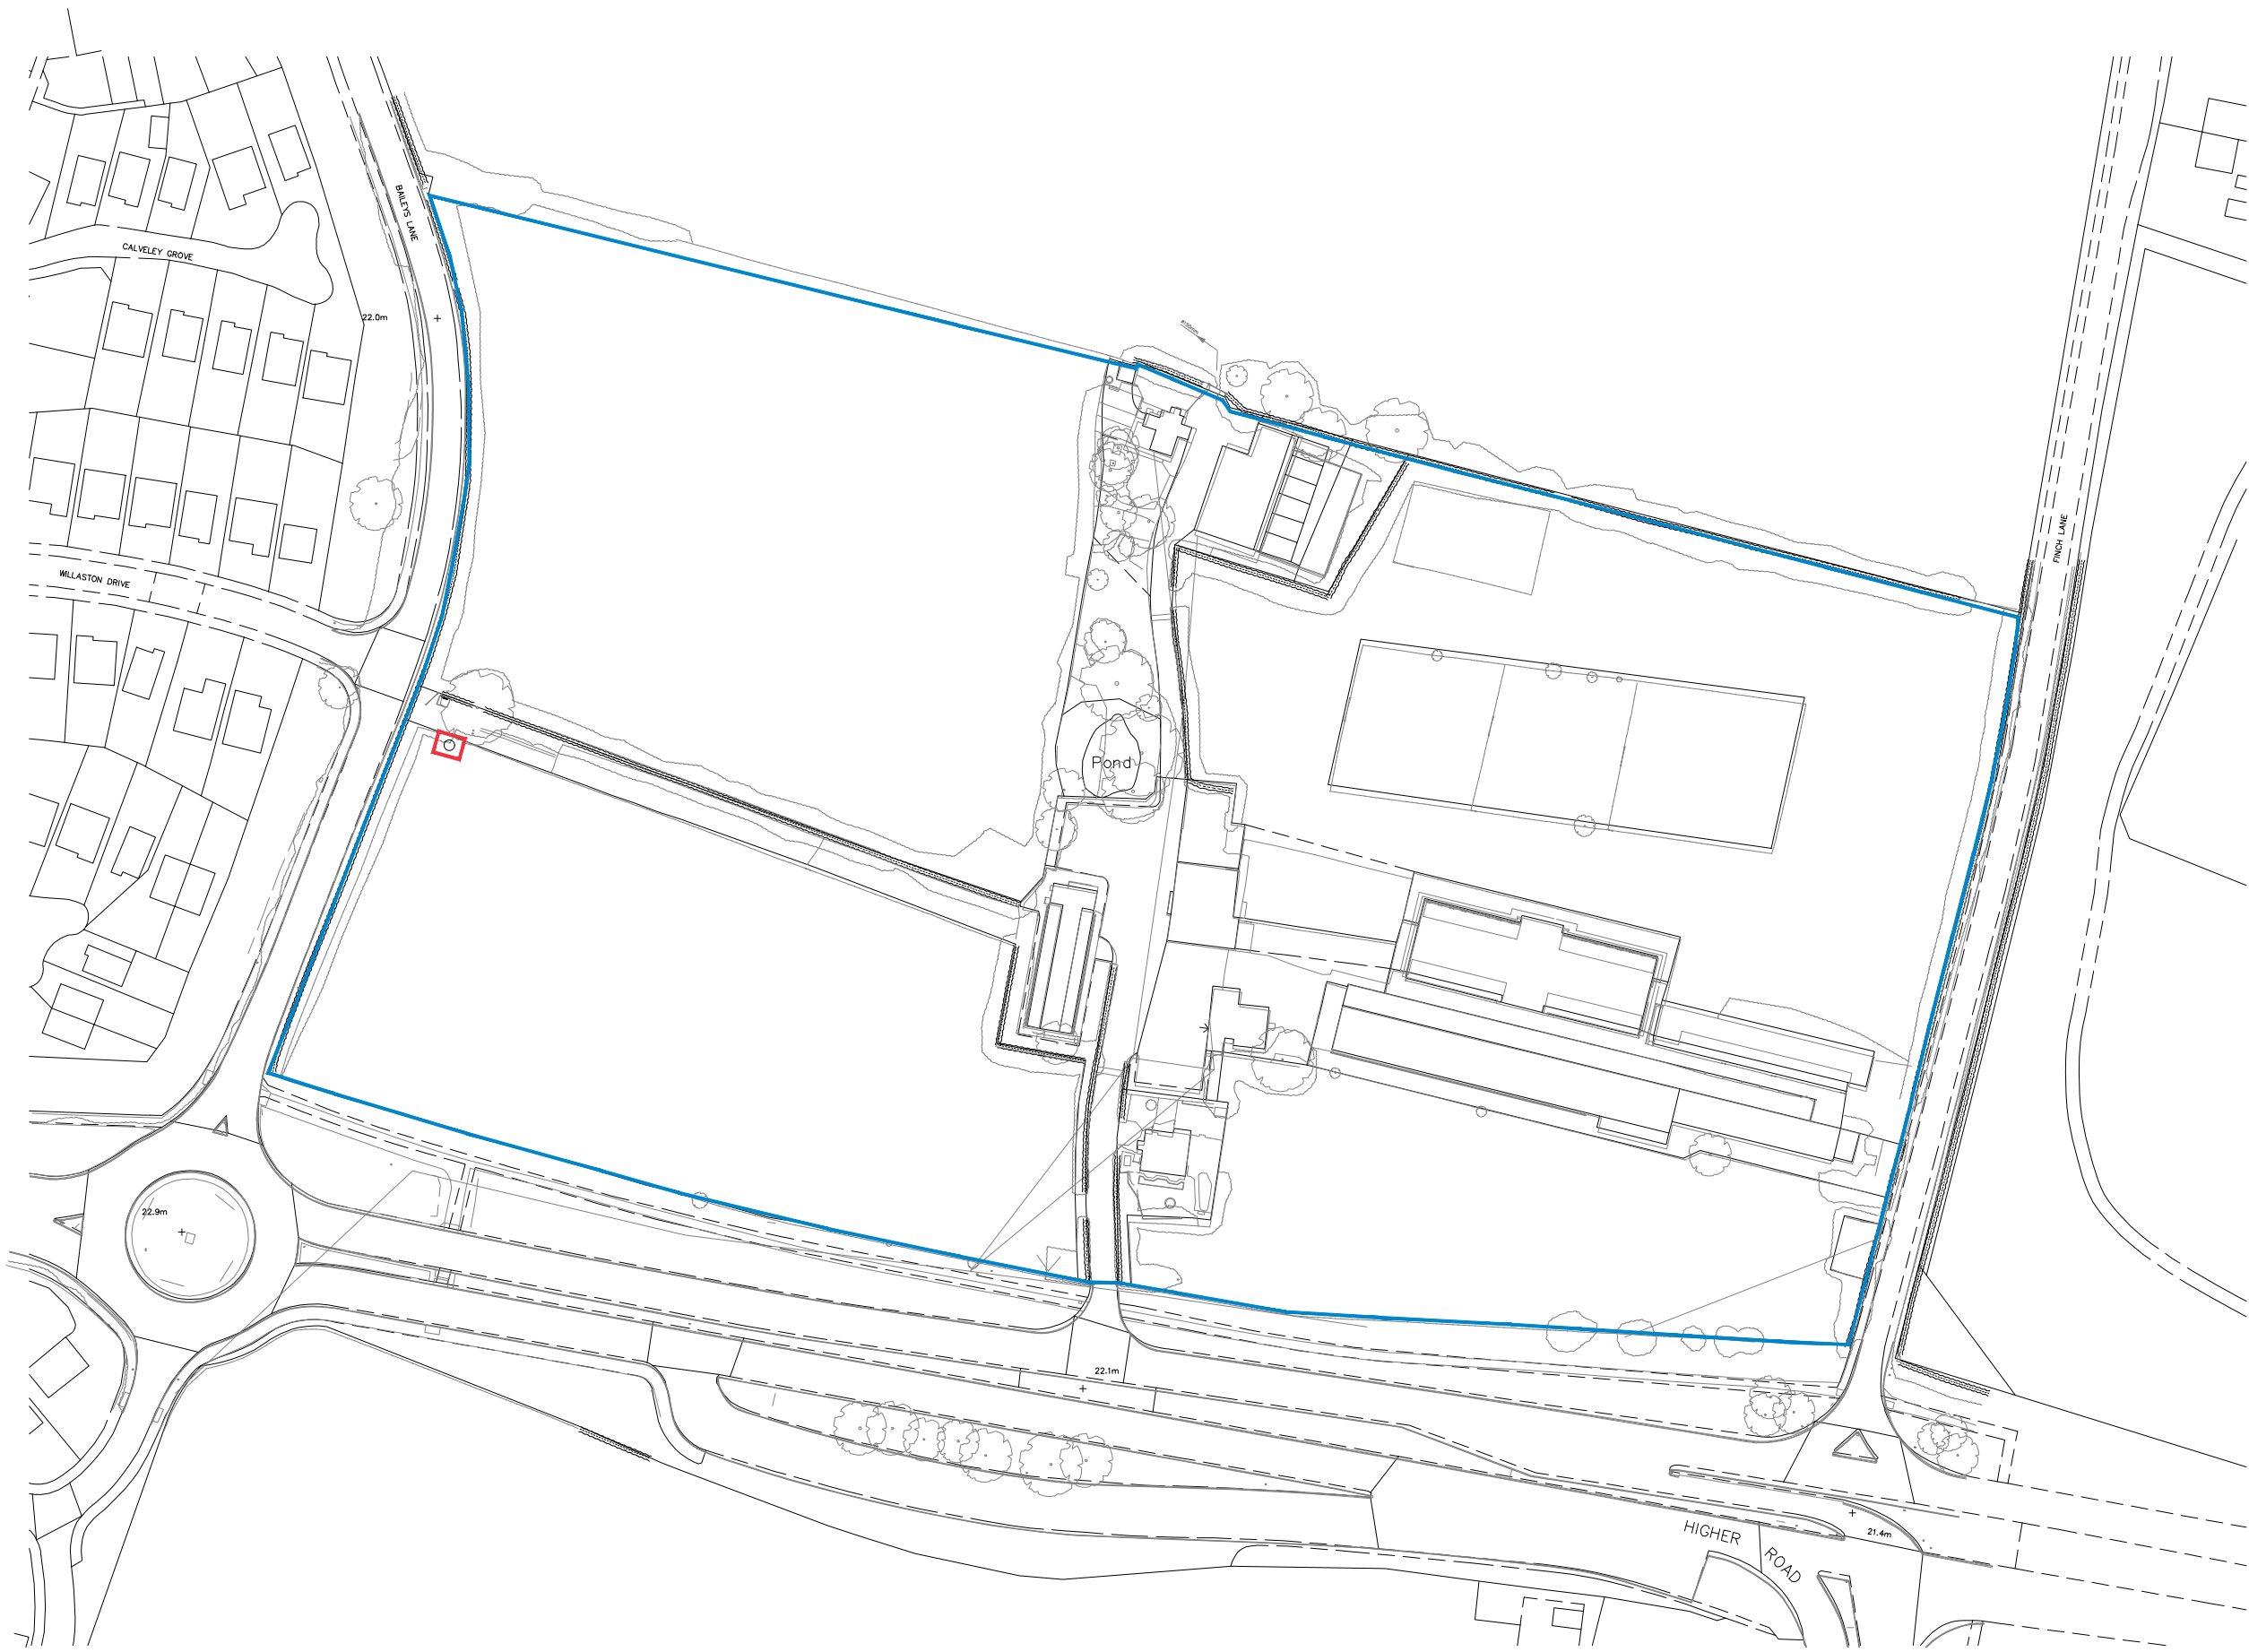


Rev.	Description	Drawn	Date
------	-------------	-------	------

millerhomes
Miller Homes Limited - North West Region
103 Dalton Avenue
Birchwood Park
Warrington
WA3 6YF

Telephone 0870 336 4700
Fax 01925 228570
www.millerhomes.co.uk

Project Title
**BAILEYS_LANE
HALEWOOD**

Drawing Title
**PUBLIC ART
LOCATION_PLAN**

Scale	Drawn By	Checked By	Authorised By
1:1250	MH	MH	MH
	Date 15.09.23	Date	Date

Job No.	Drawing No.	Revision
BLHW	BLHW/LP/PA/01	#

Original Sheet Size A3 Do Not Scale From This Drawing