



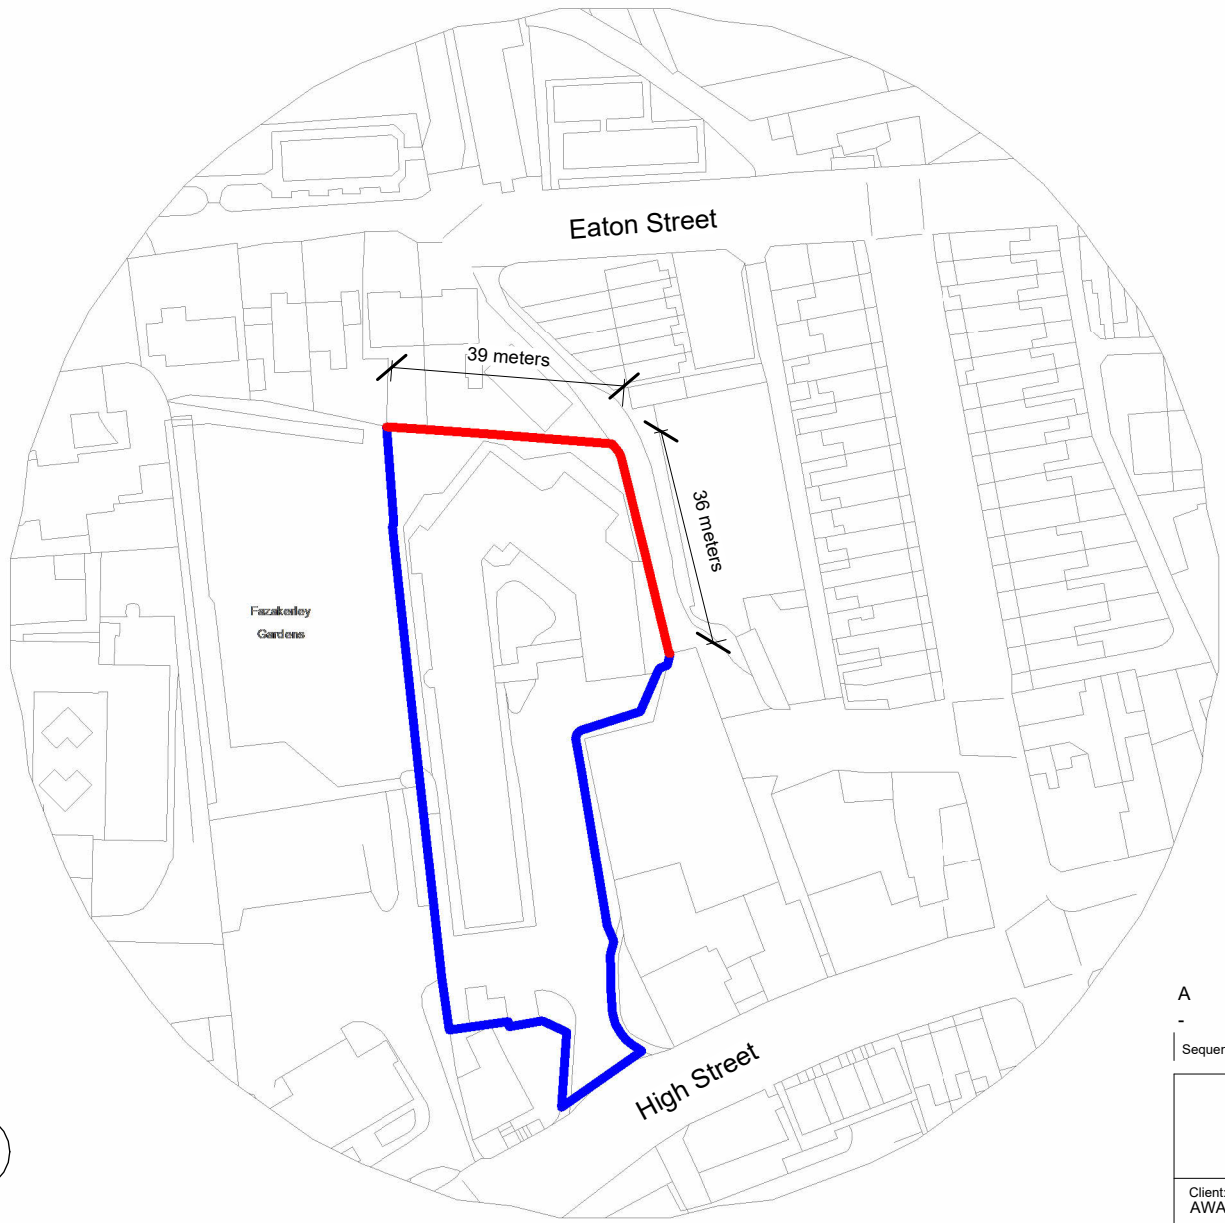

Title Plan Key

- Planning Application Boundary
- Ownership Boundary

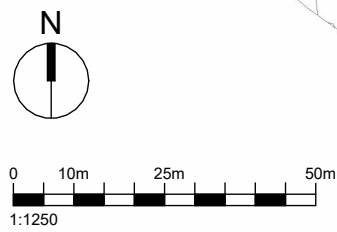

A		Updated following validation comments - 14/05/26	14/05/26	MG	AWA
-		Updated following validation comments - 10/02/26	12/02/26	MG	AWA
Sequence	Description	Date	Drawn	Checked	
Project: 11a High Street, Prescot Sheet Title: Site Block Plan Client: AWA / MG Drawn: MG Checked By: MG Date: 21.01.2026 scale: As indicated@A4 suitability: S02 UPRN - Originator - Zone - Level - Type - Role - Number - Rev. 0001 - VSA - XX - 00 - DR - A - 101 - A					
VSA www.V-S-A.co.uk					