




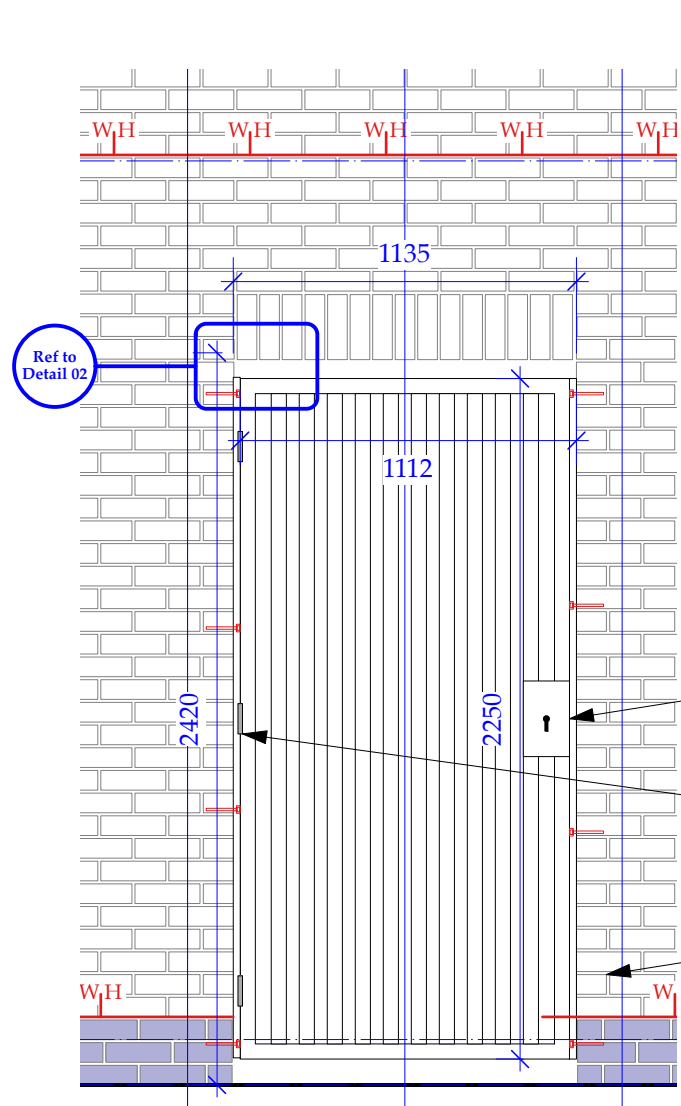


1. GINNEL GATE ELEVATION | 1:25

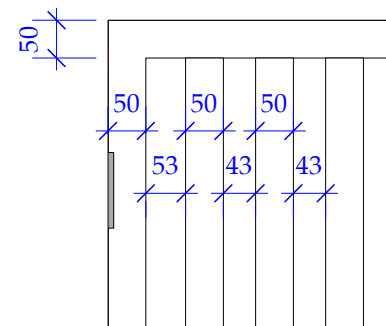


2. GINNEL GATE DETAIL | 1:10

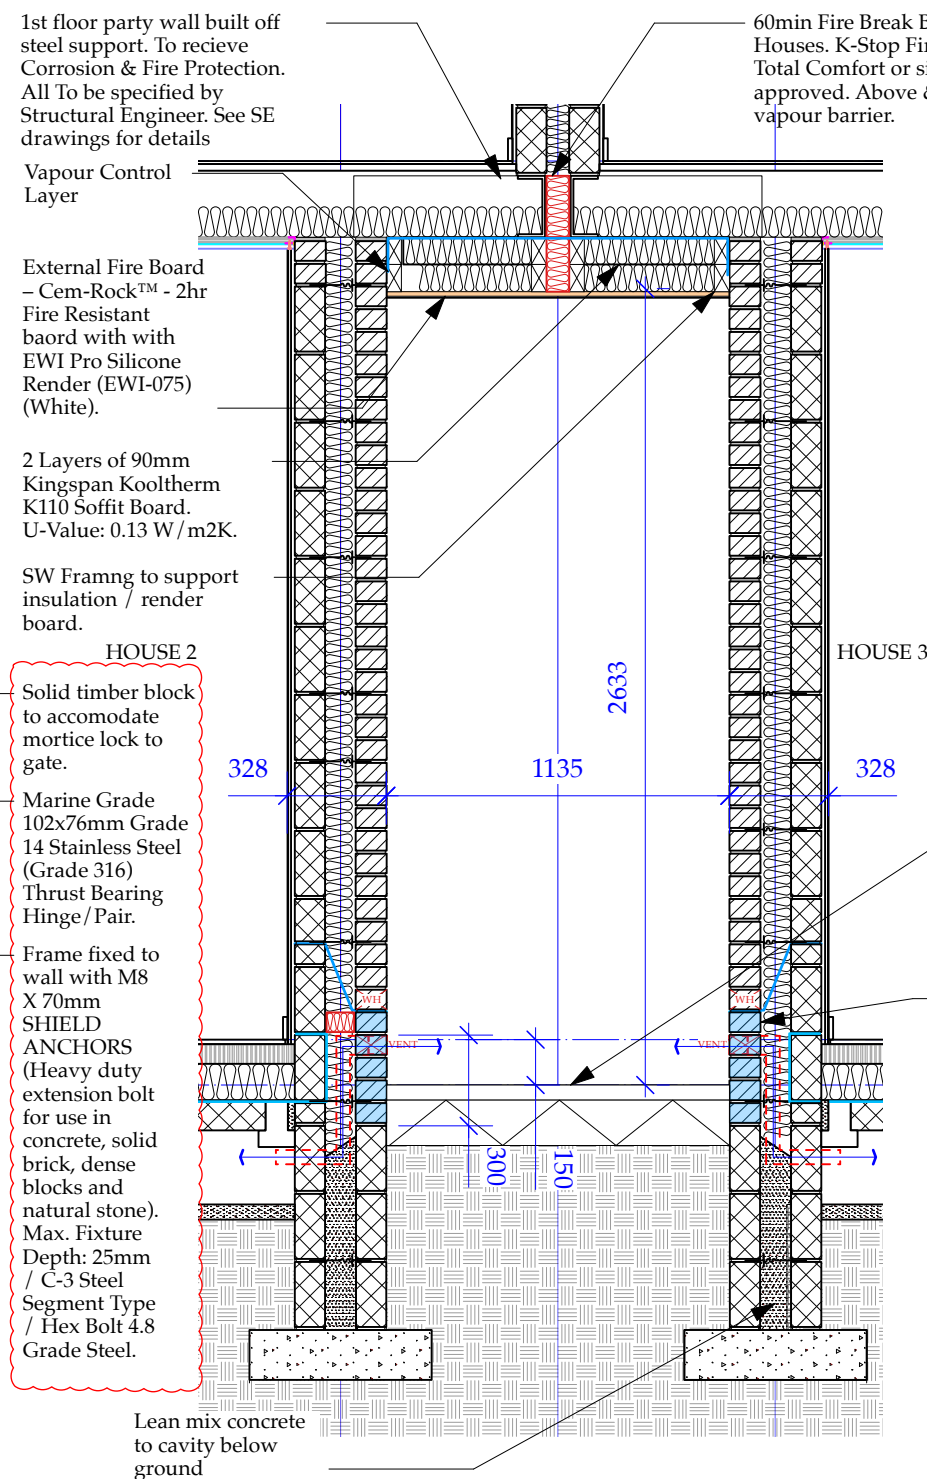


3. GINNEL CROSS SECTION | 1:25

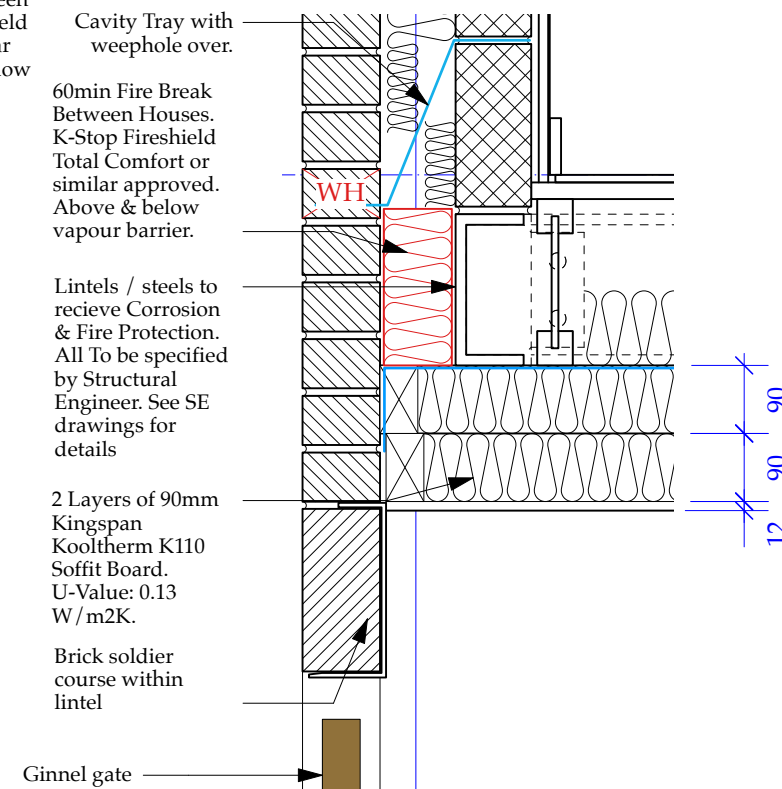


4. GINNEL LINTEL DETAIL | 1:10

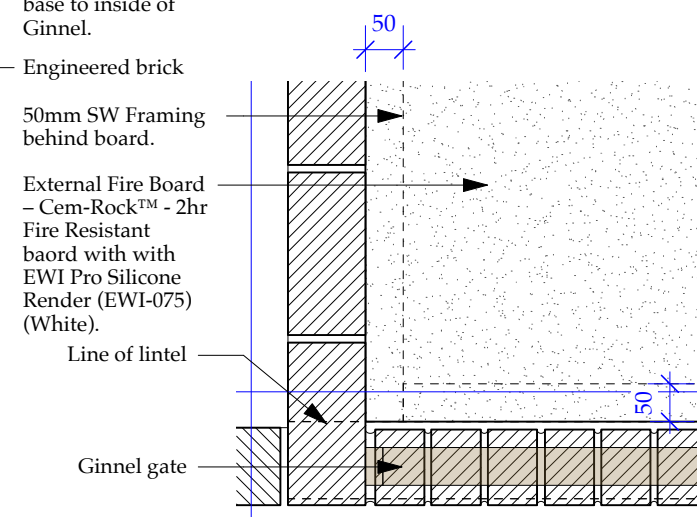

5. GINNEL RCP DETAIL | 1:10

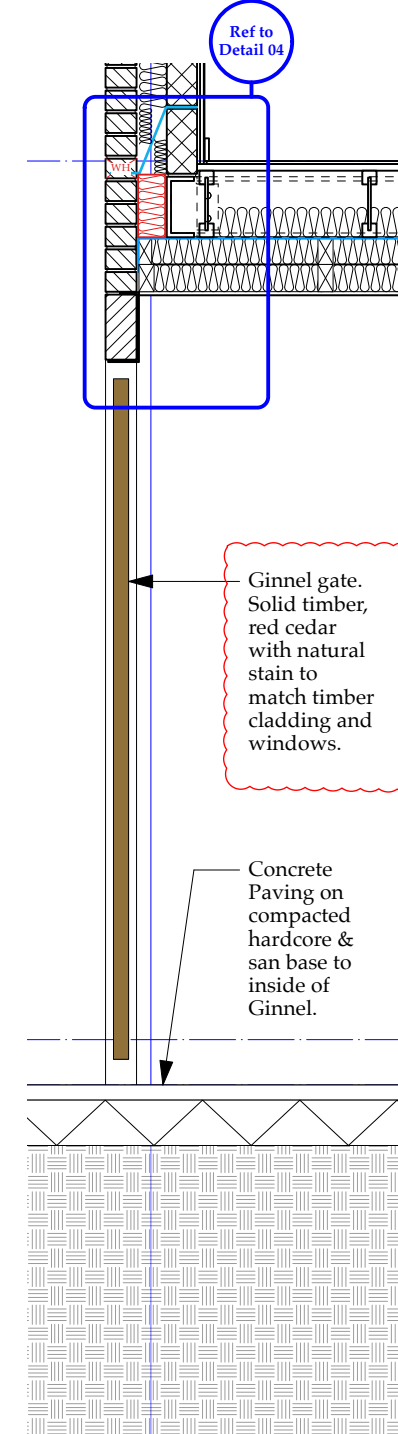


6. GINNEL GATE SECTION | 1:25

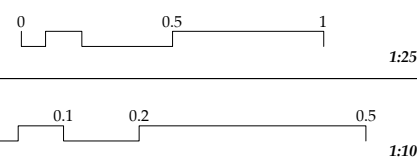

NOTE: EXACT DETAIL TO BE DEVELOPED WITH SPECIALIST JOINERY SUBCONTRACTOR

Note:
All new elements of structure will require a minimum period of 30 minutes fire resistance.

KEY MAP

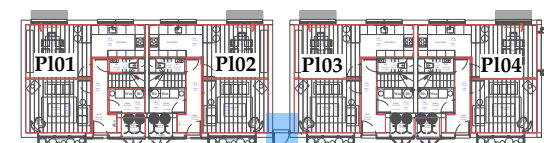

C 14/05/2026 JR AJ
Rev. Date Drawn Checked Note
Fixings and materiality detail added.
General update as required.

ARCHITECTURAL EMPORIUM Ltd
www.architectural-emporium.co.uk / mail@architectural-emporium.co.uk
87 Kempston St, Liverpool, L3 8HE / +44 (0)151 363 0000

JOB: **LAKE SIDE - 144**
STATUS: **BUILDING CONTROL**
SCALE: **AS NOTED @ ISO A3**
FIRST ISSUE: **16/05/24**
DRAWING No: **5.010 - C**
Ginnel - Detail