






PROPOSED FRONT ELEVATION 1:50

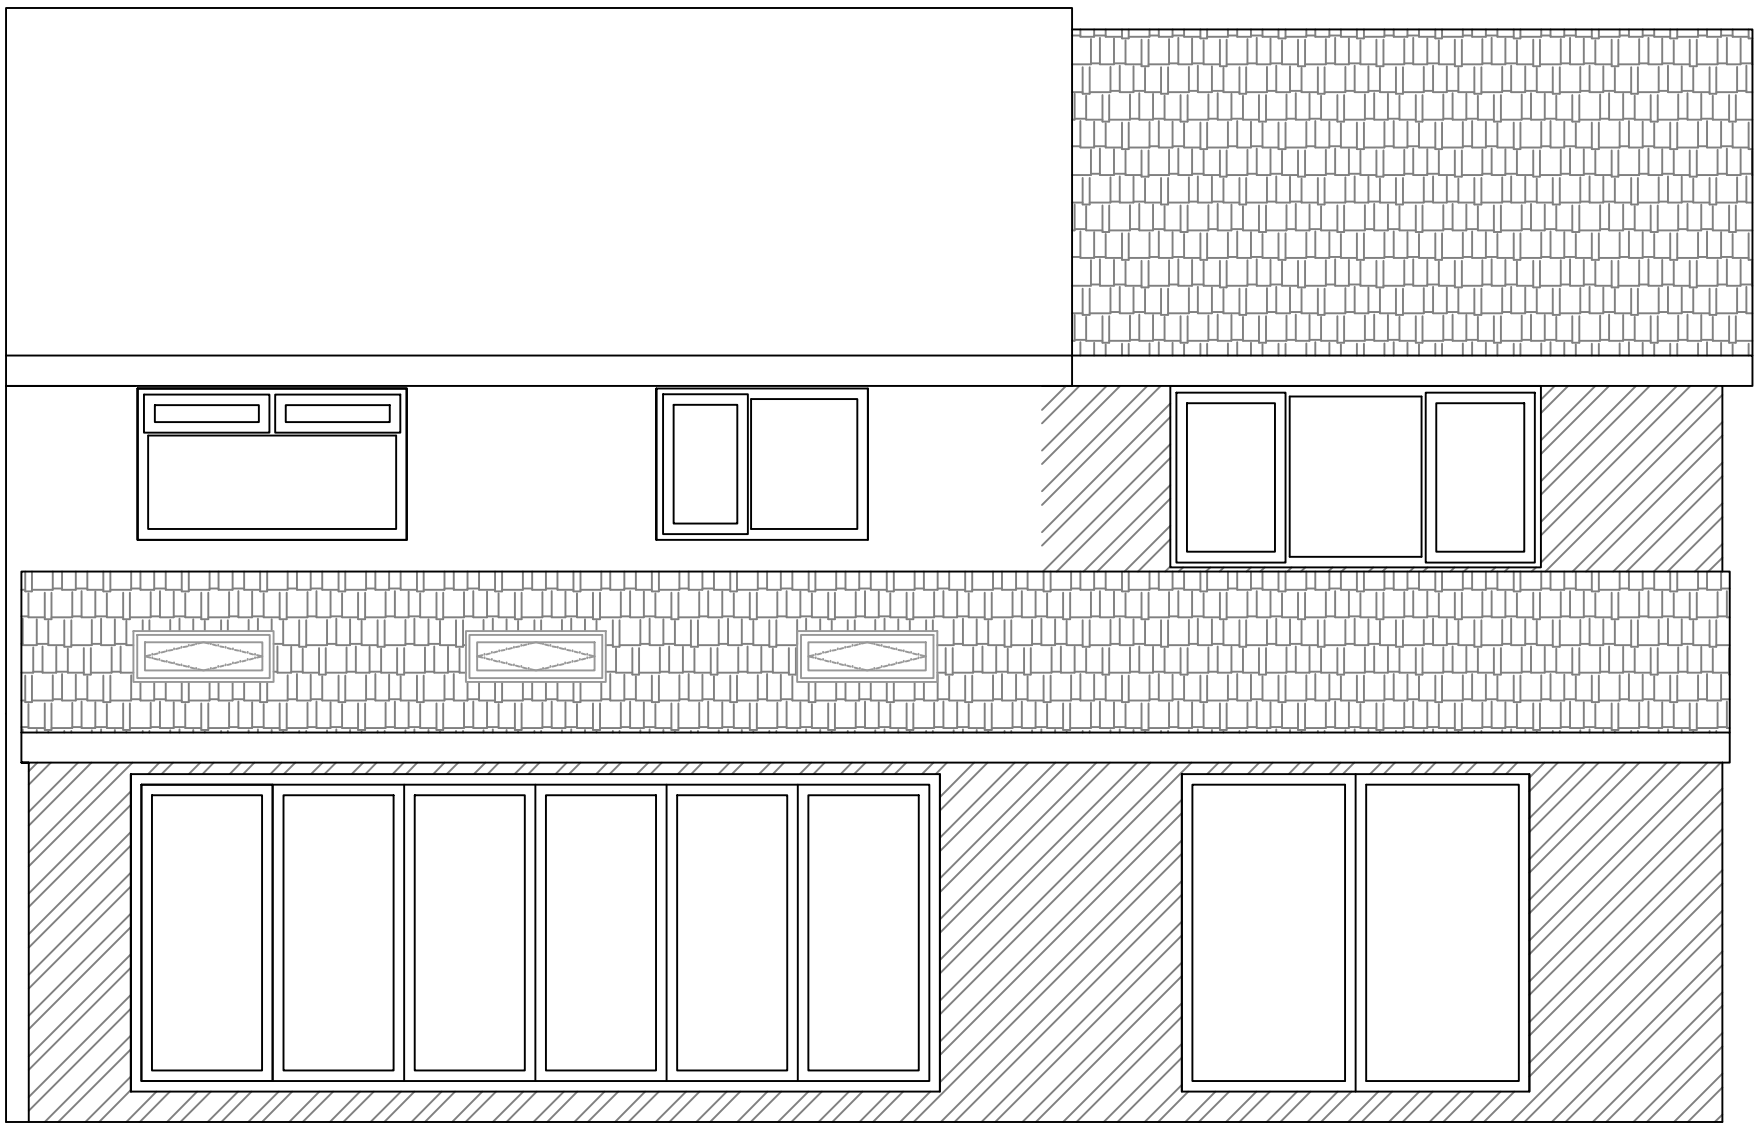


PROPOSED REAR ELEVATION 1:50

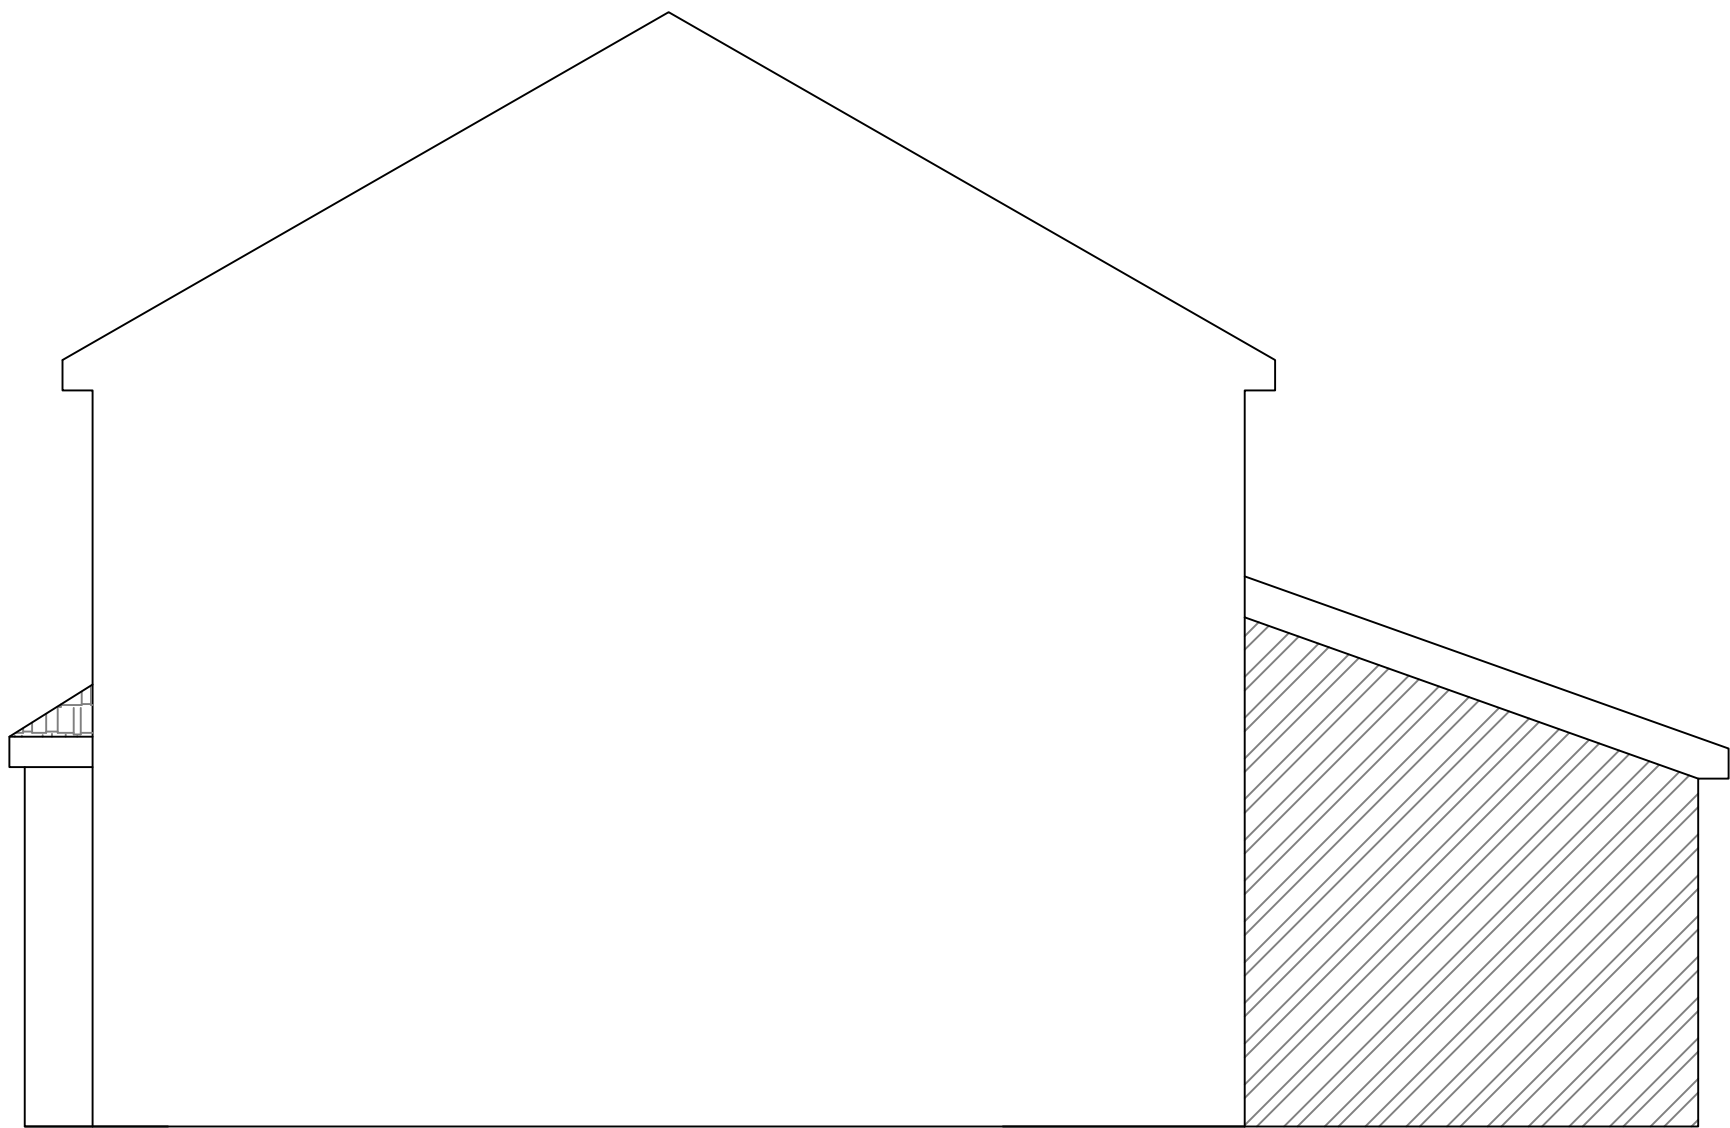


PROPOSED PARTY WALL ELEVATION 1:50

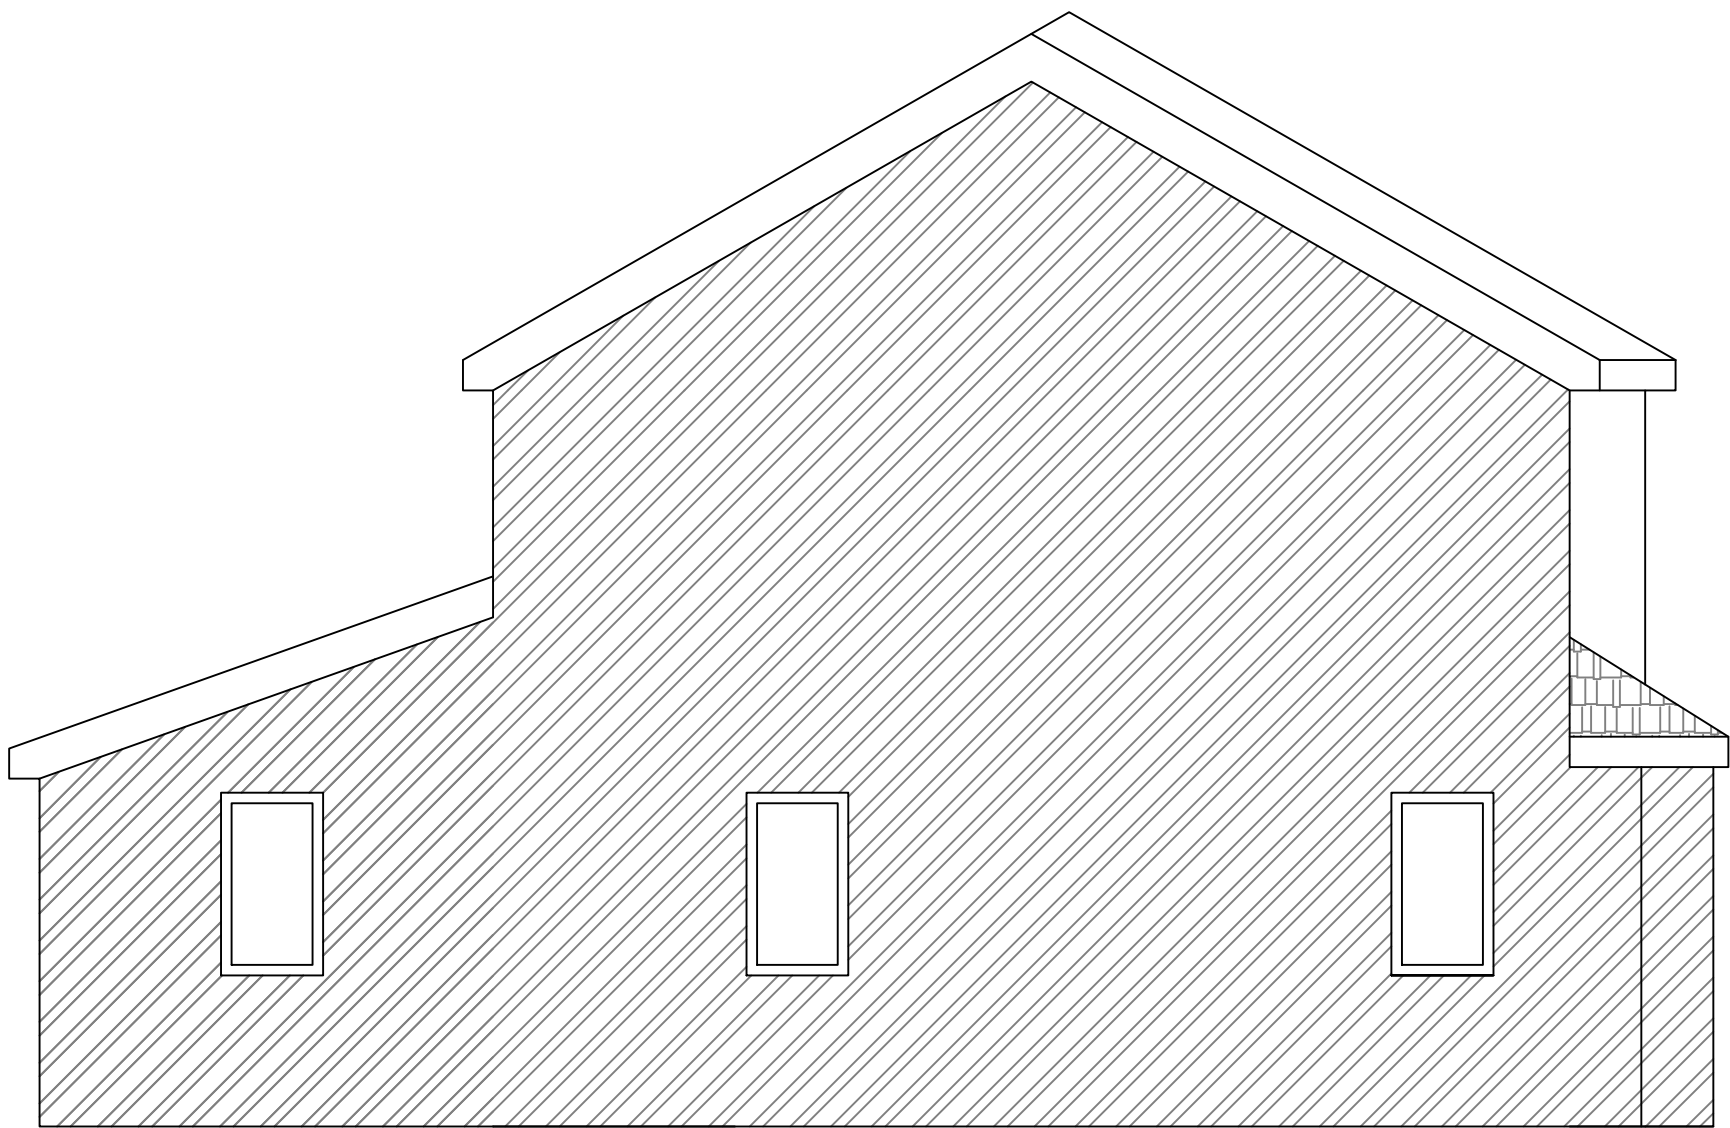


PROPOSED GABLE ELEVATION 1:50

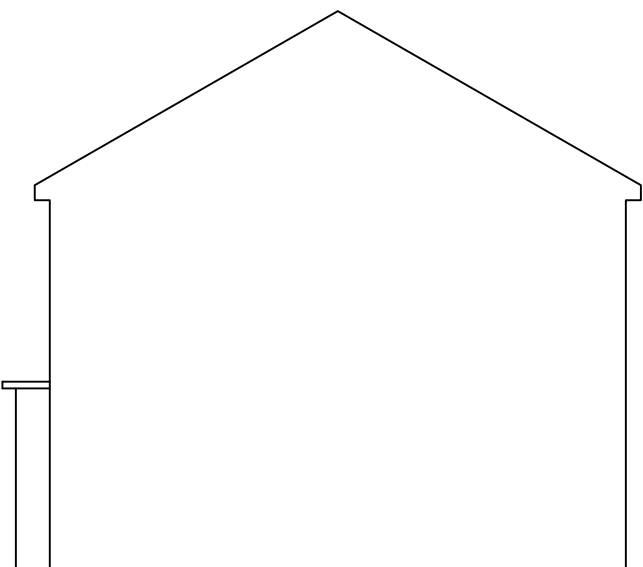


EXISTING PARTY WALL ELEVATION 1:100

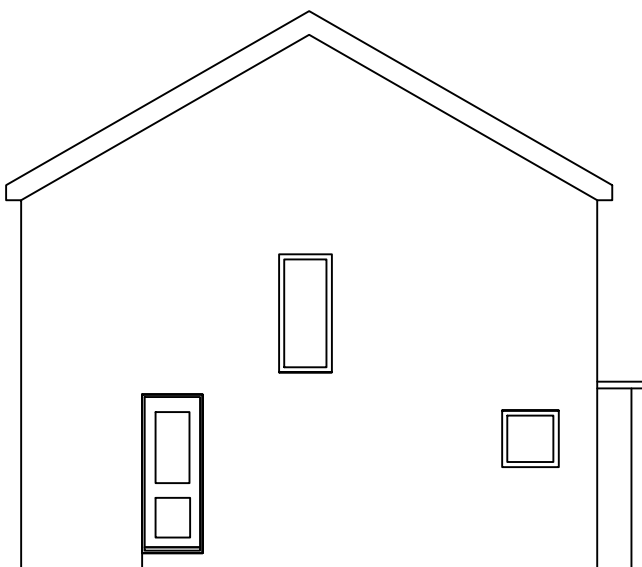


EXISTING GABLE ELEVATION 1:100

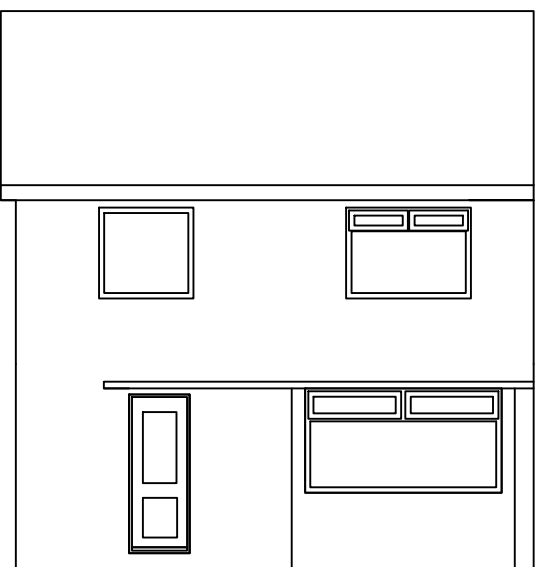

EXISTING FRONT ELEVATION 1:100

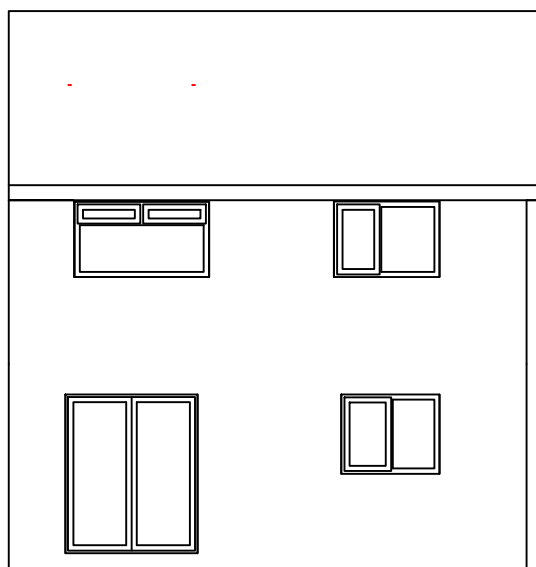

EXISTING REAR ELEVATION 1:100

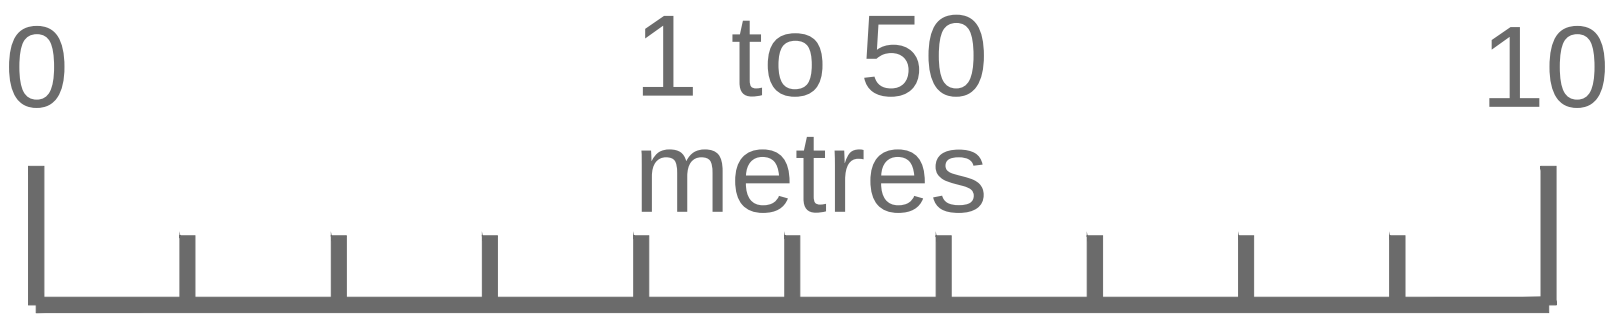

BLOCK PLAN 1:500

LOCATION PLAN 1:1250

General Notes

No.	Revision/Issue	Date

Firm Name and Address

2 STOREY EXTENSION TO
SIDE WITH SINGLE STOREY
EXTENSION TO REAR

Project Name and Address

1 STOURTON RD
KIRKBY
LIVERPOOL
L32 9QL

Project	STOUR	Sheet
Date	JUN 24	2
Scale	1:50,1:1250, 1:500, 1:100	