




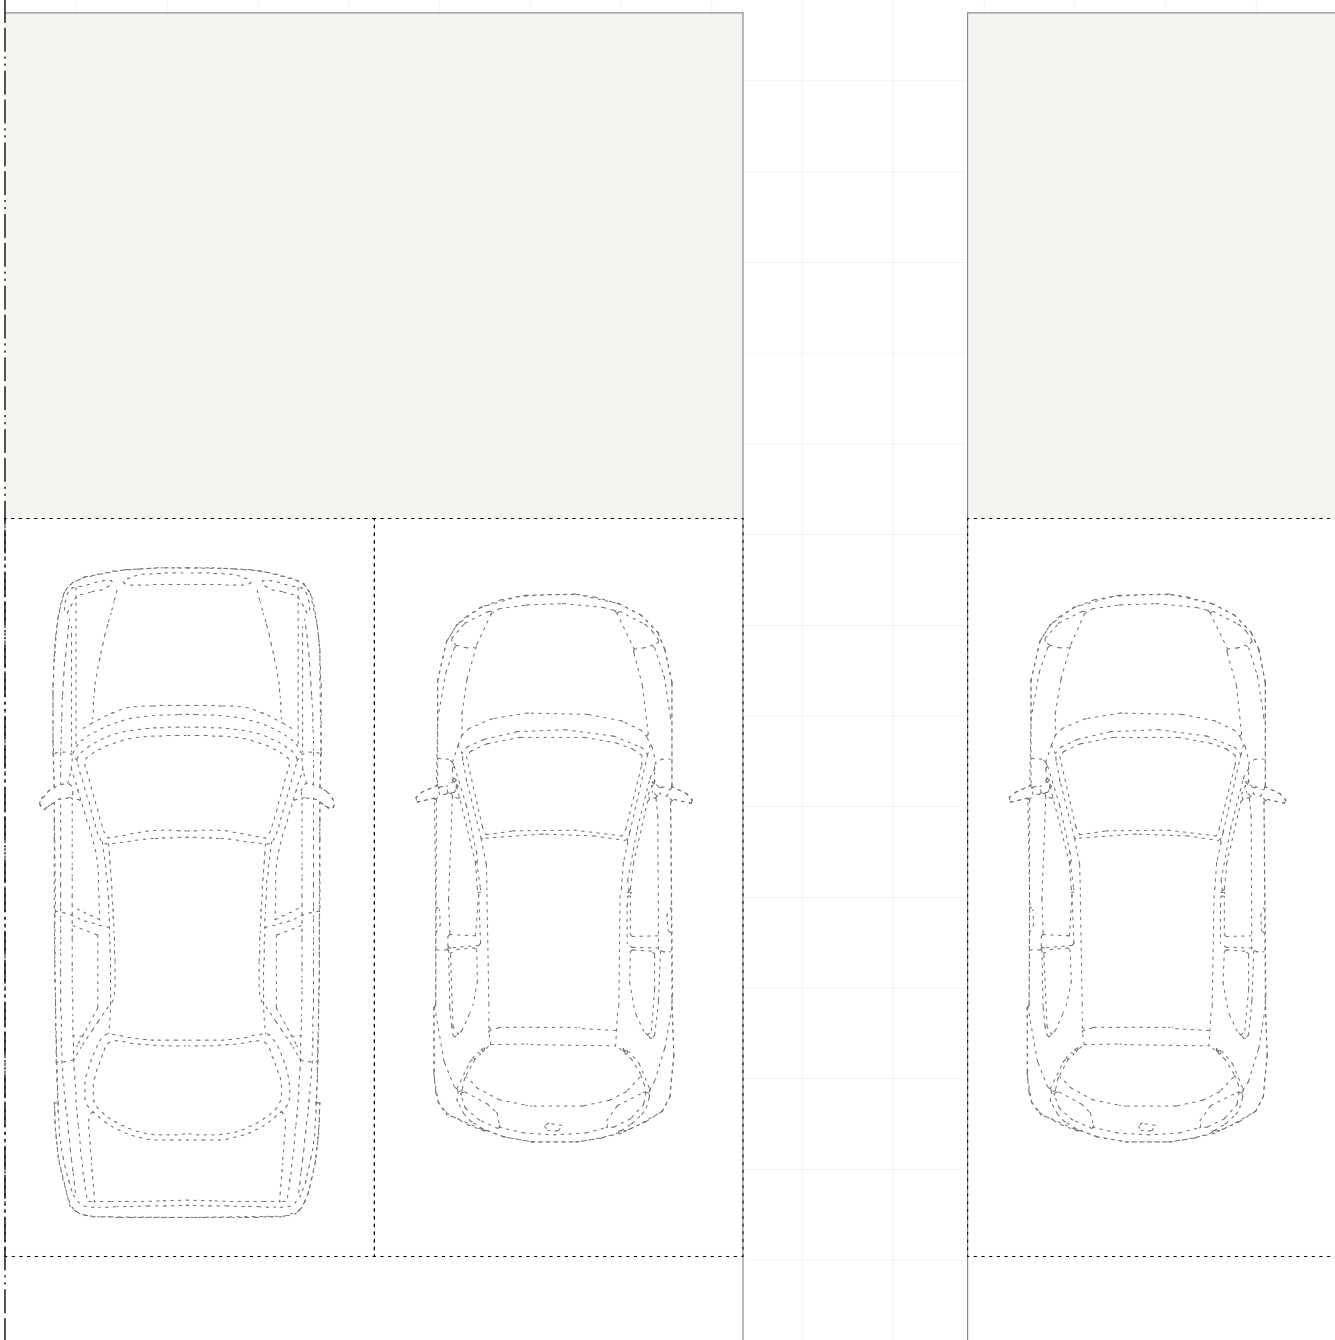


ground floor plan

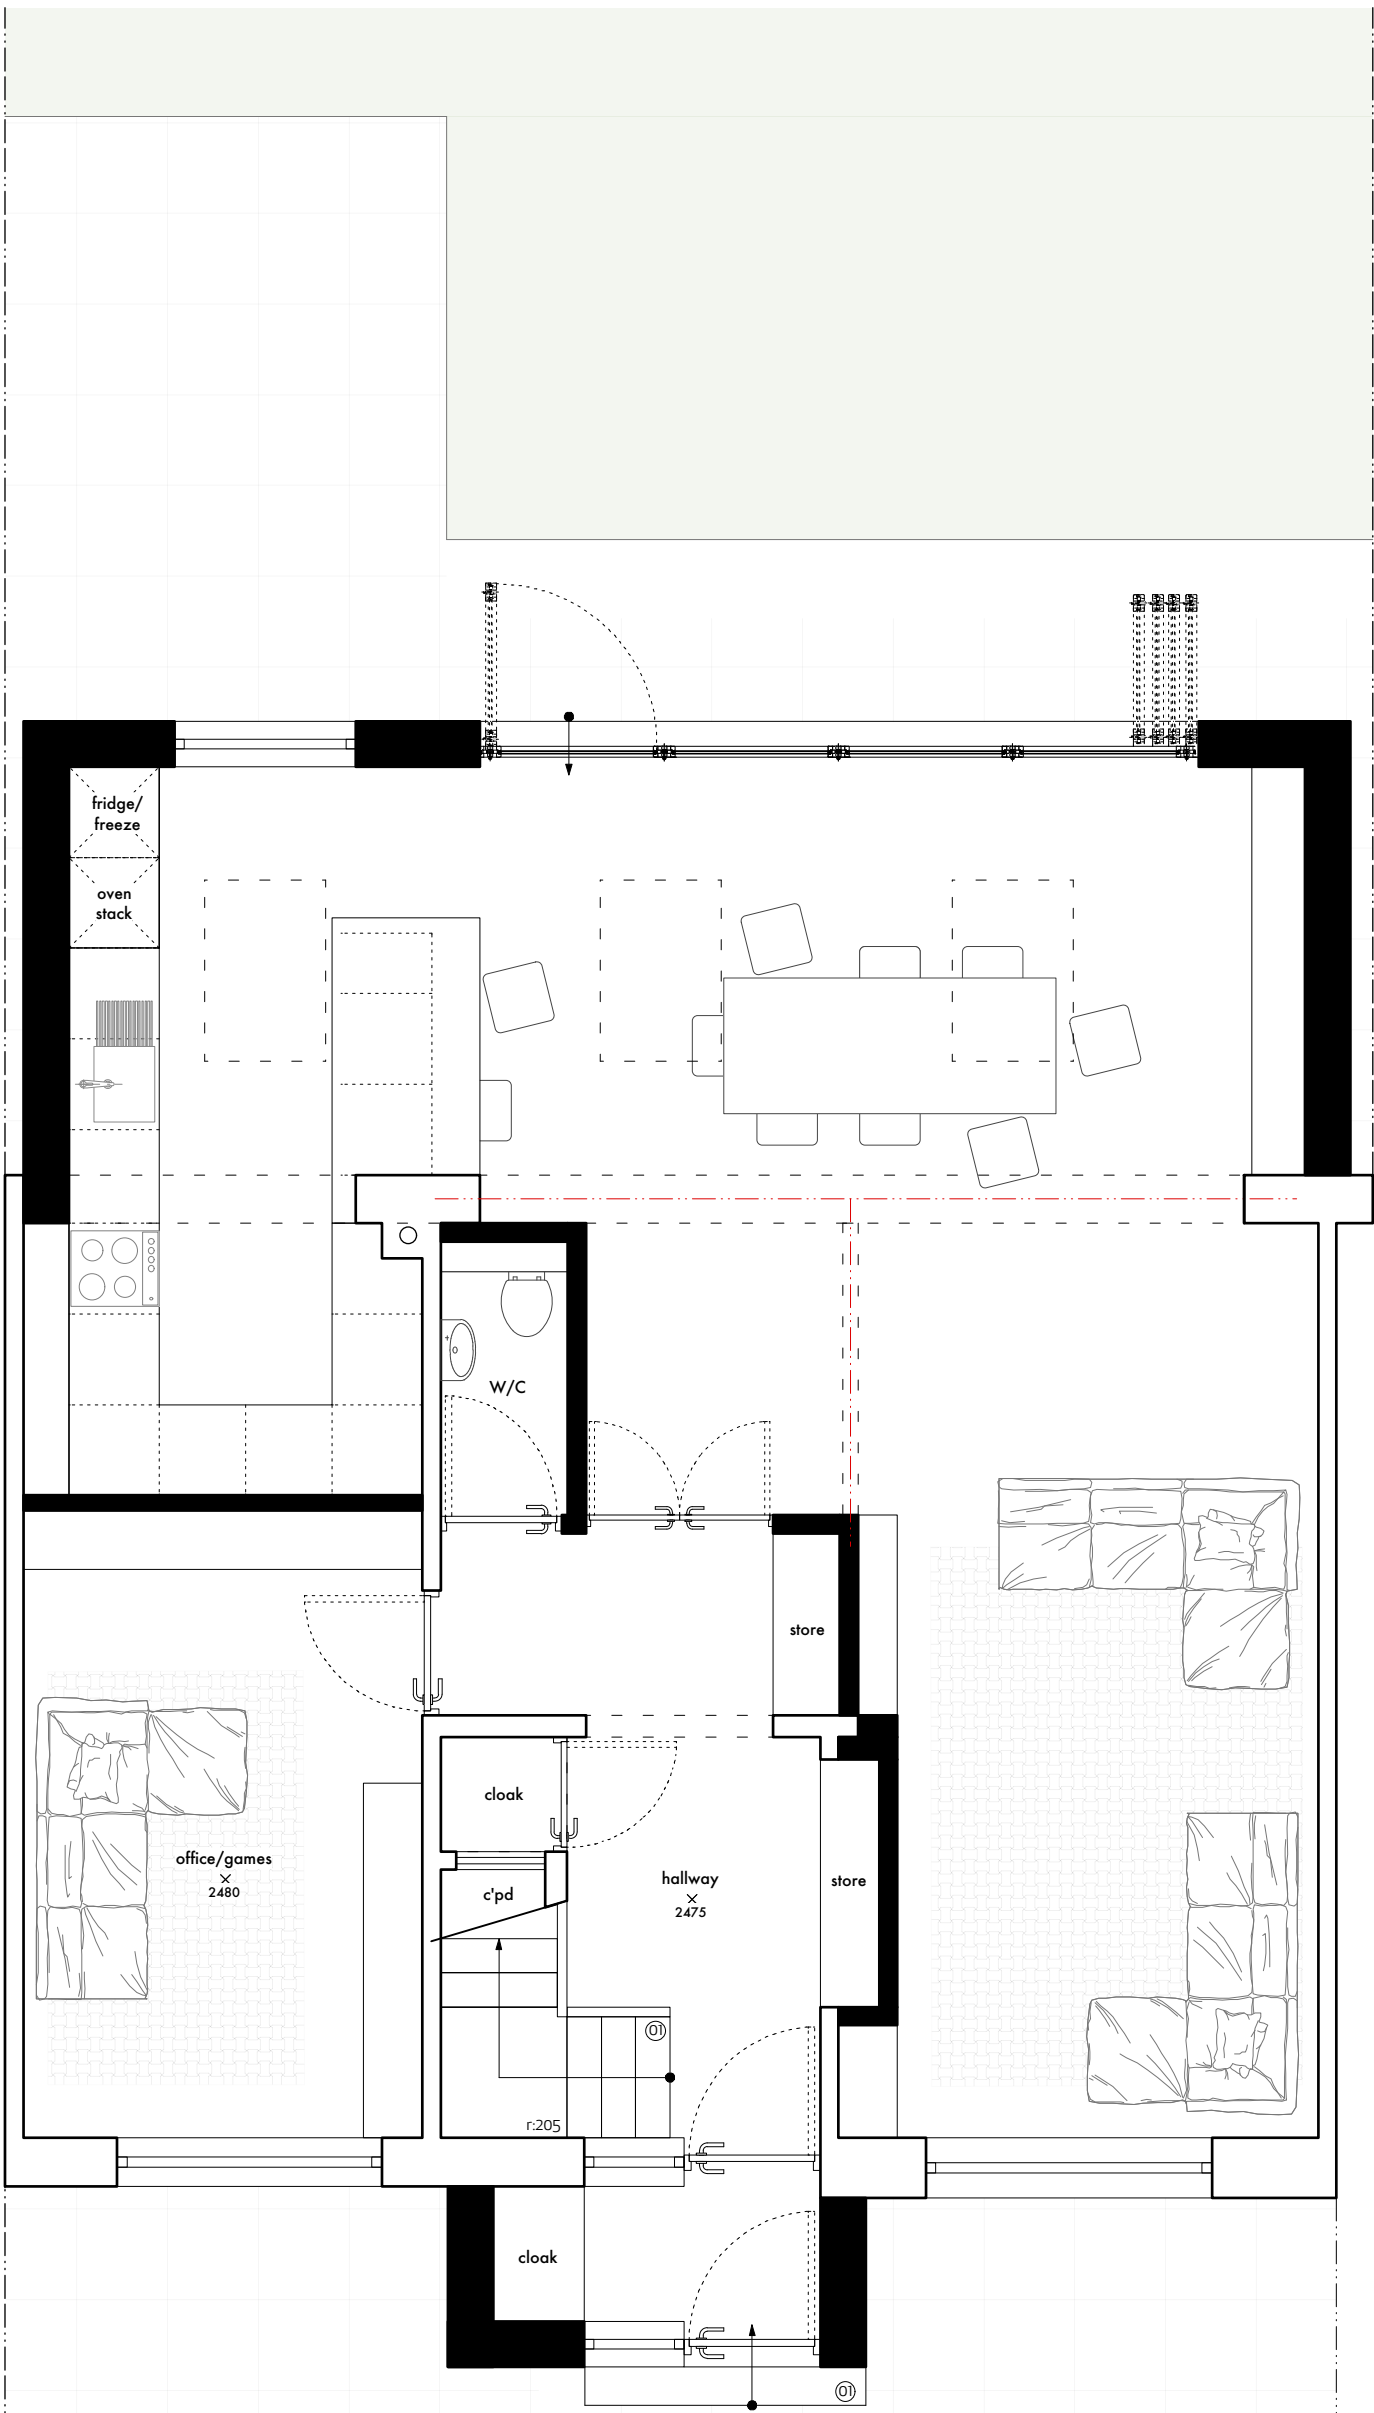


first floor plan

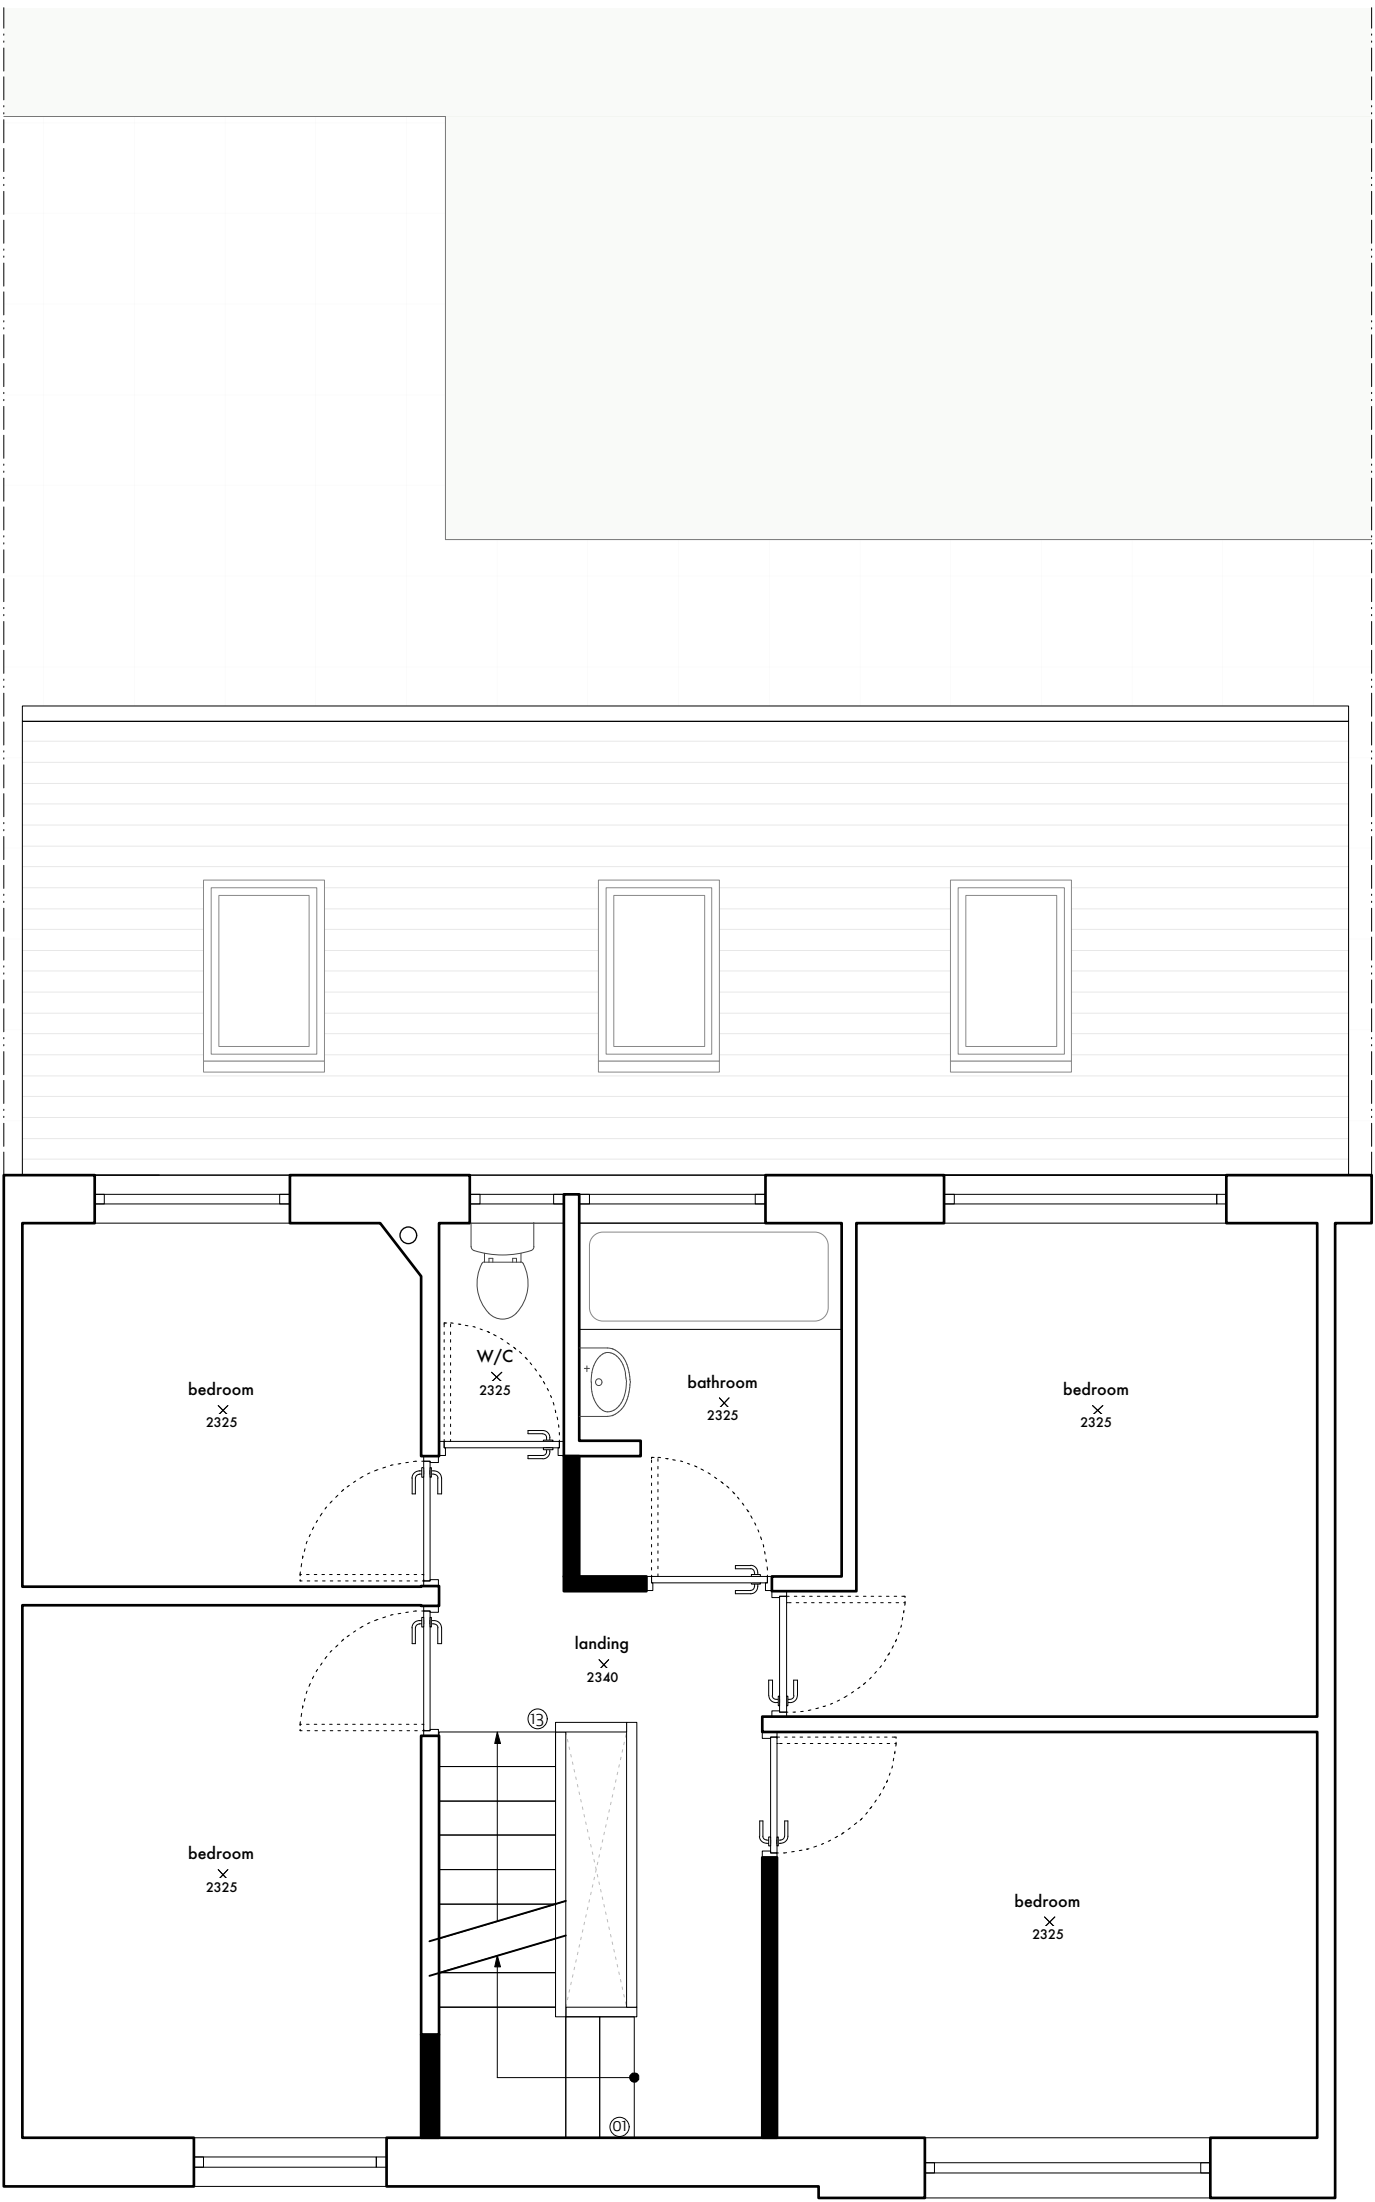

rear elevation

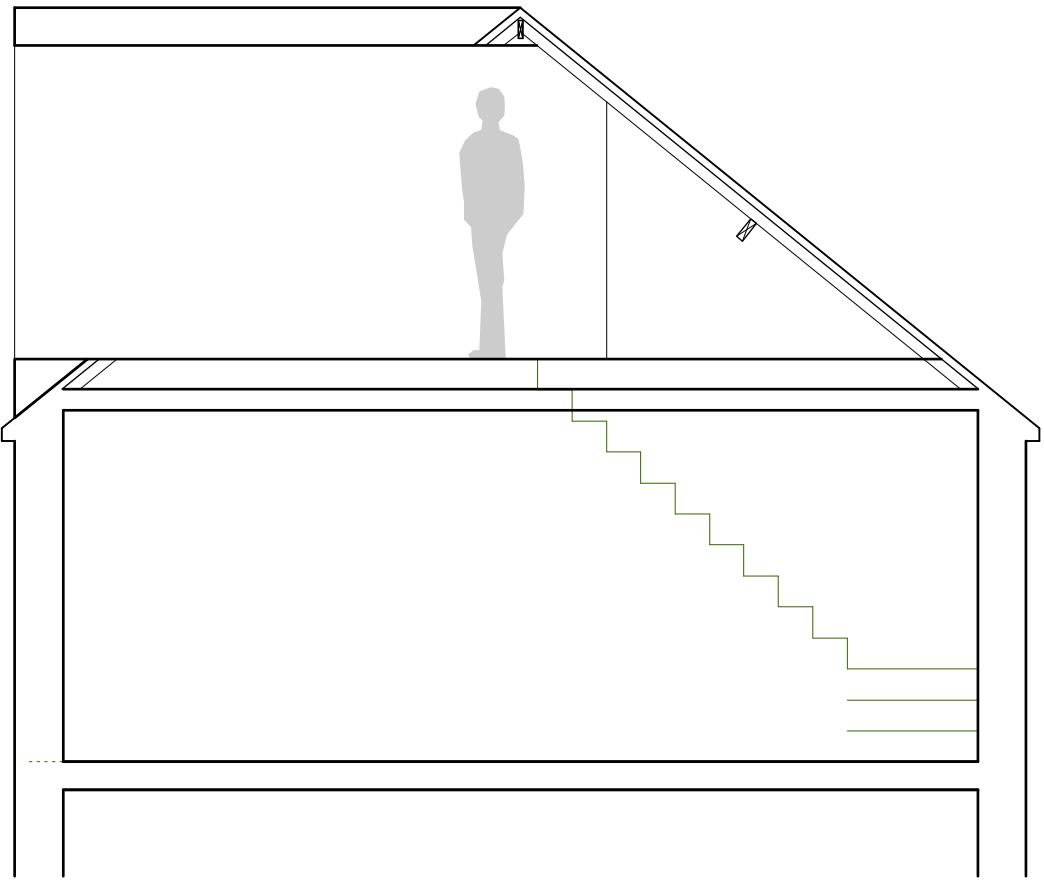


loft section

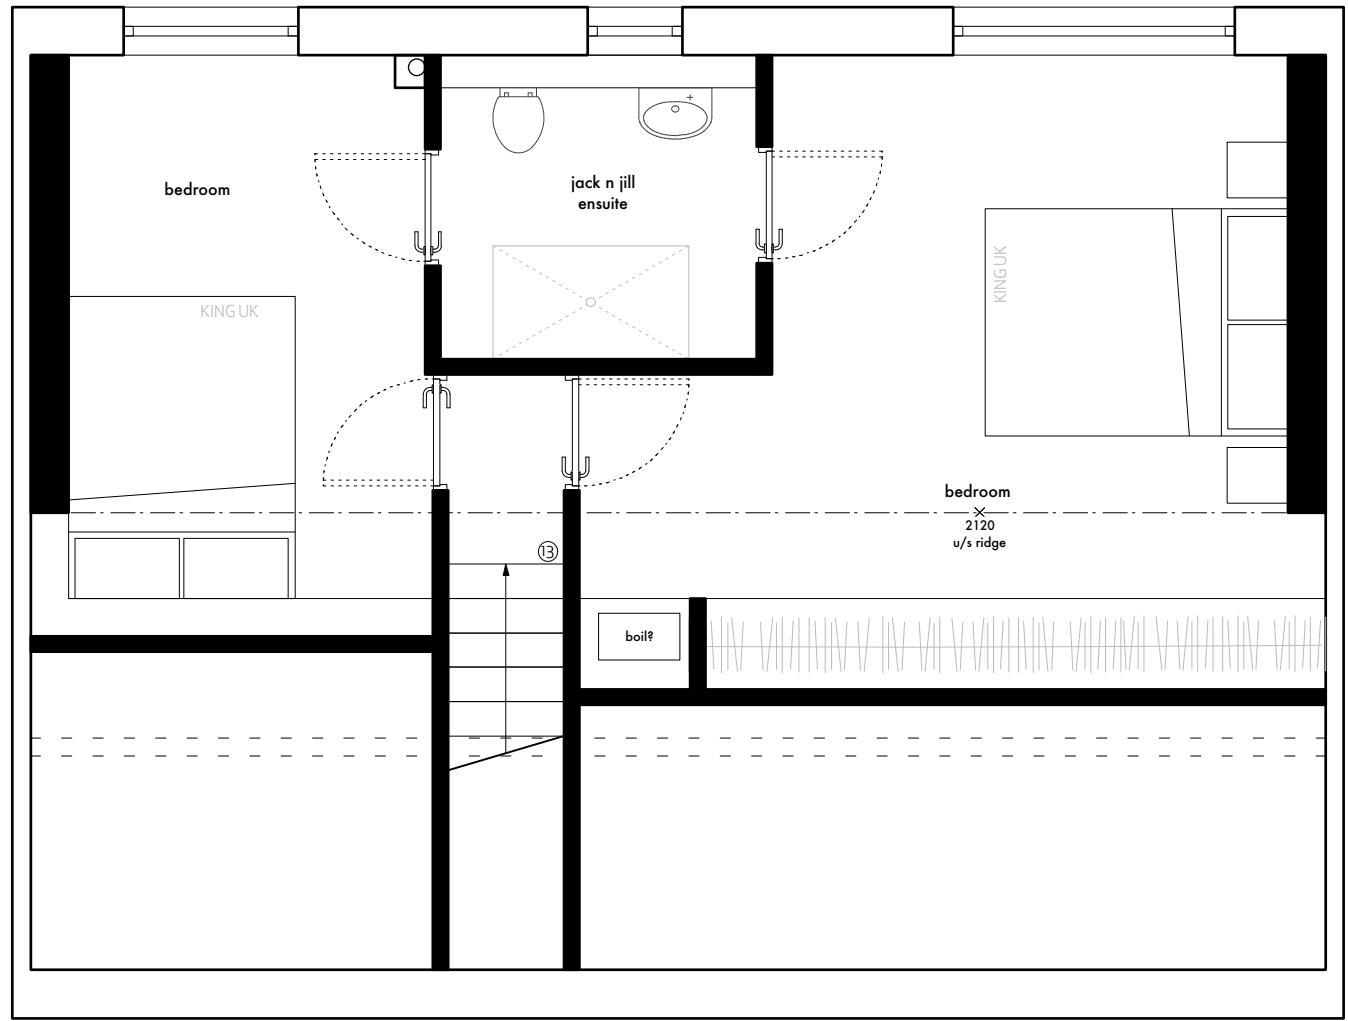


loft plan




front elevation

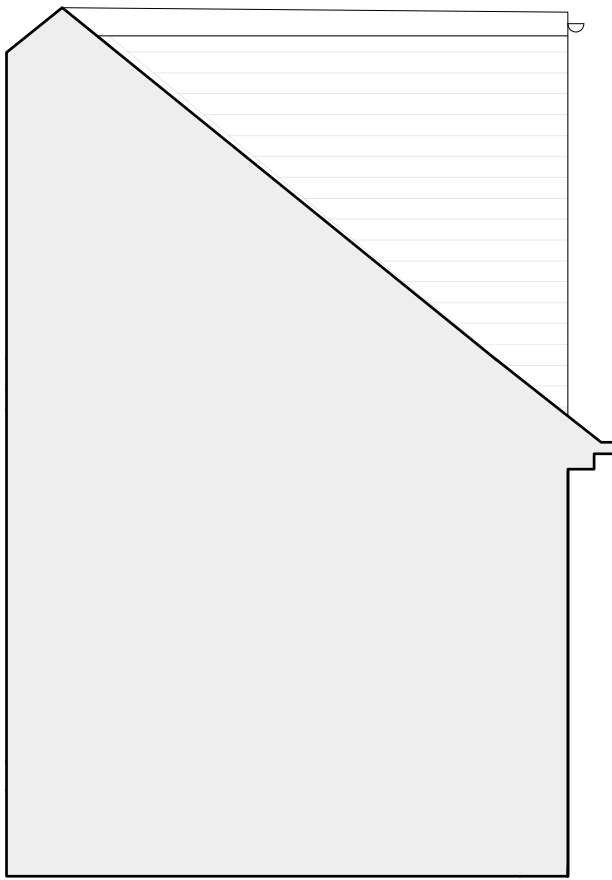

dormer side elevation (same mirrored)

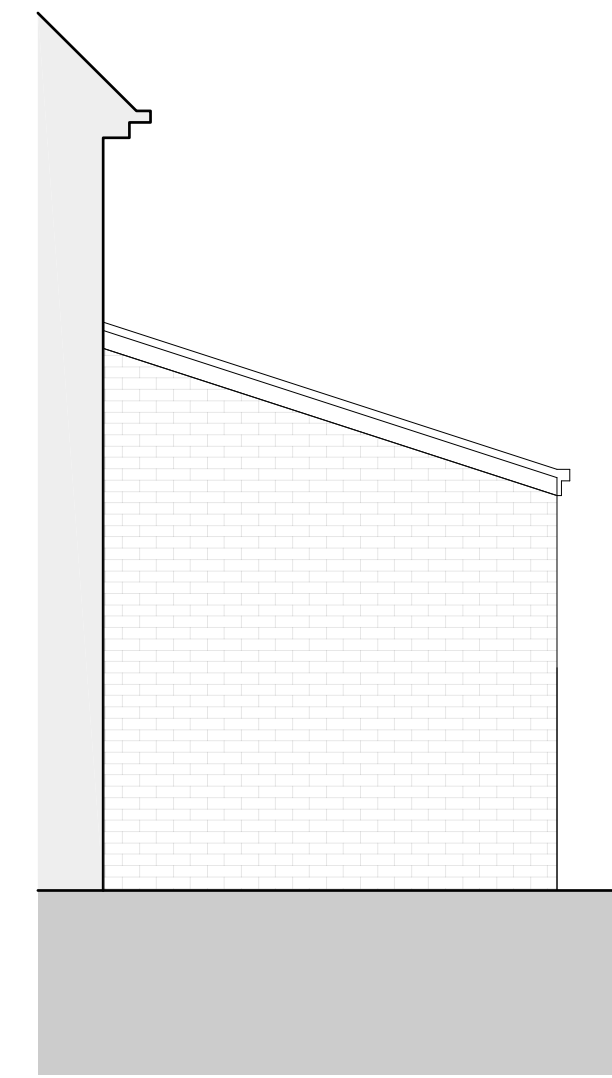

rear elevation (side - same mirrored)

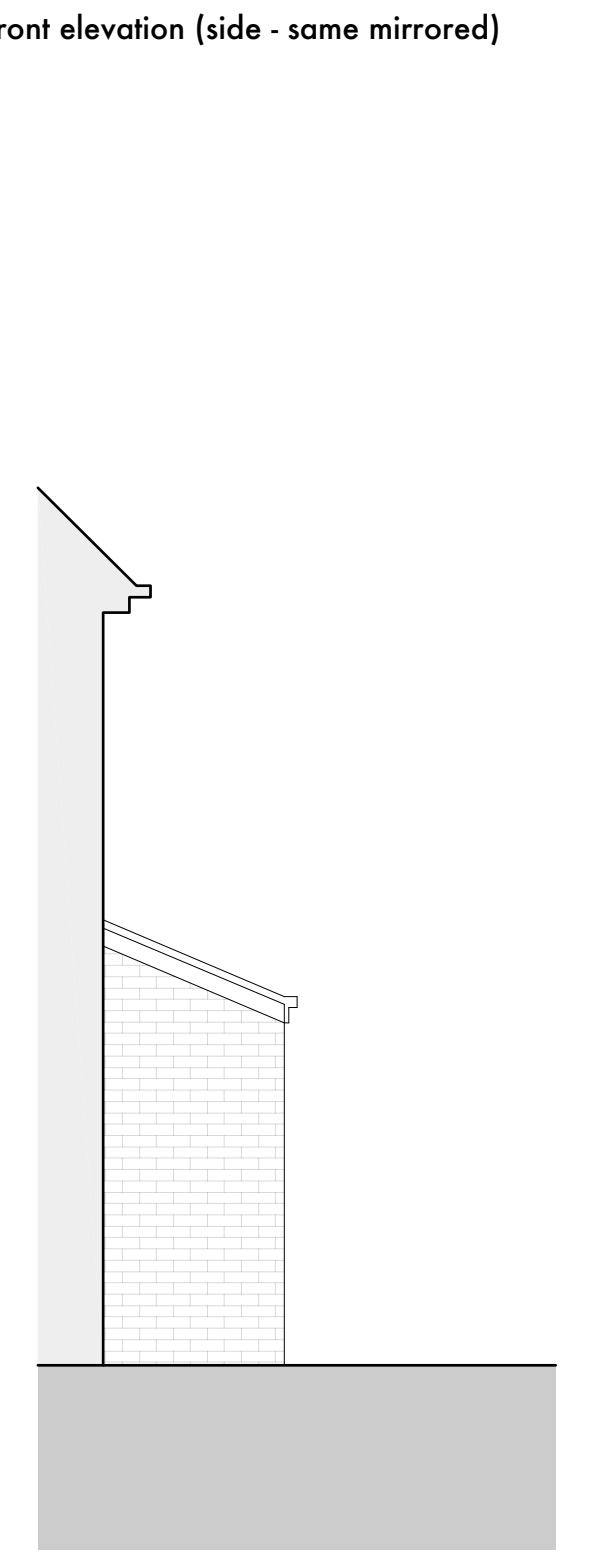

front elevation (side - same mirrored)



ac

1m

0 1 2

BANBURY AVE
002, proposed

1:50 @ A1

Do not scale from this drawing

All dimensions are to be checked on site prior to commencing works on site. Discrepancy found between information given on this drawing and that given elsewhere or recorded on site shall be notified immediately to the project architect in writing.