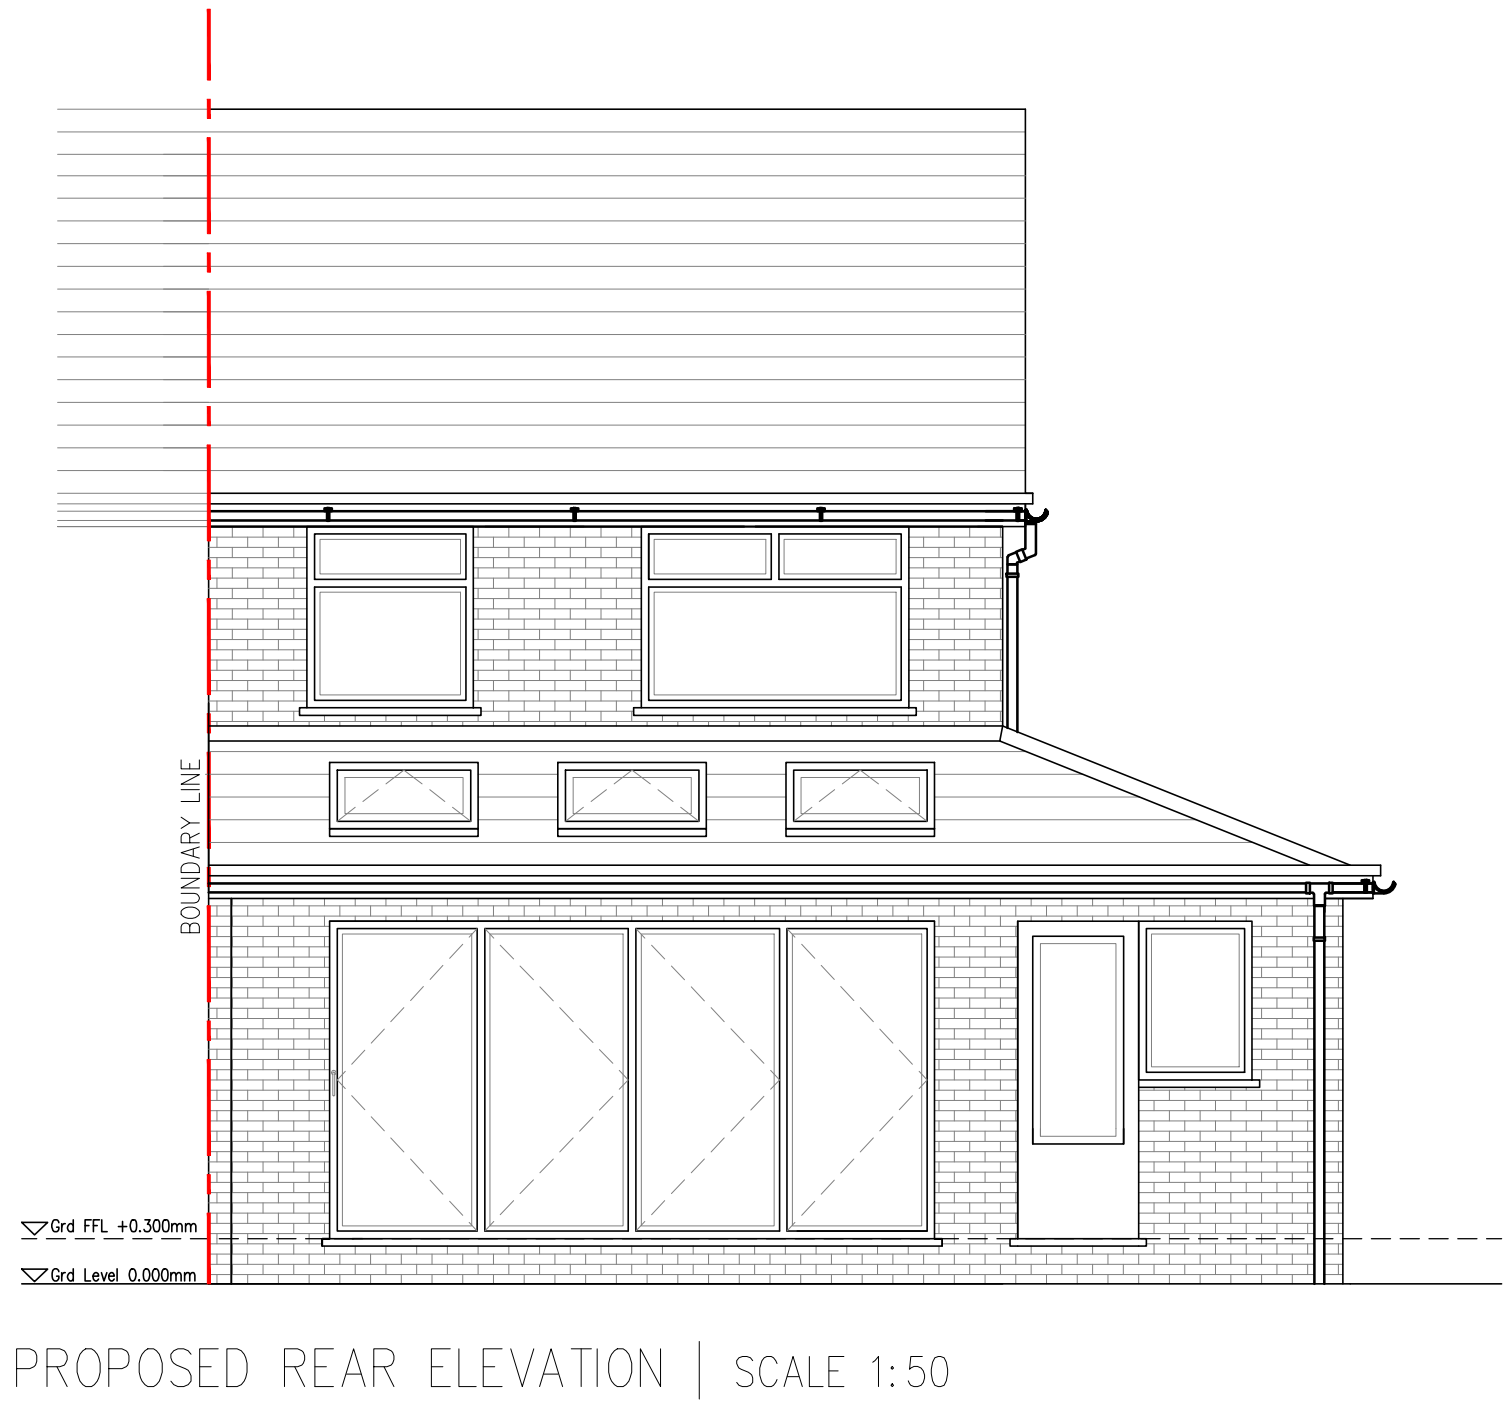
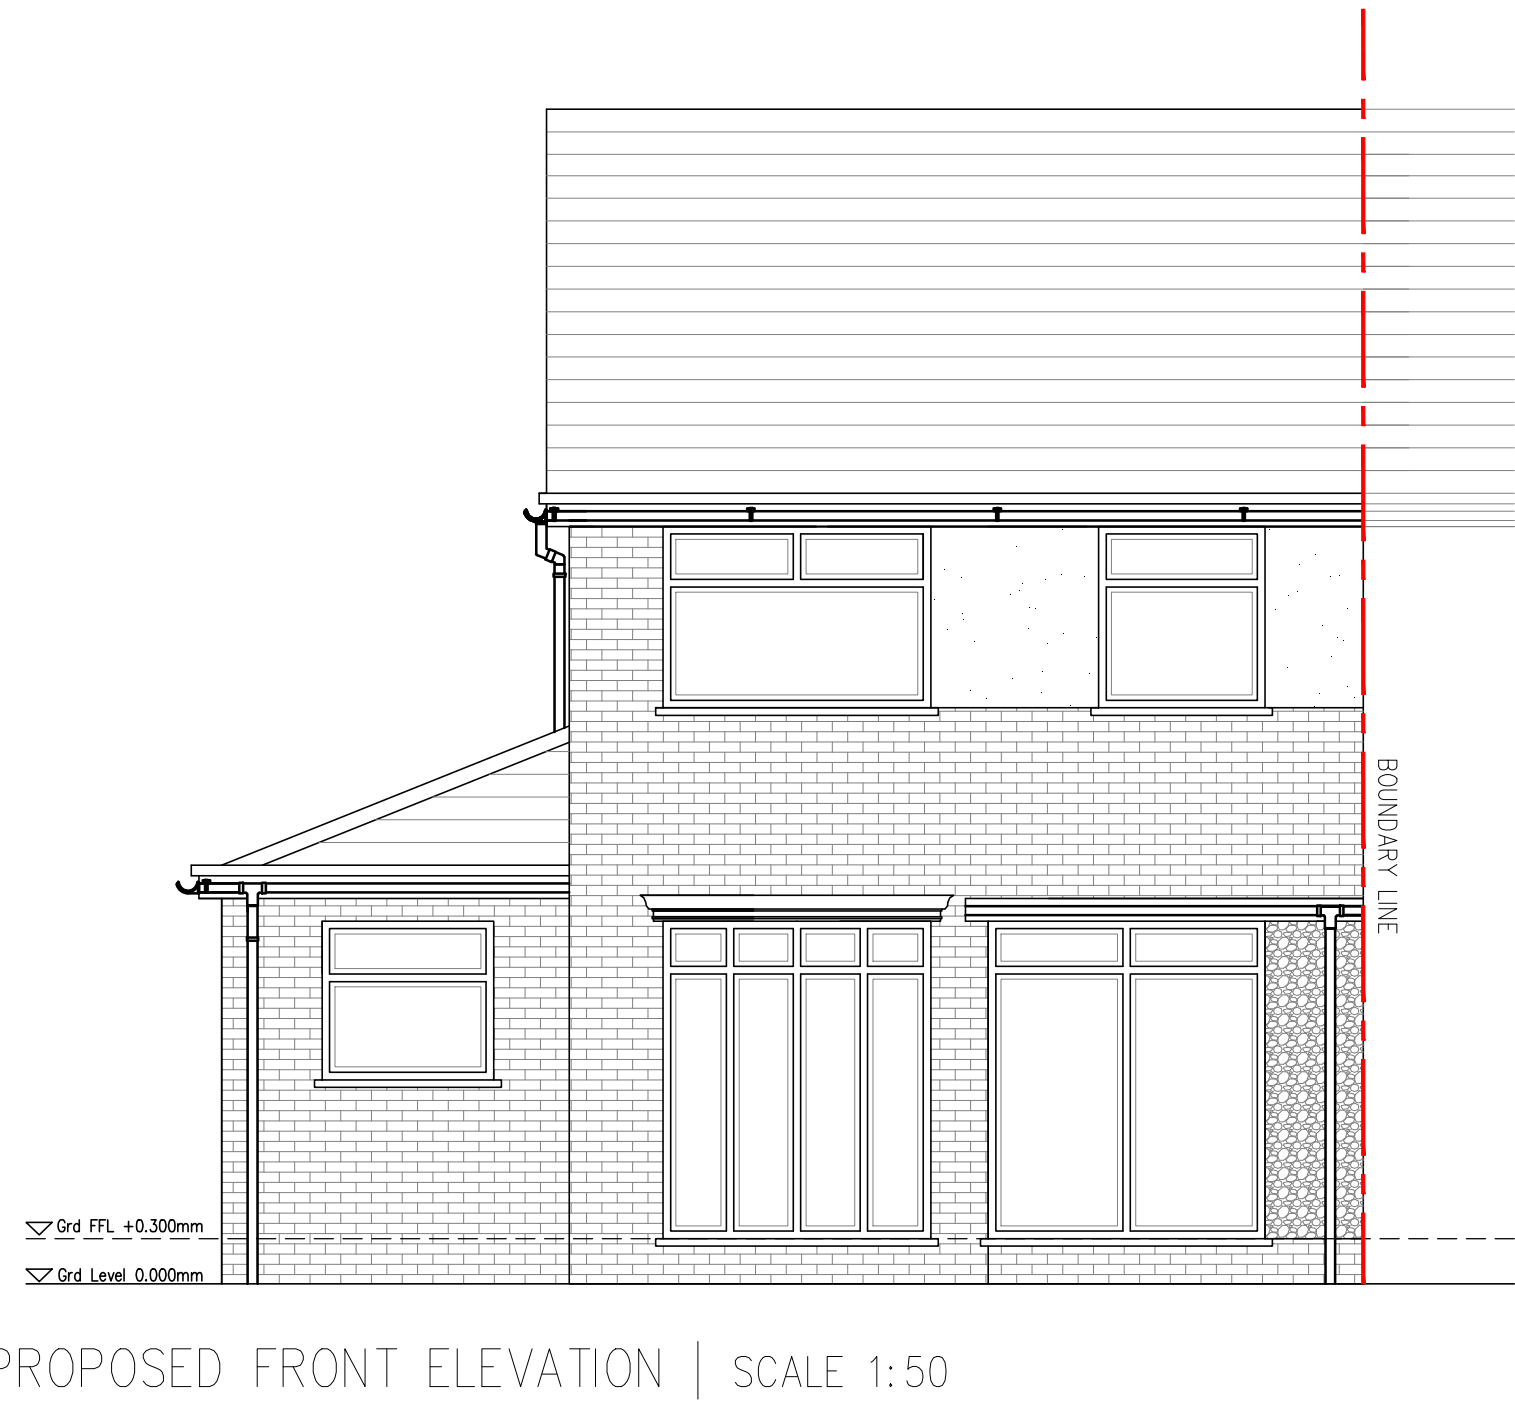
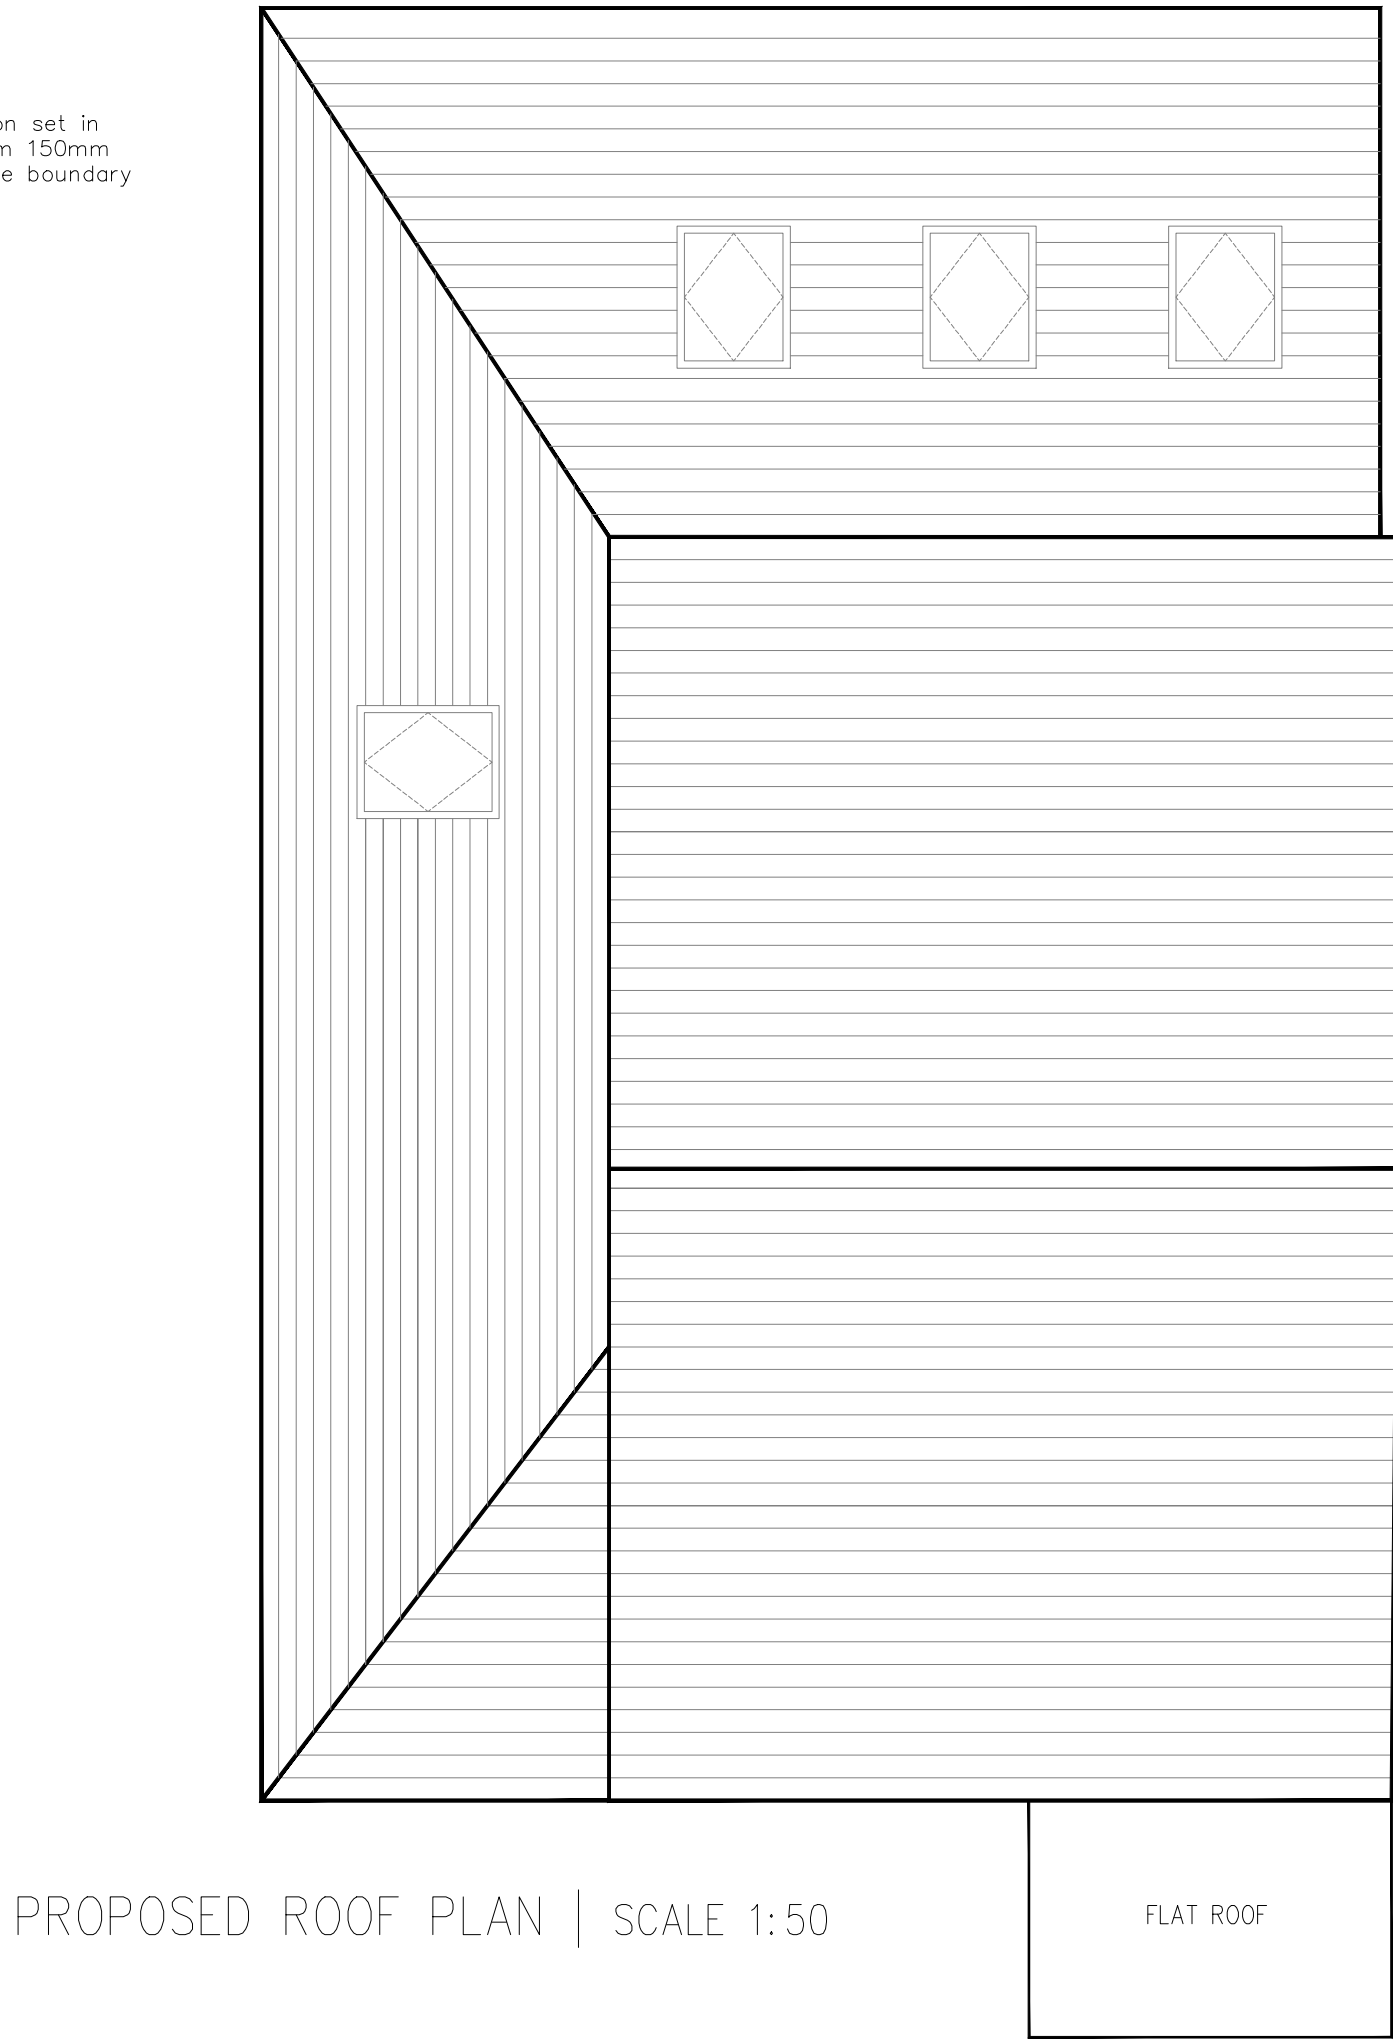
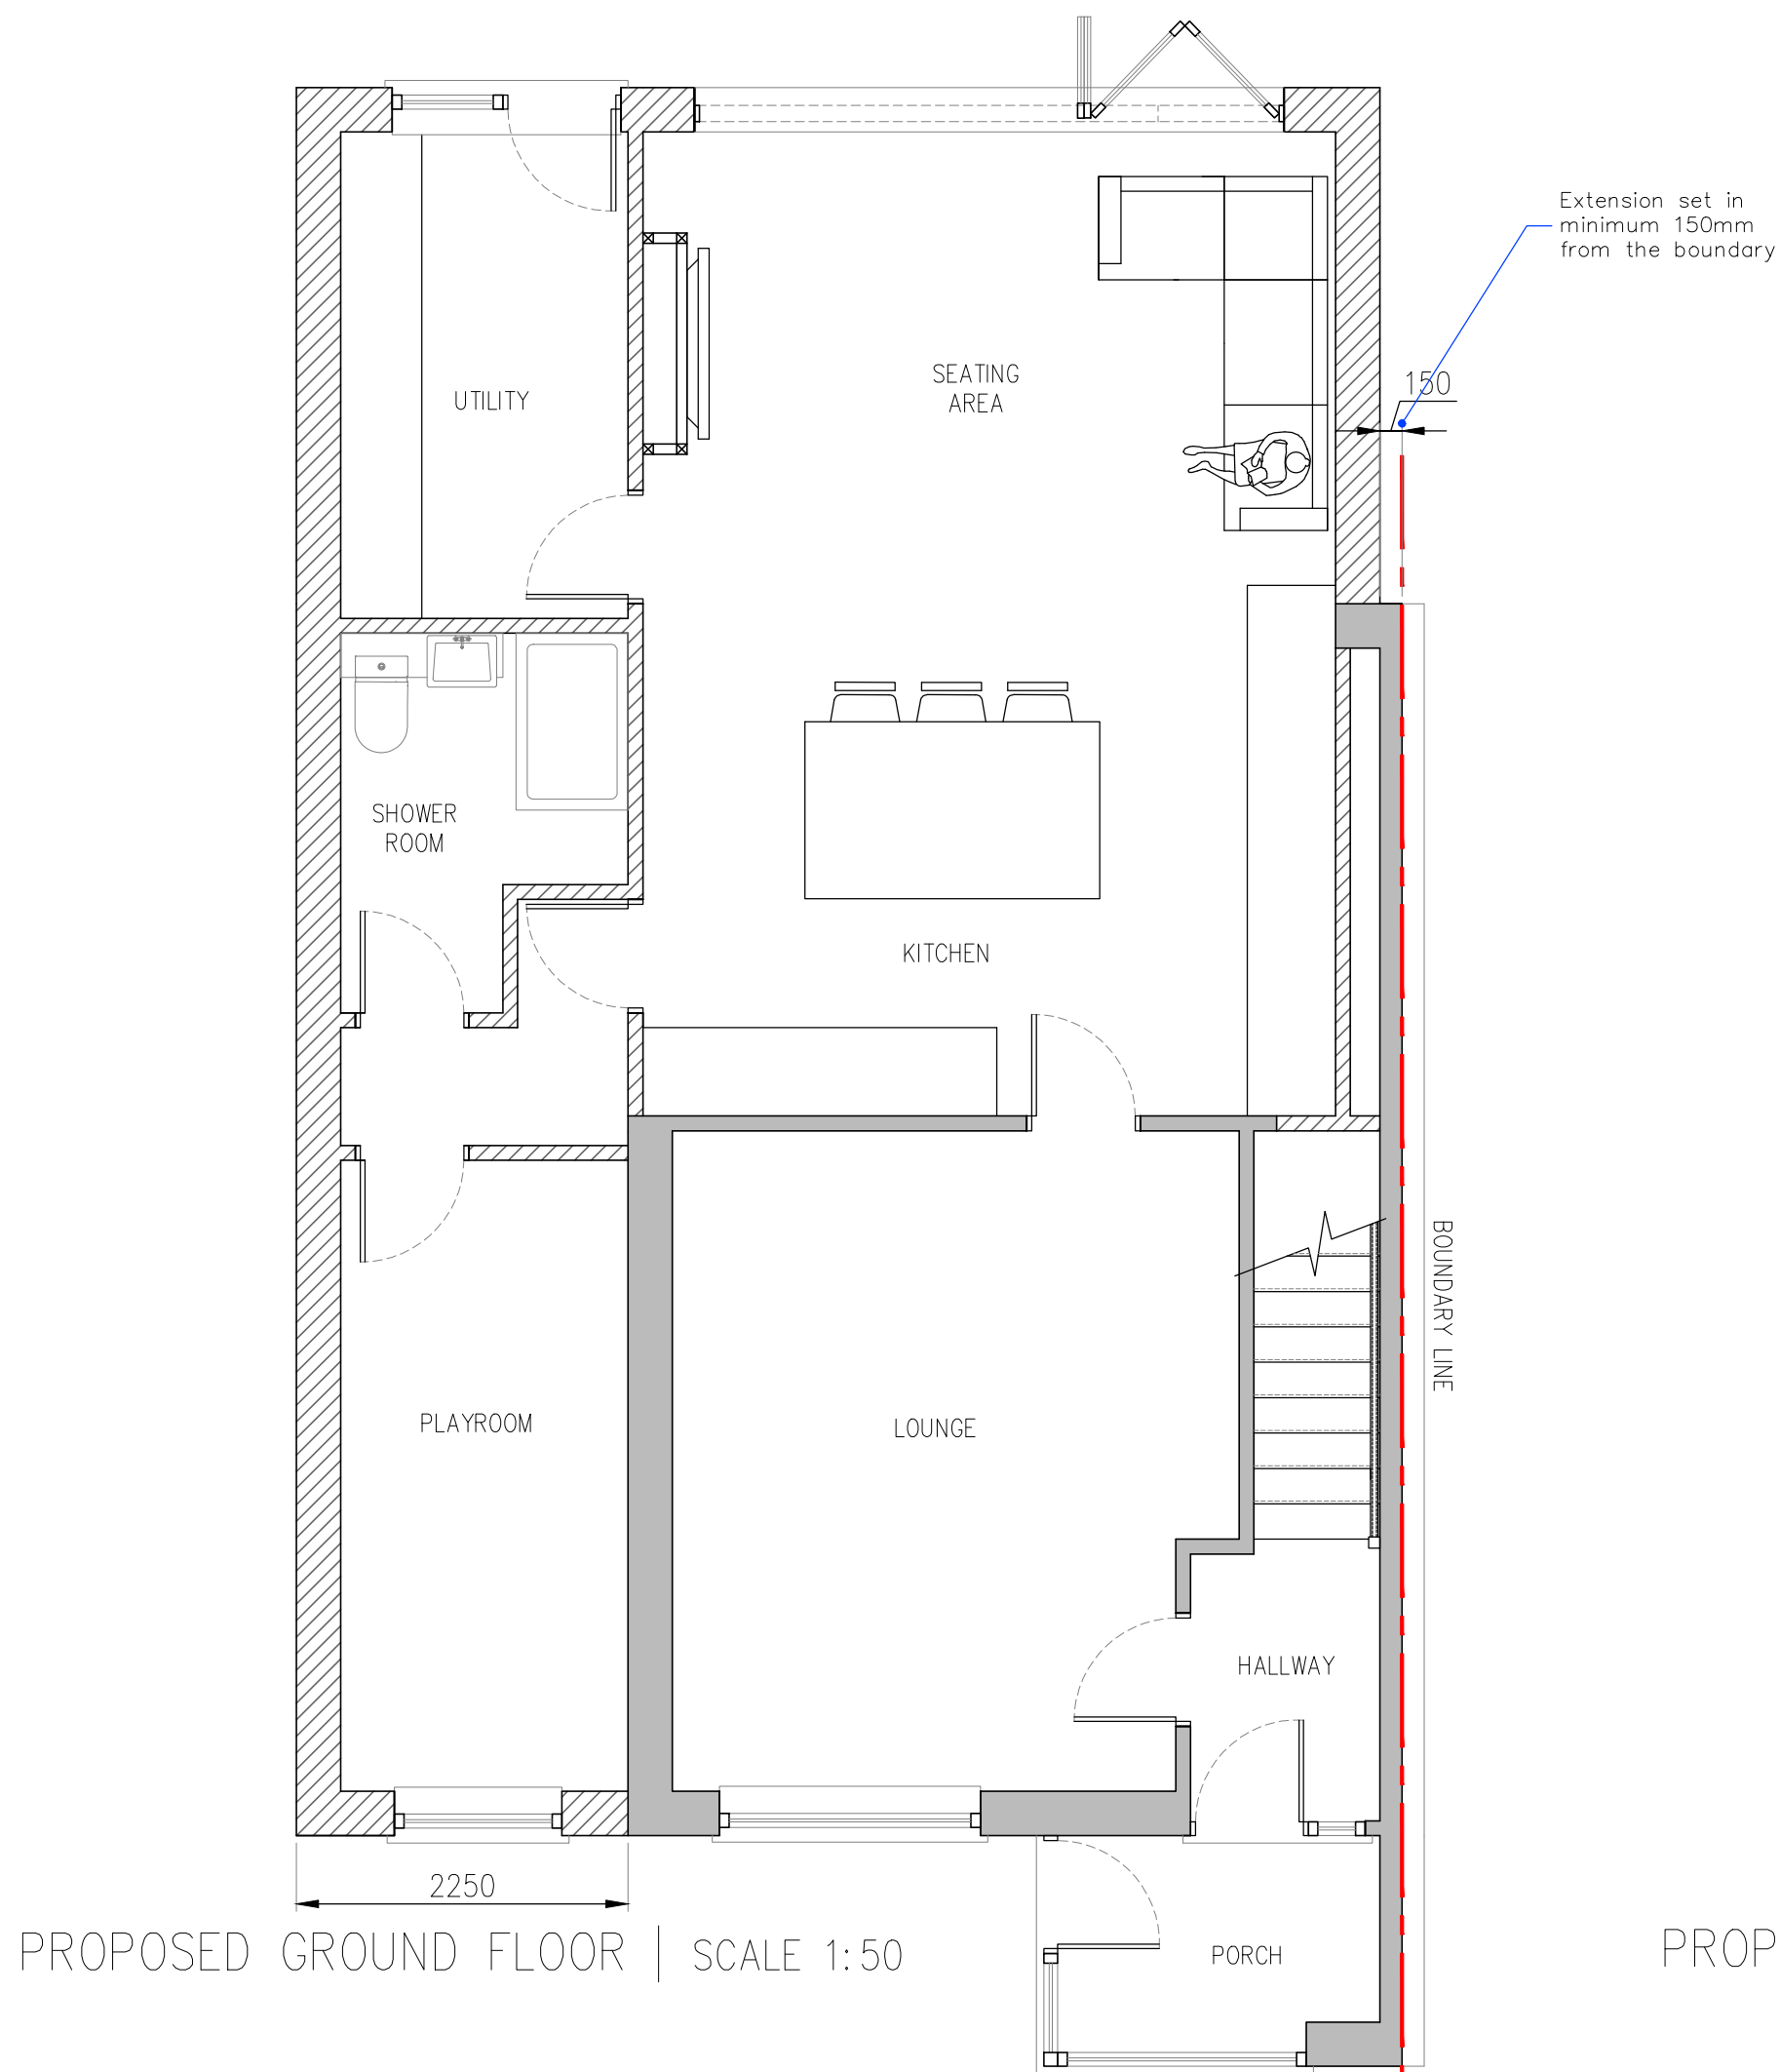


SCALE BAR 1:50