
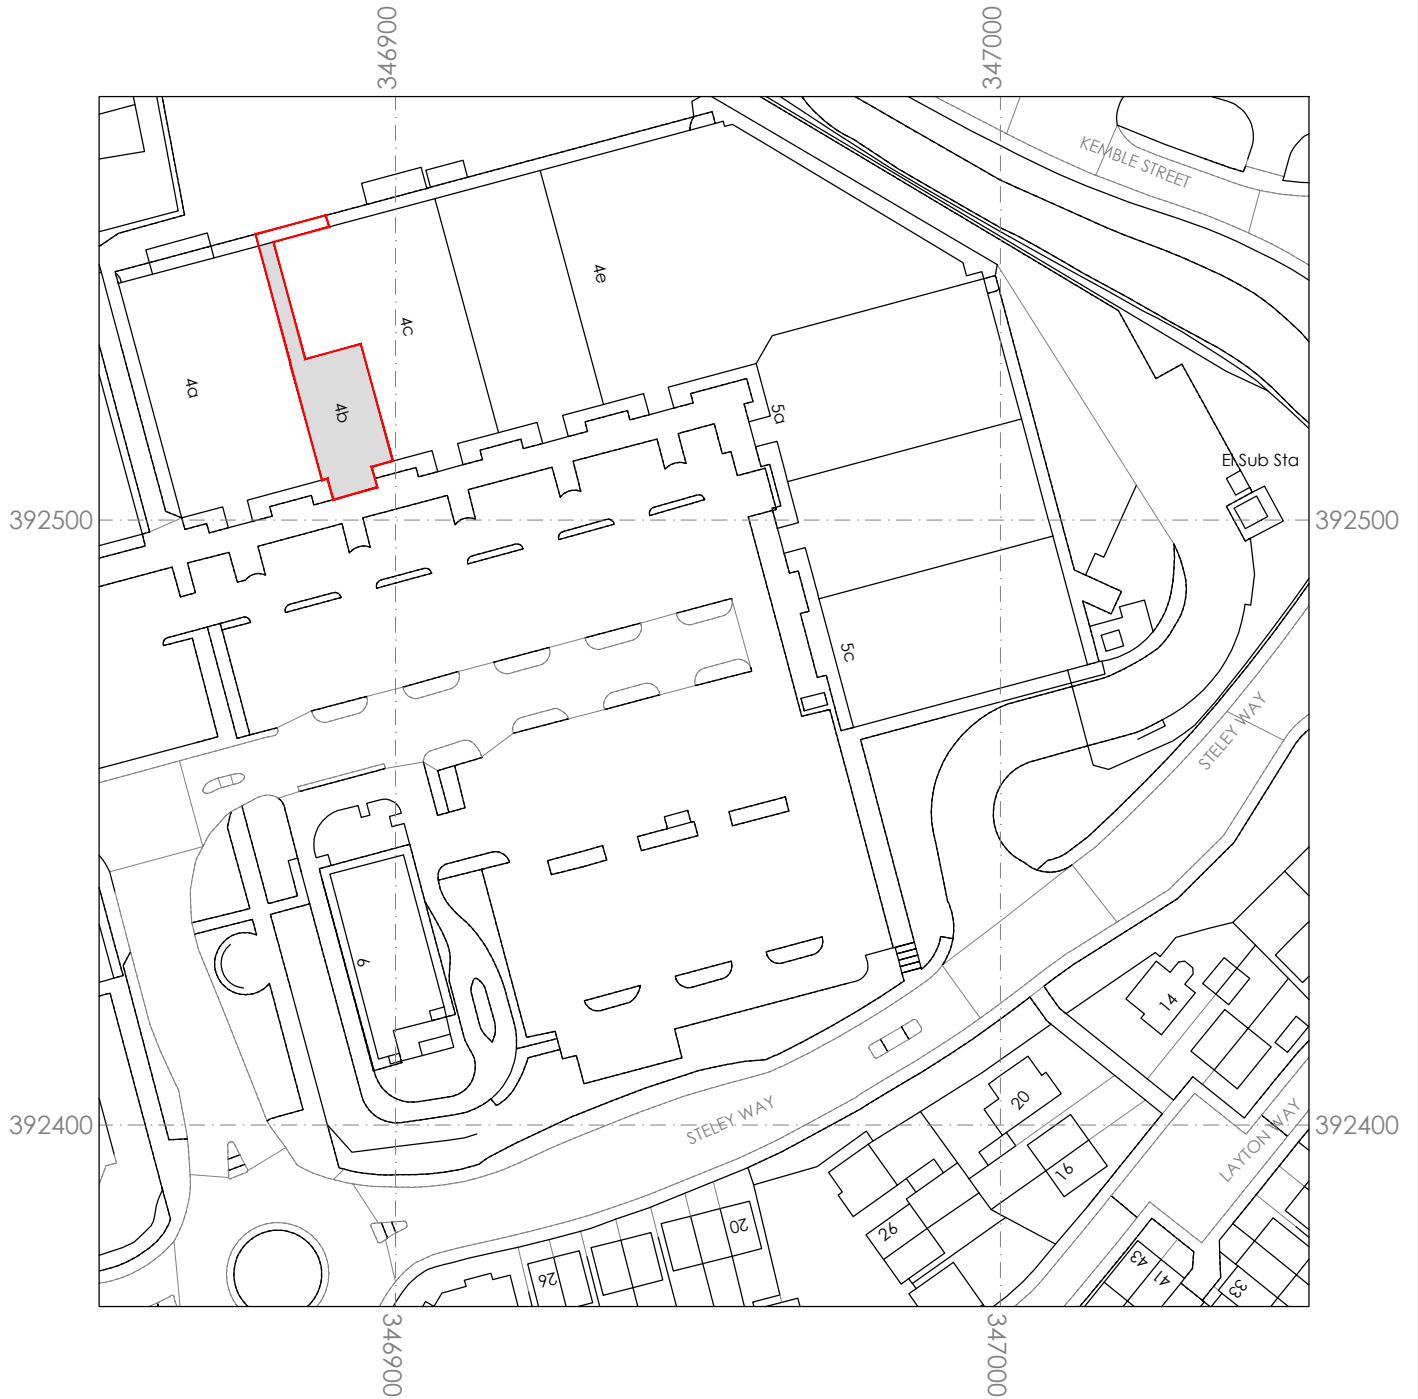


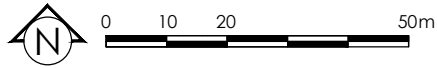

LOCATION PLAN 1:1250 @ A4

© Crown Copyright and database rights 2023 OS 100047474.

DWG NO: 2181-LP	REVISION: A	TITLE: Location Plan	 fisch STRUCTURED CREATIVITY	FISCH DESIGN LTD 1 HERITAGE BUSINESS CENTRE DERBY ROAD, BELPER DERBYSHIRE, DE56 1SW
CLIENT: Specsavers				
PROJECT: Unit 4B Cables Retail Park Prescot Merseyside L34 5NQ				
ORIGIN: EH		CHECKED:	+44 (0)1773 828222 / WWW.FISCHDESIGN.CO.UK / MAIL@FISCHDESIGN.CO.UK	
SCALE: 1:1250@A4		DATE: 19.07.23		