
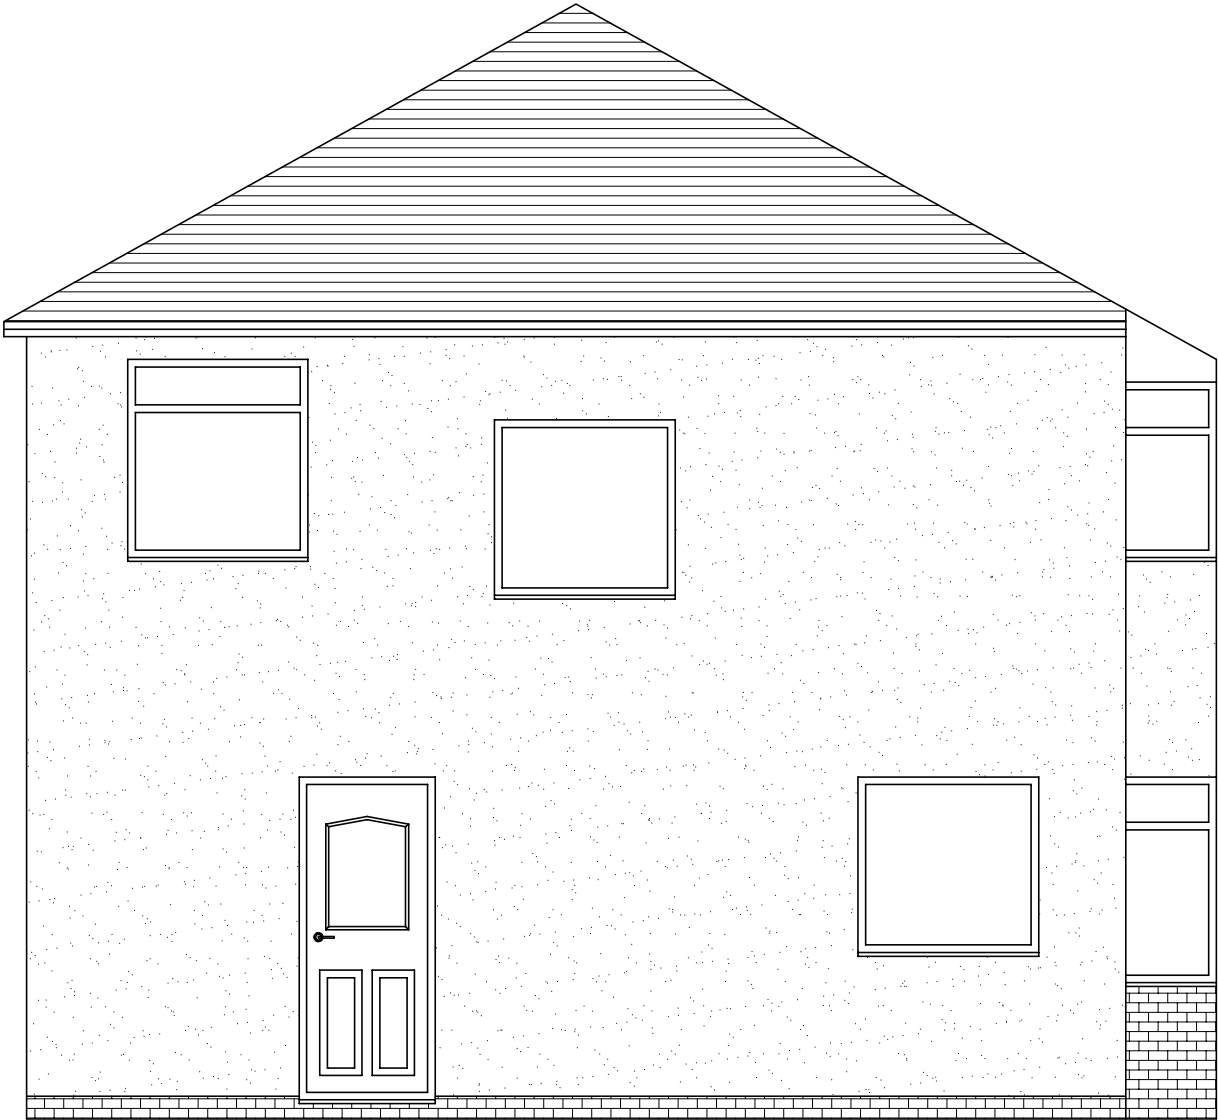


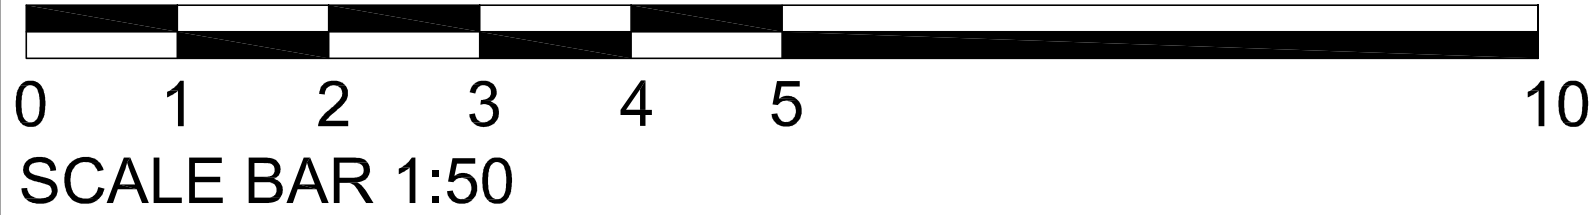

Rev	Initial	Amendment	Date

CHRIS MITCHELL 20 HOLMWOOD DRIVE, FORMBY L37 1PQ Tel. 07832272348 E-Mail : CHRIS666MITCH@HOTMAIL.COM	PROJECT PROPOSED EXTENTIONS TO 88 TARBOCK ROAD, HUYTON, L36 5TQ		DETAIL EXISTING SIDE ELEVATION 1		DATE 25.11.2024	SCALE 1:50@A3
					DRAWN CM	CHK.BY DRG. NUMBER EX06