


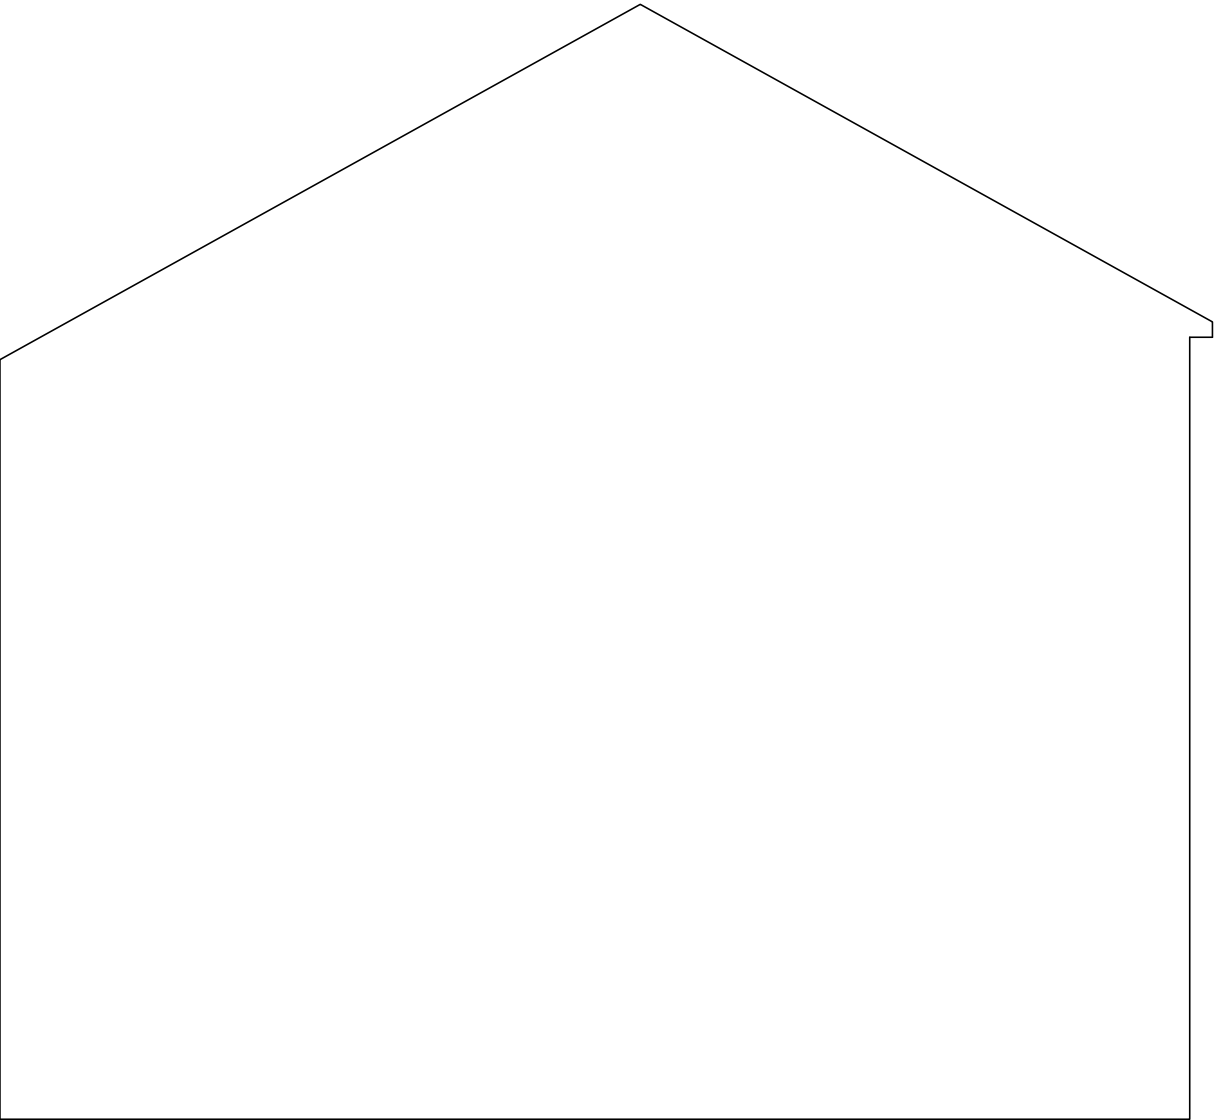

0 1 2 3 4 5 10

SCALE BAR 1:50



Rev	Initial	Amendment	Date

CHRIS MITCHELL 20 HOLMWOOD DRIVE, FORMBY L37 1PQ Tel. 07832272348 E-Mail : CHRIS666MITCH@HOTMAIL.COM	PROJECT <u>PROPOSED EXTENTIONS TO</u> 88 TARBOCK ROAD, HUYTON, L36 5TQ		DETAIL <u>EXISTING SIDE ELEVATION 2</u>		DATE 25.11.2024	SCALE 1:50@A3
					DRAWN CM	CHK.BY DRG. NUMBER EX07