


GROUND FLOOR

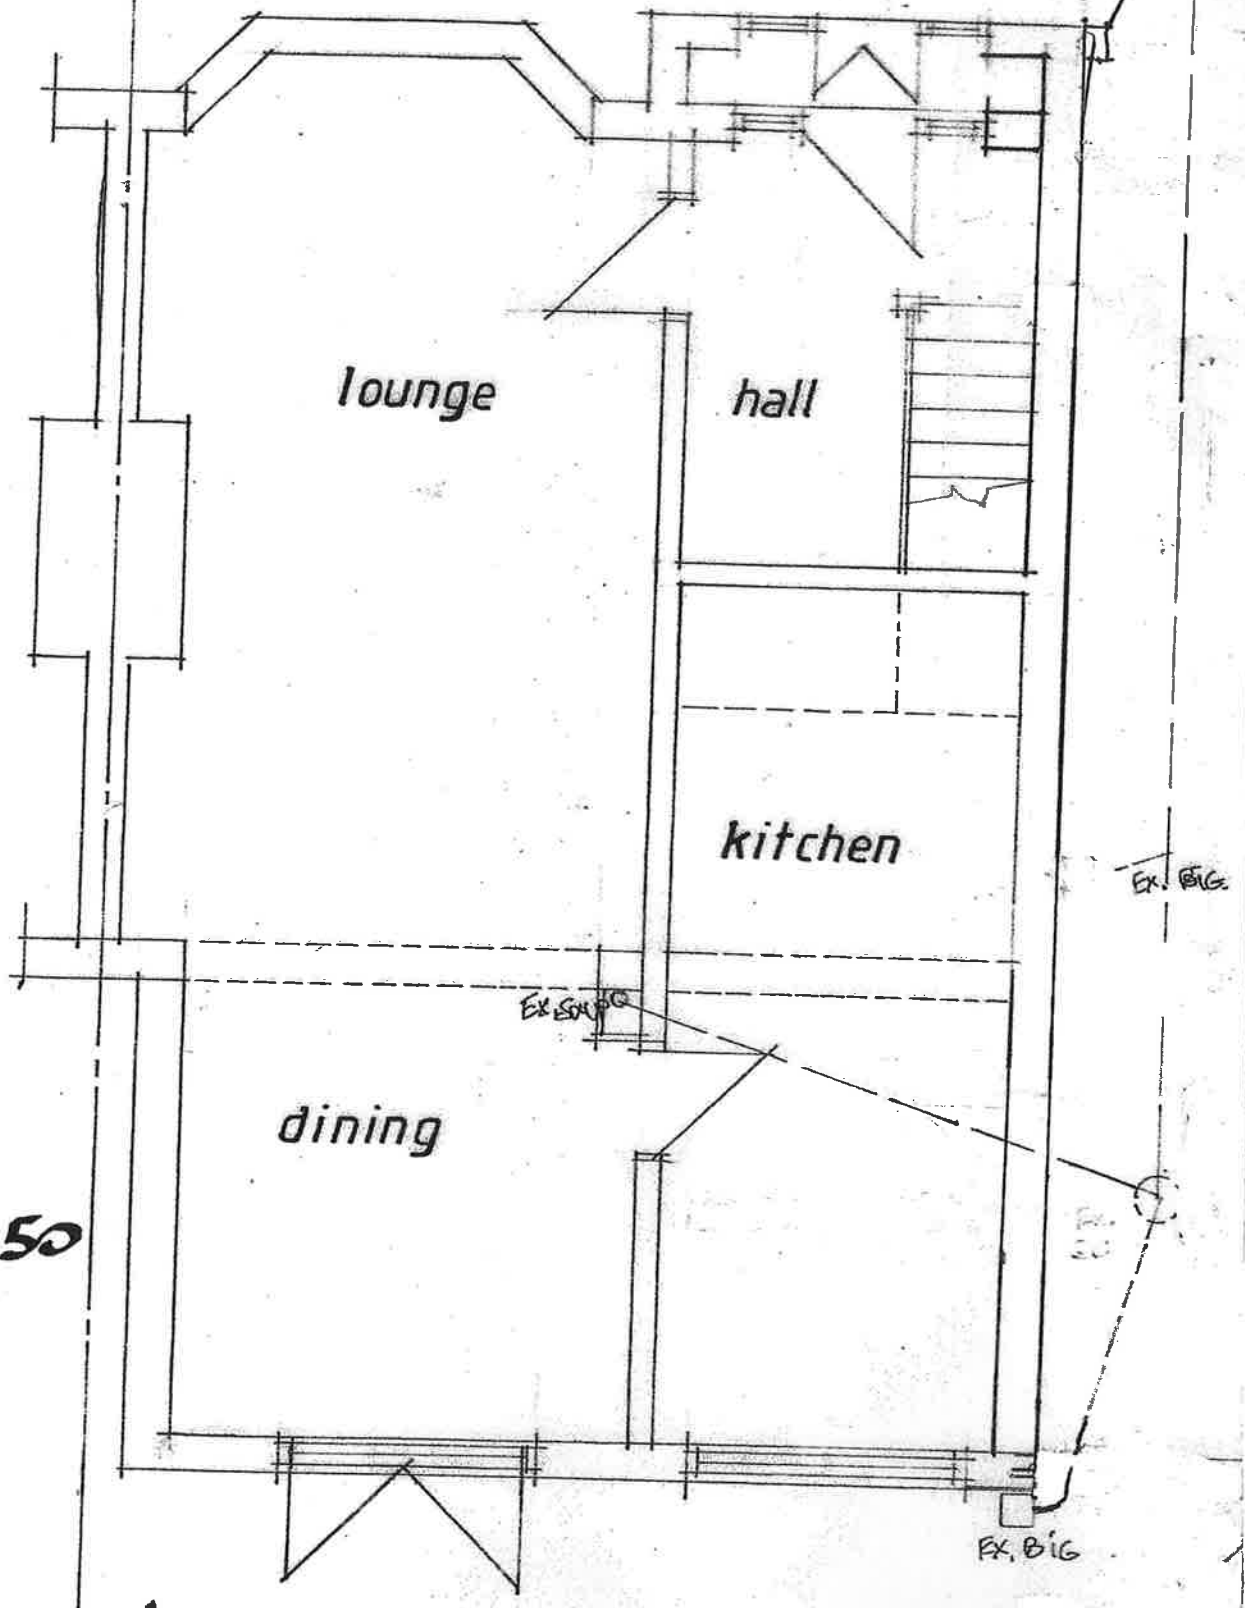

SCALE 1:50

EXISTING GROUND FLOOR LAYOUT

RH 3
6 June 2011

Nº 49 EDGEMOOR DRIVE LI