

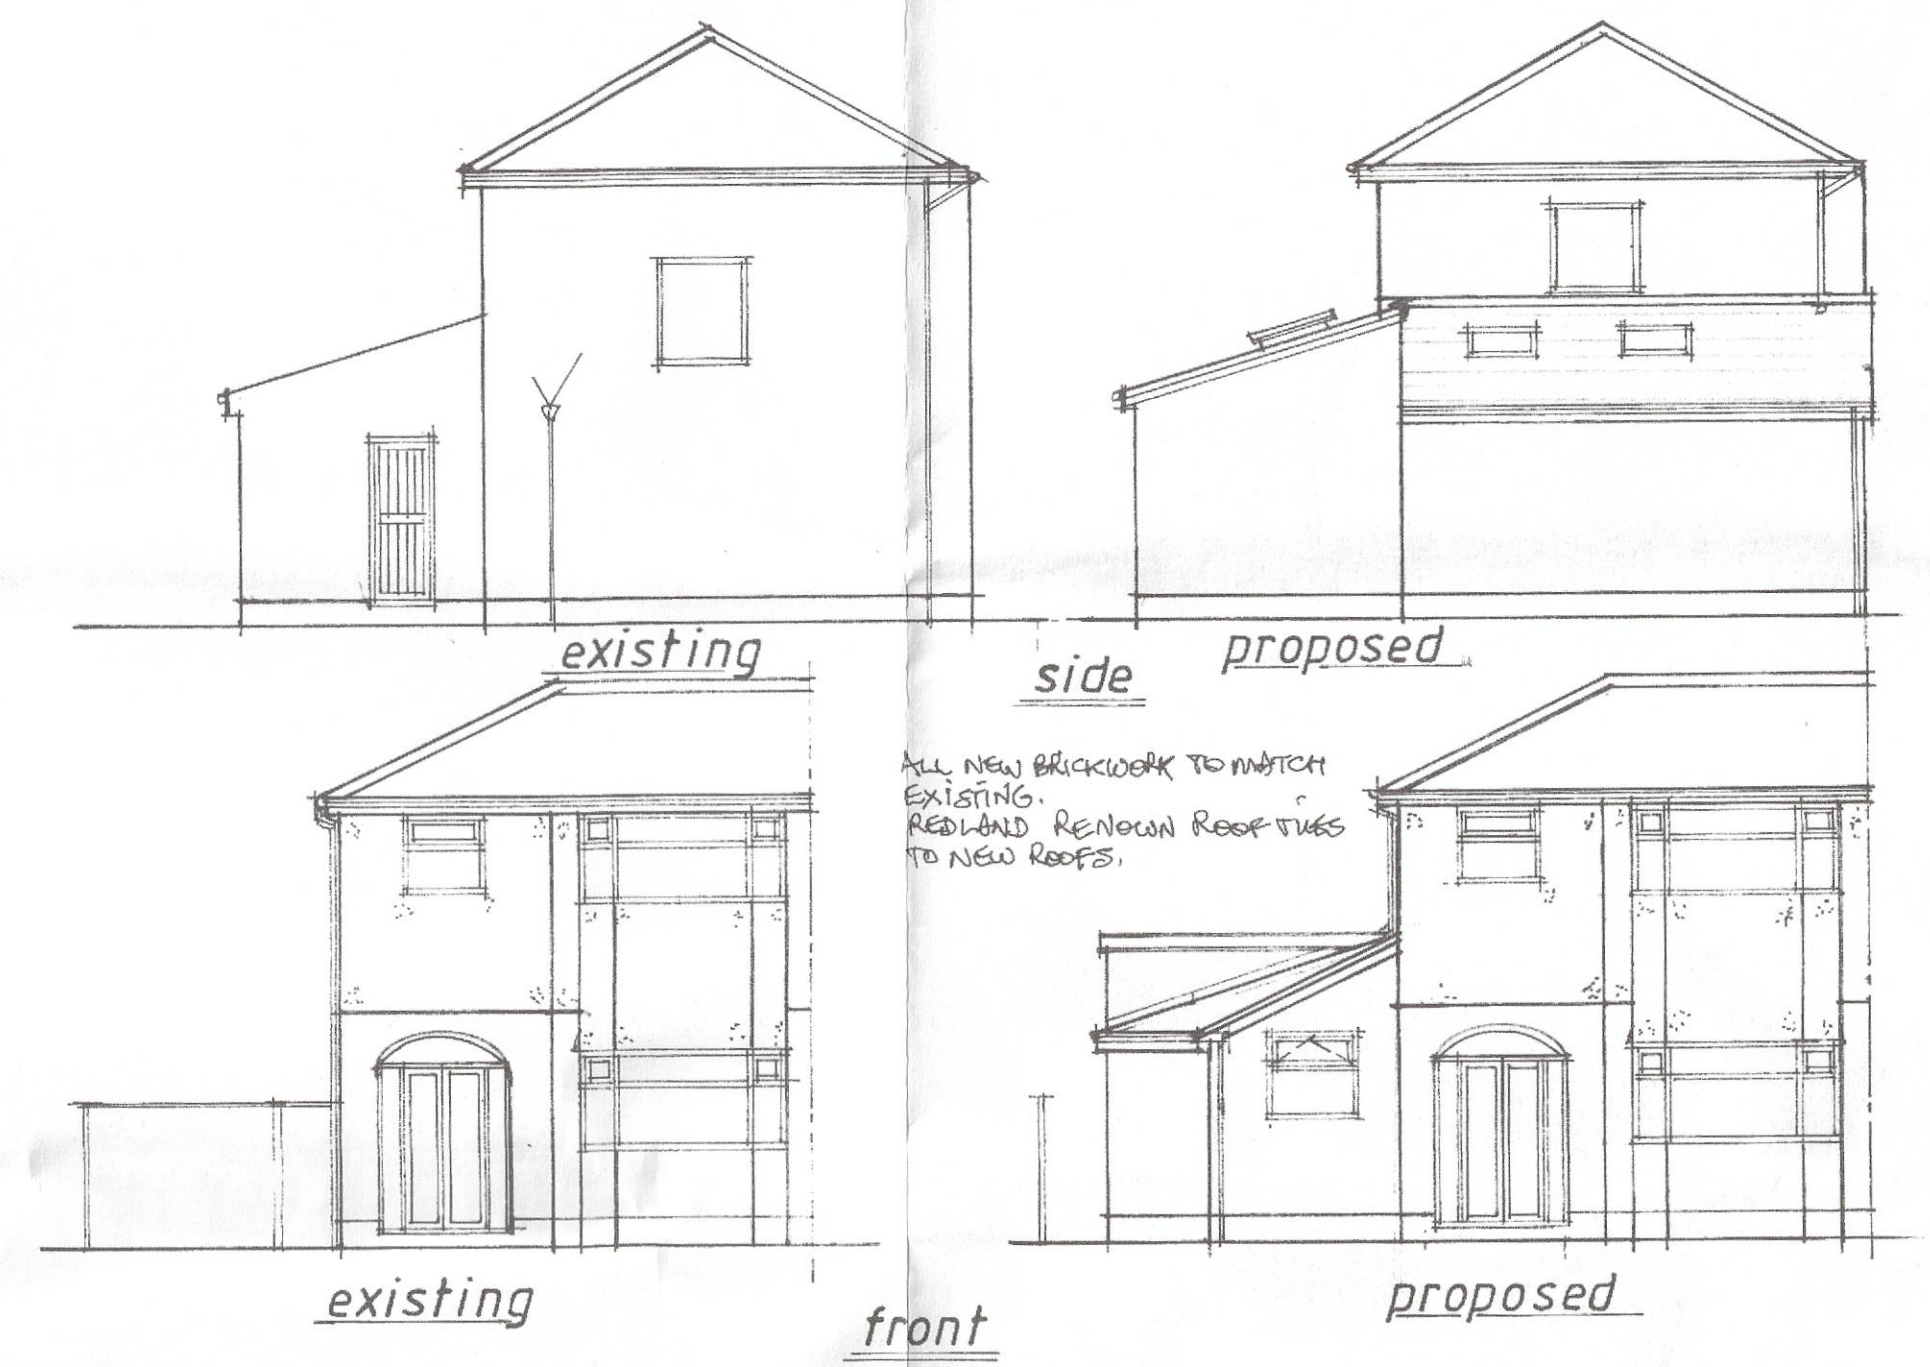
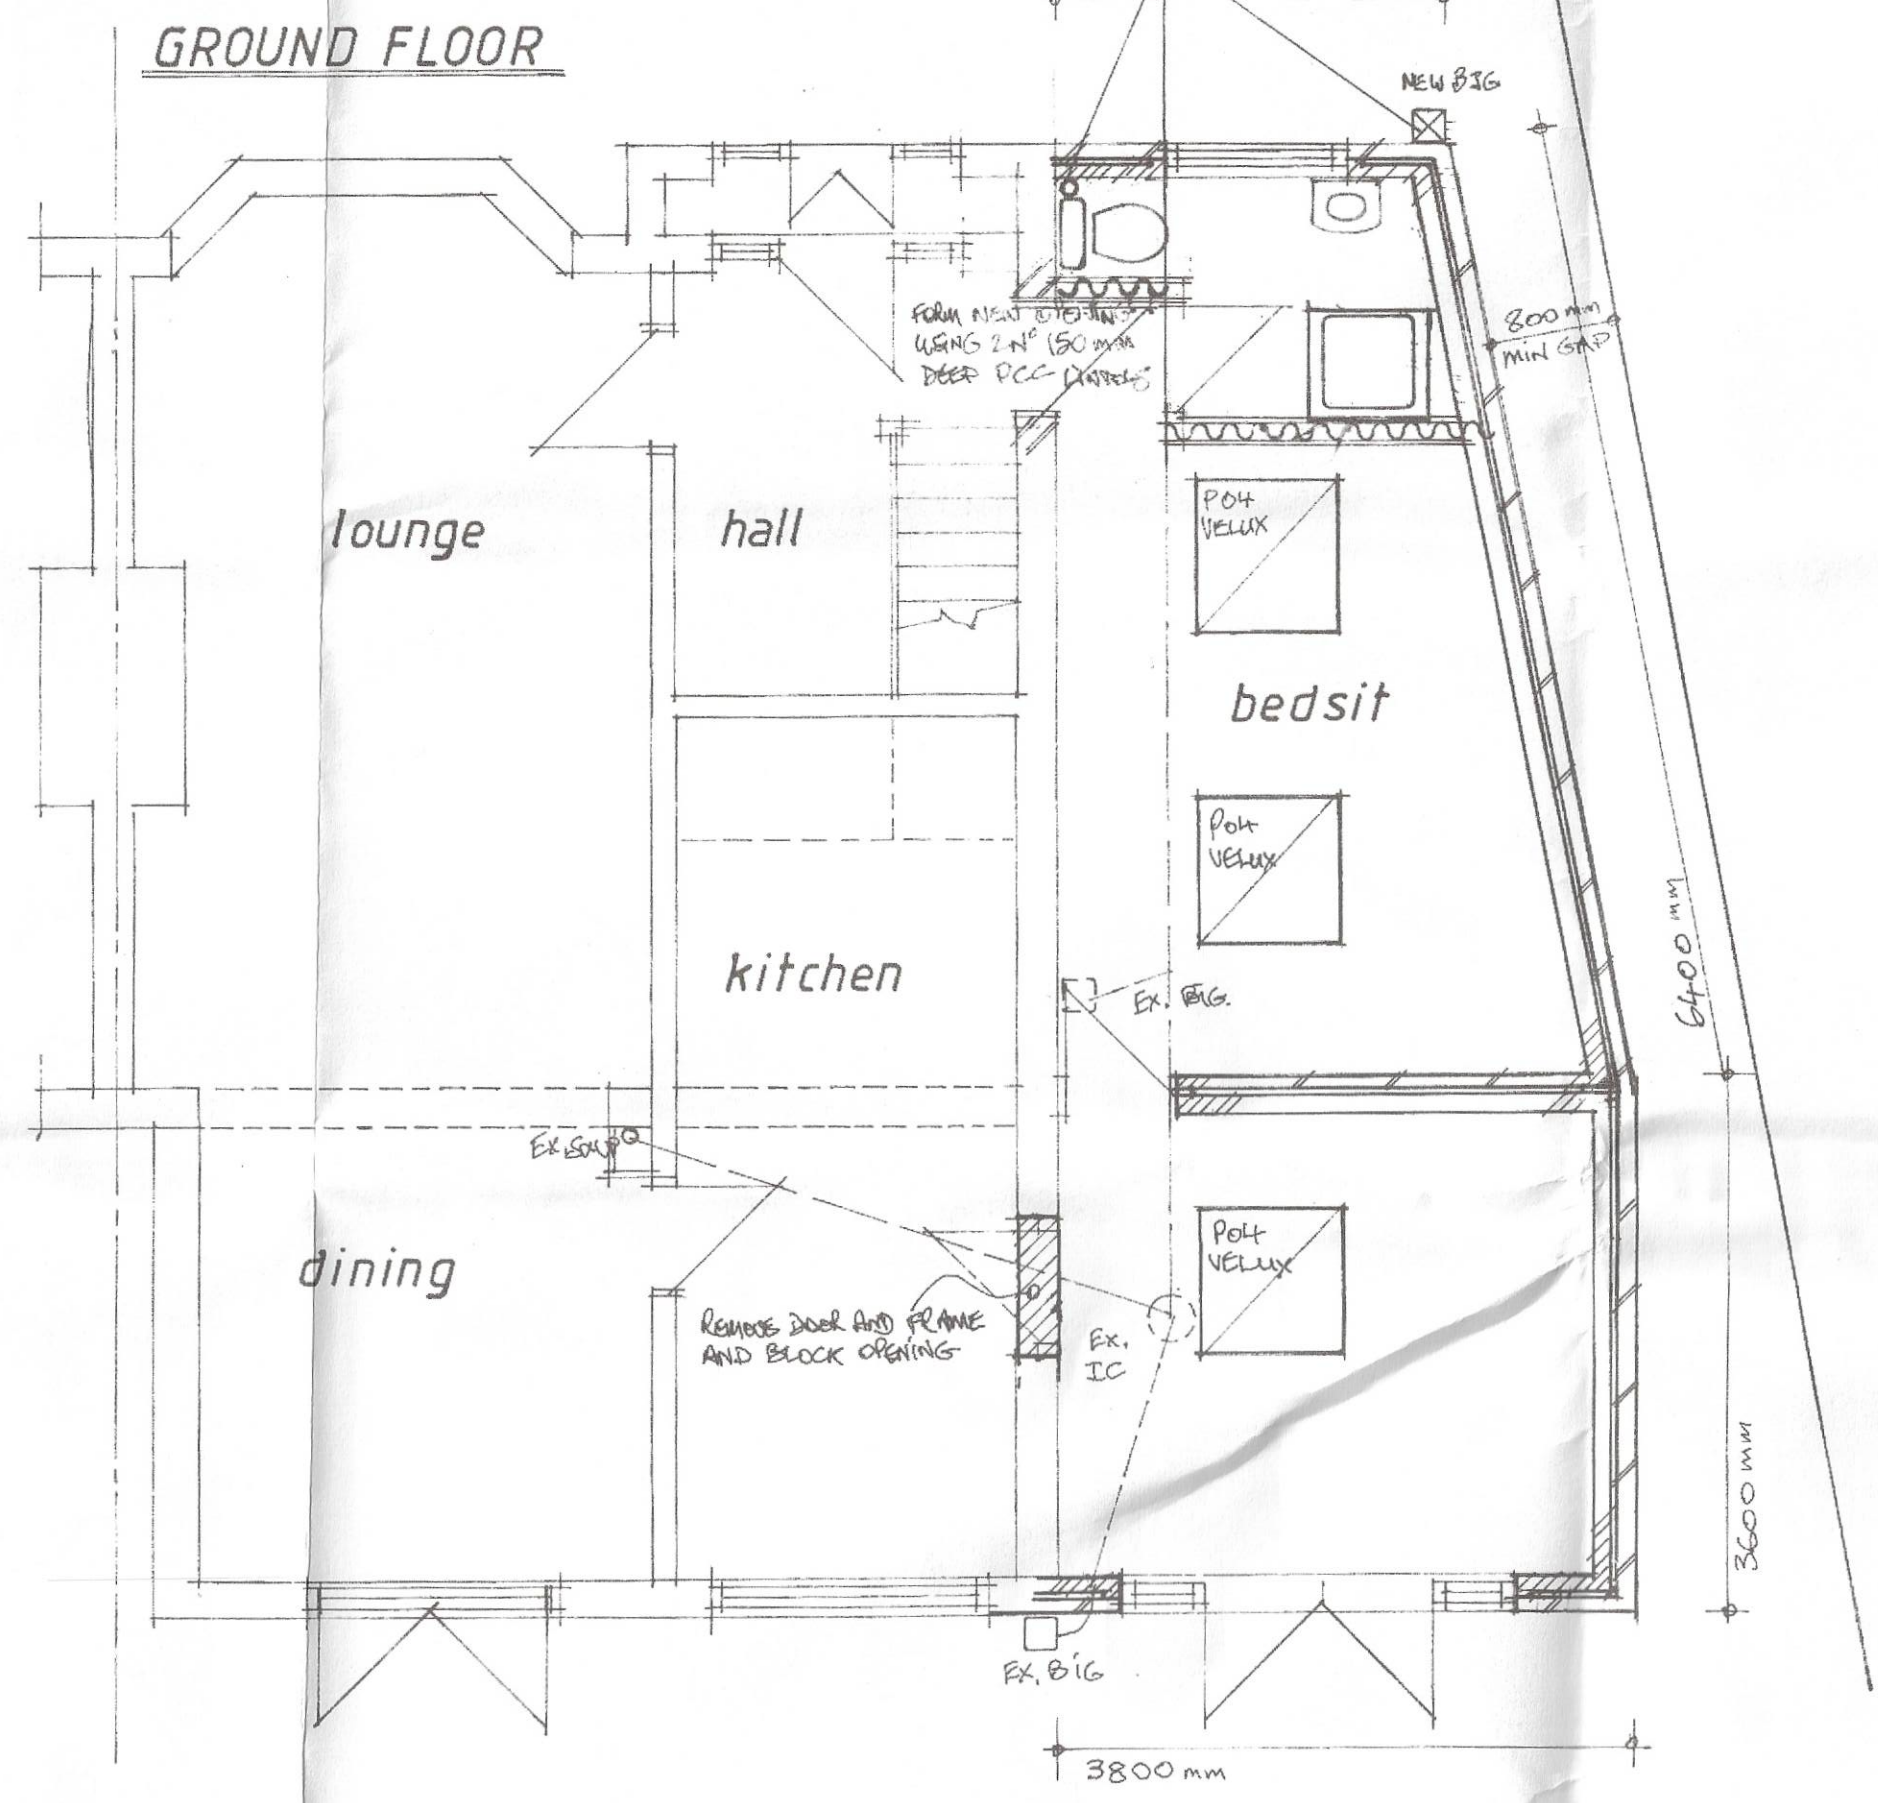


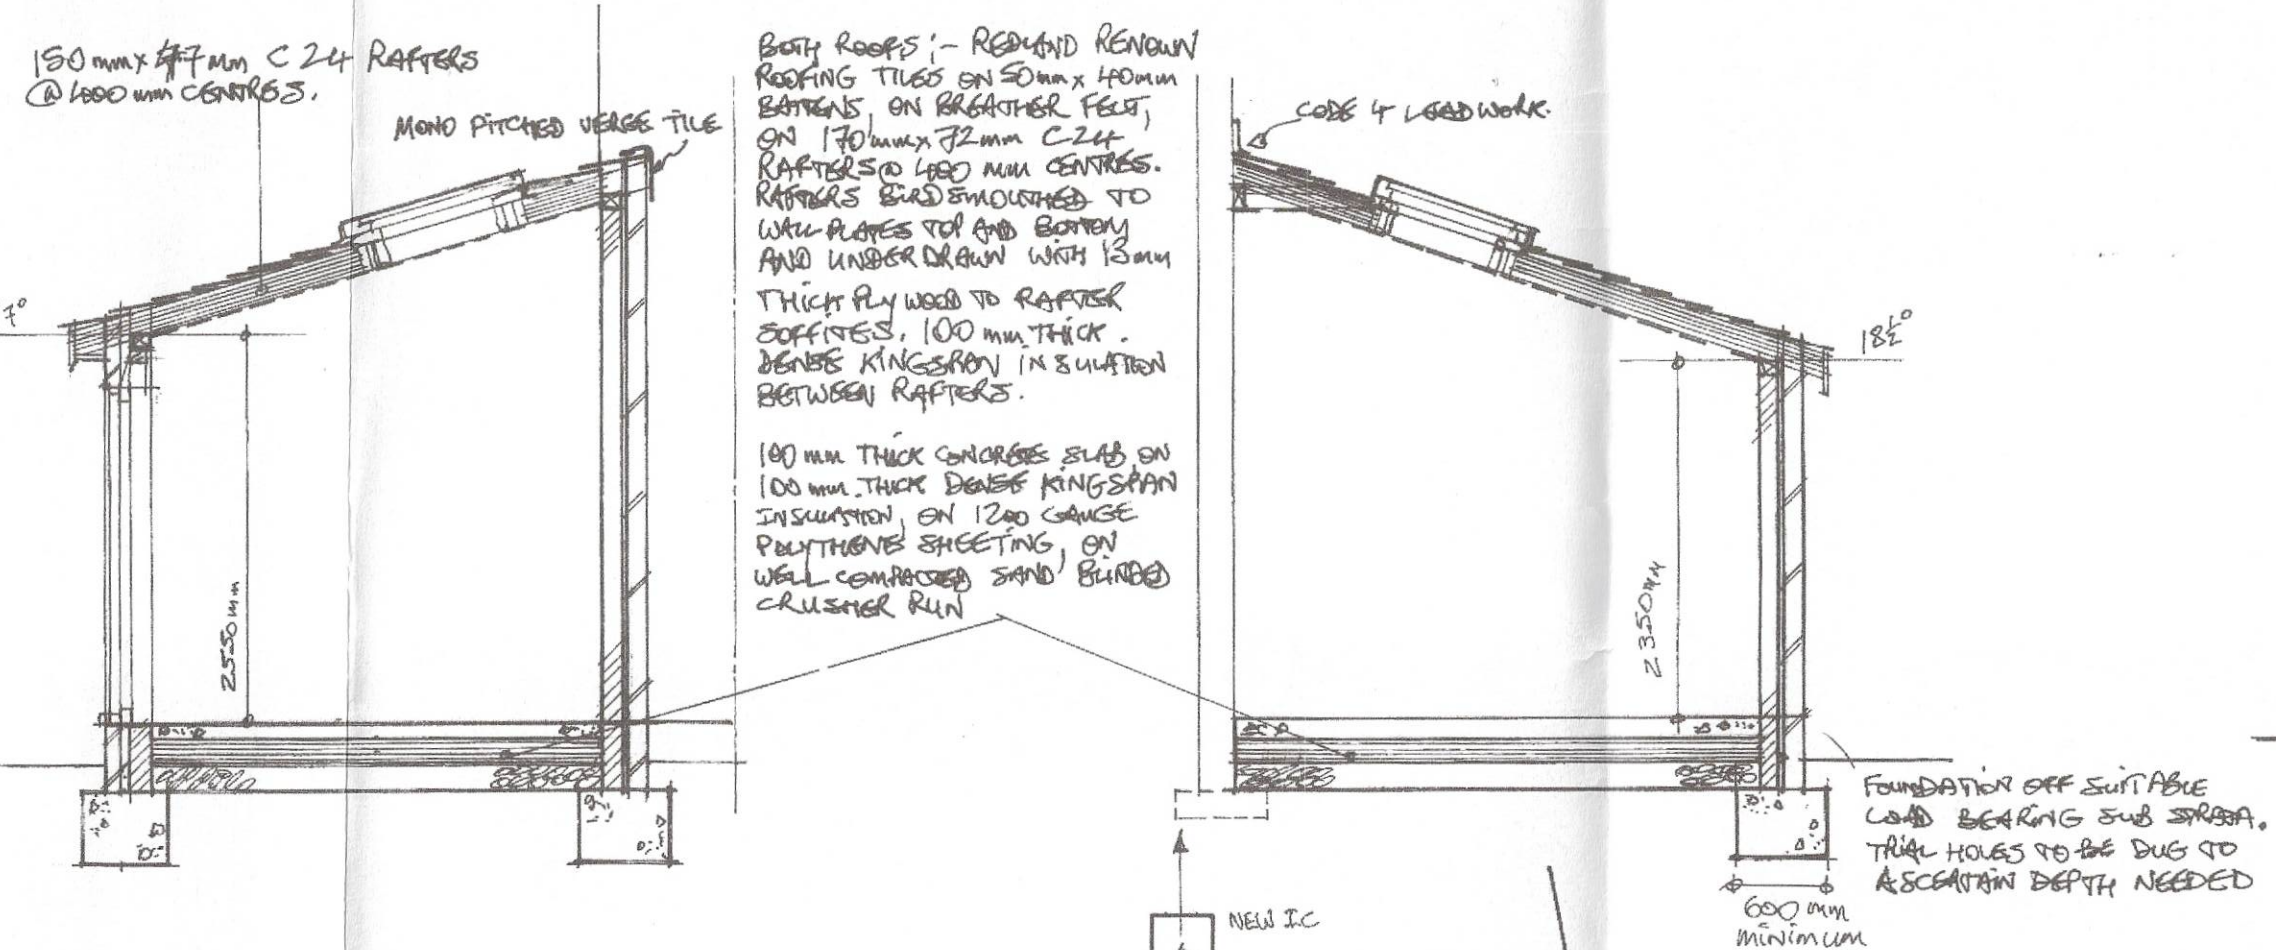

AMENDED PLAN

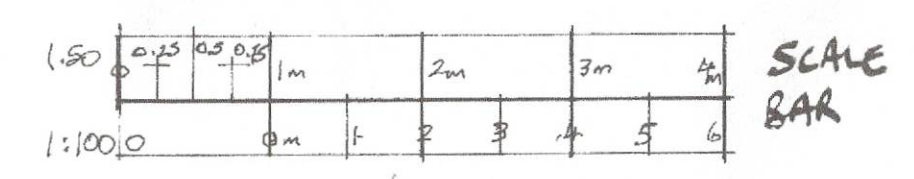

N° 49 EDGEMOOR DRIVE LIVERPOOL L10 1LP