



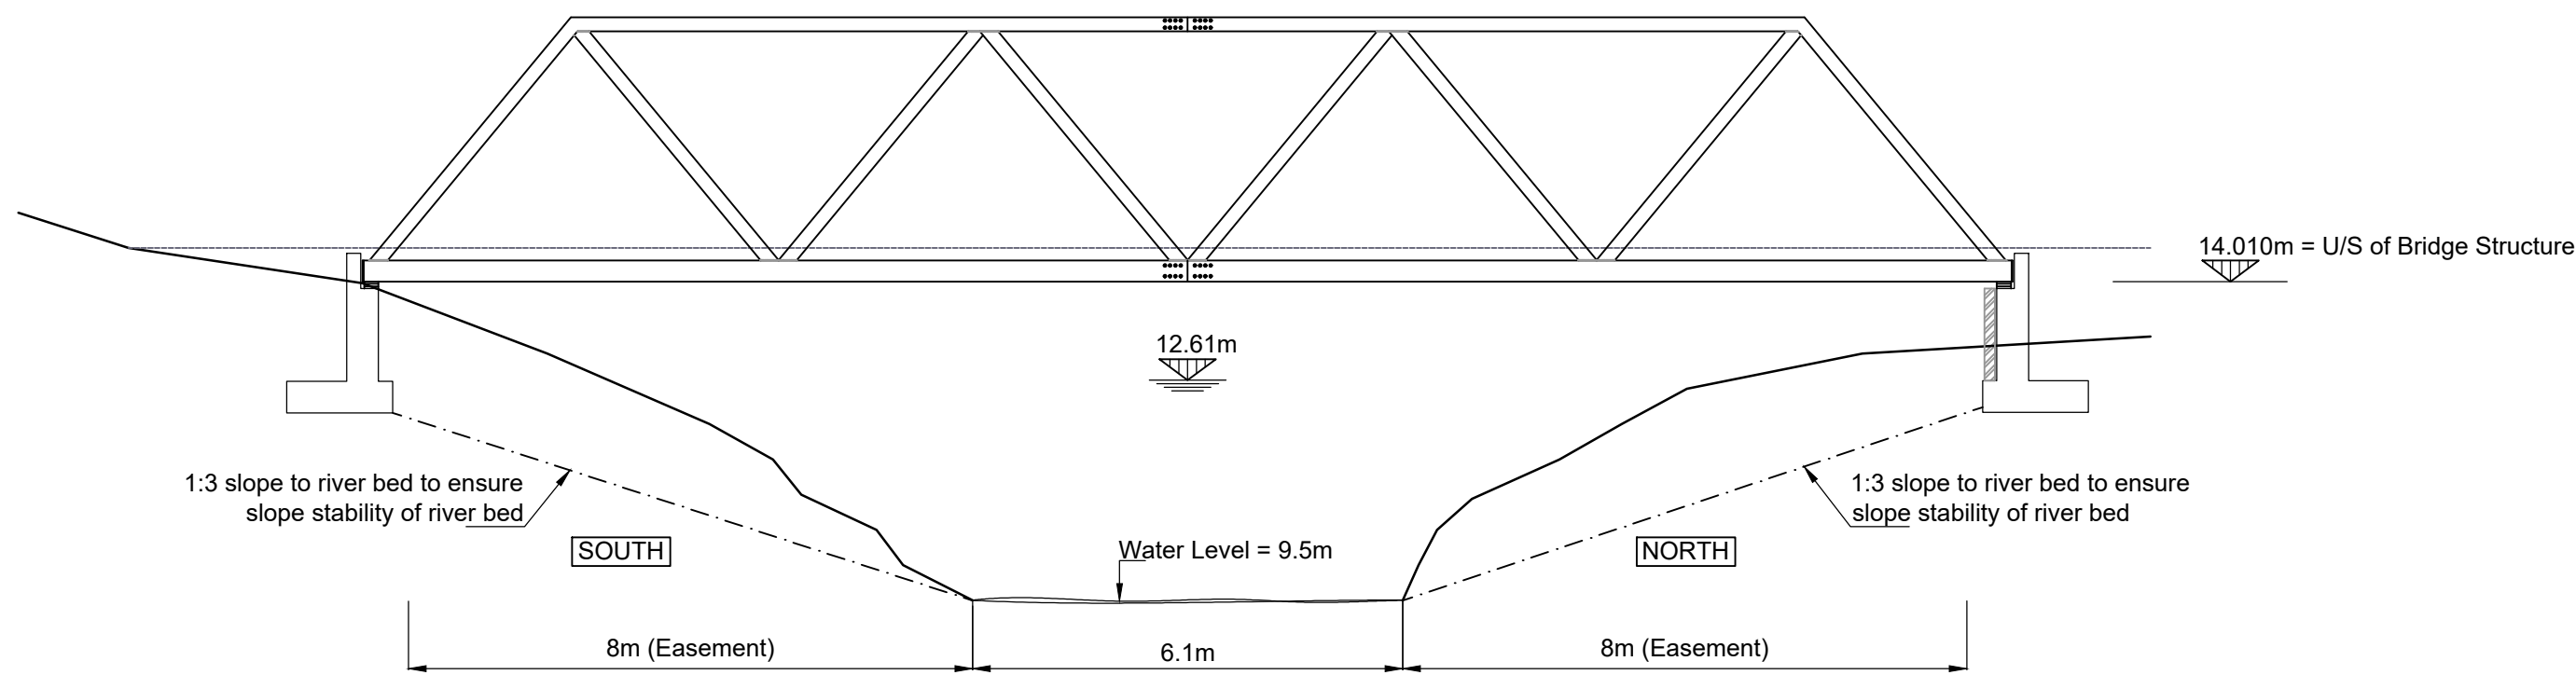


ELEVATION ON BRIDGE

Scale 1:100

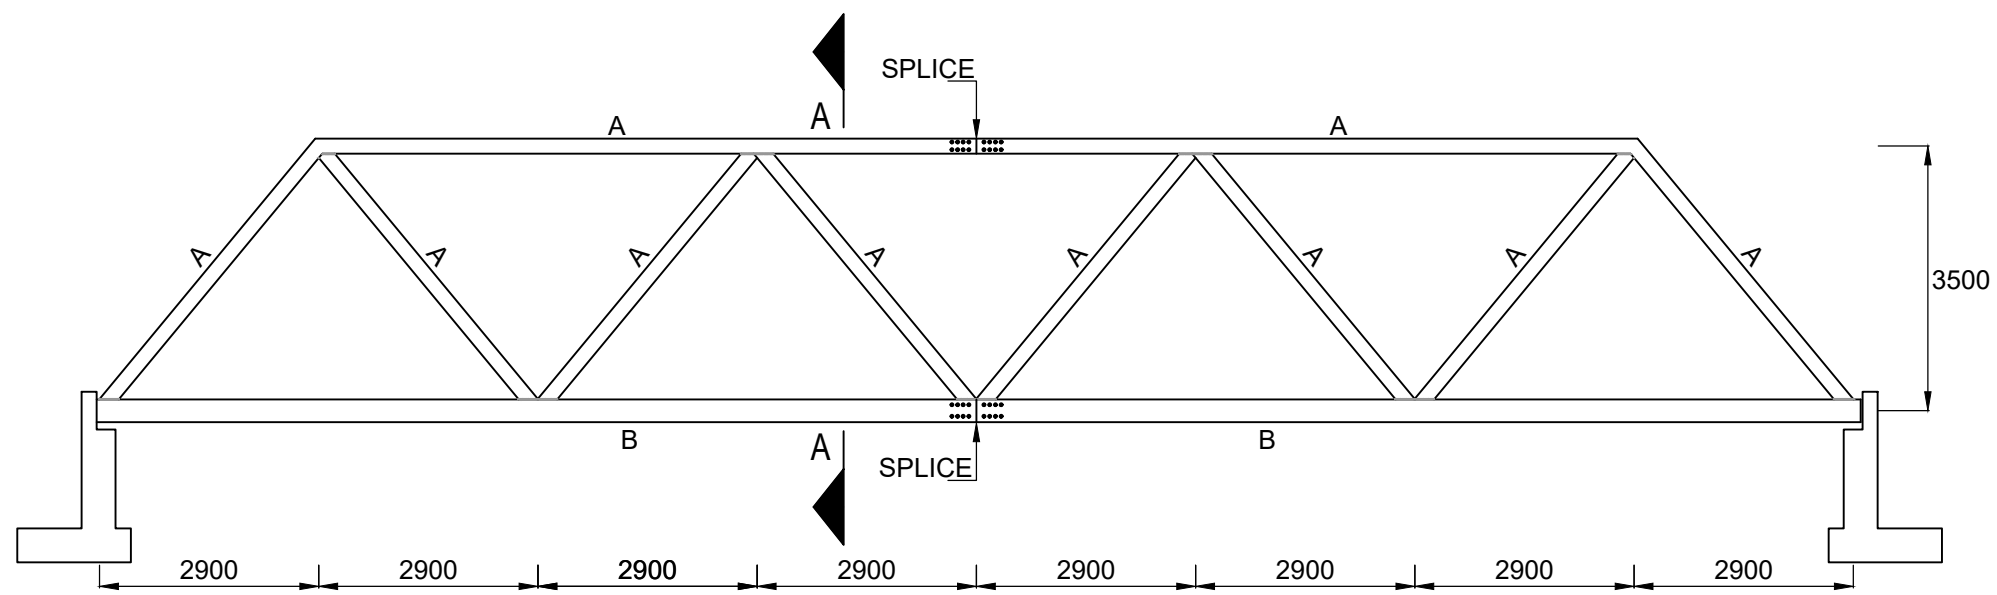


STEELWORK ELEVATION ON BRIDGE

Scale 1:100

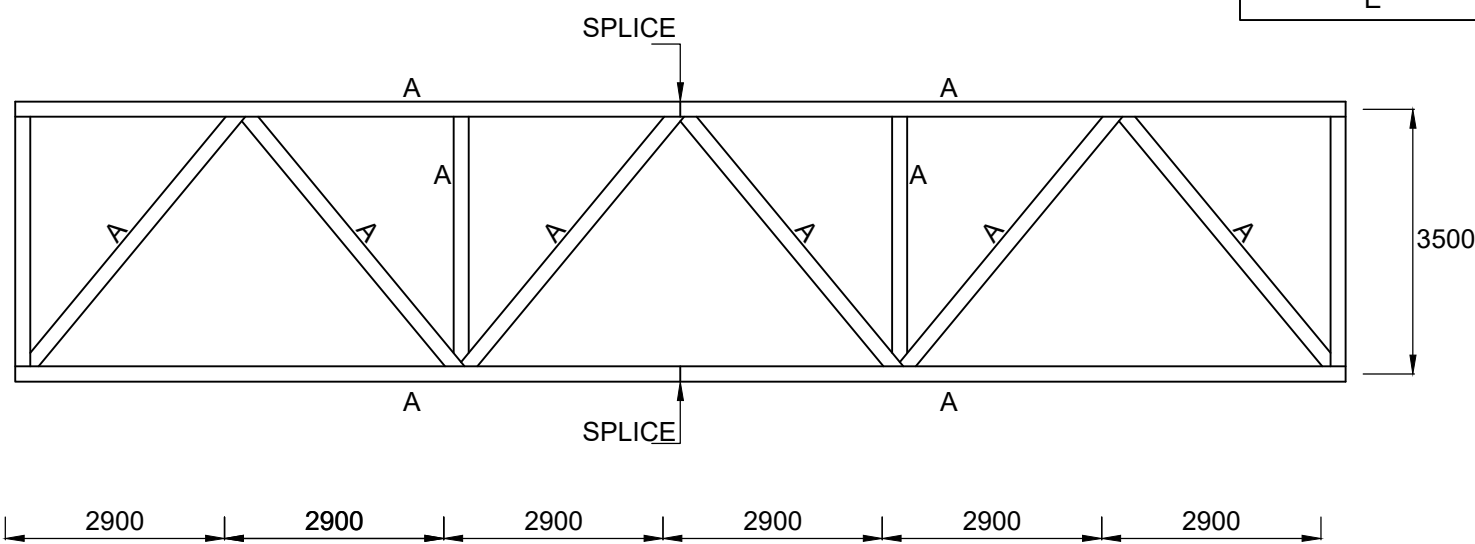


STEELWORK PLAN ON TOP OF BRIDGE

Scale 1:100

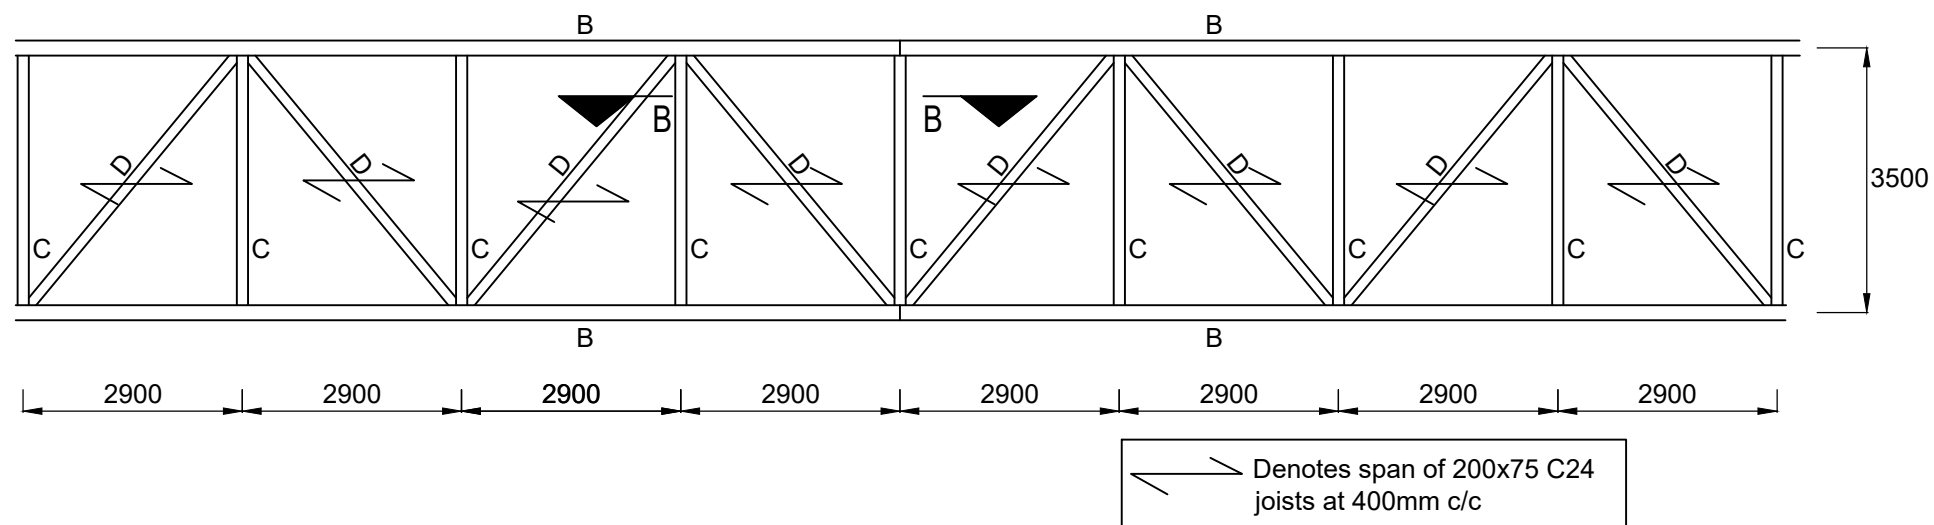


STEELWORK PLAN ON BRIDGE DECK

Scale 1:100

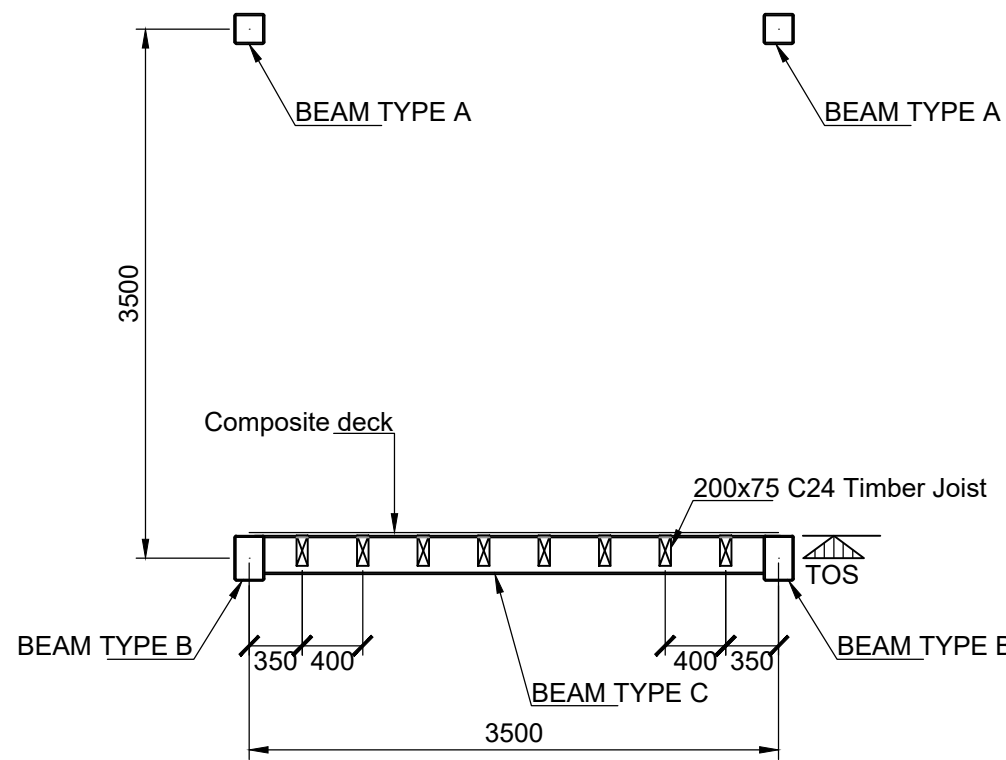


SECTION A-A

Scale 1:50

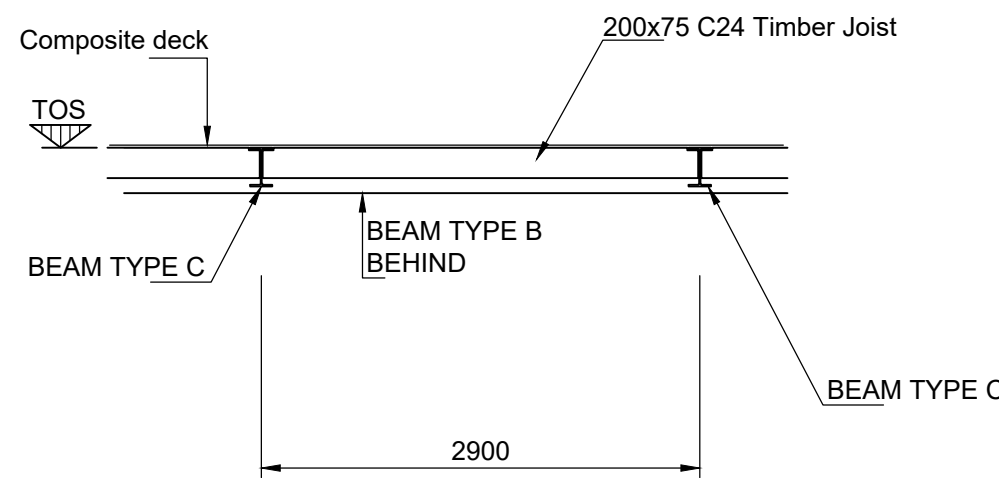


SECTION B-B

Scale 1:50

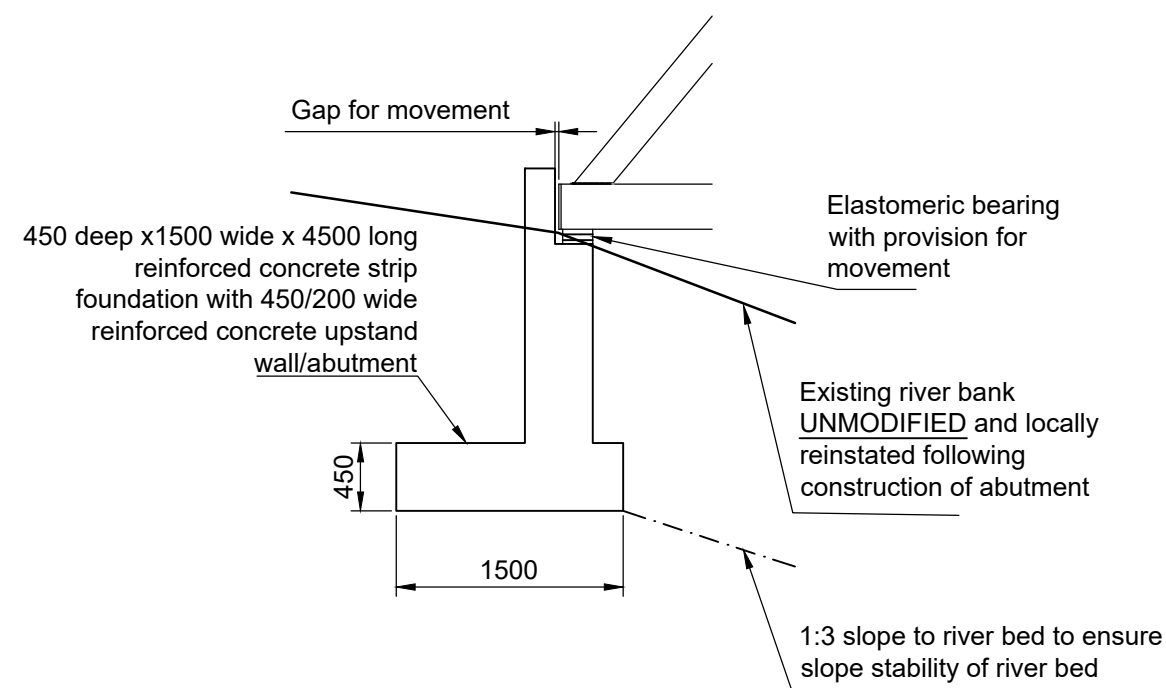

DETAIL A (SOUTH SIDE)

Scale 1:50

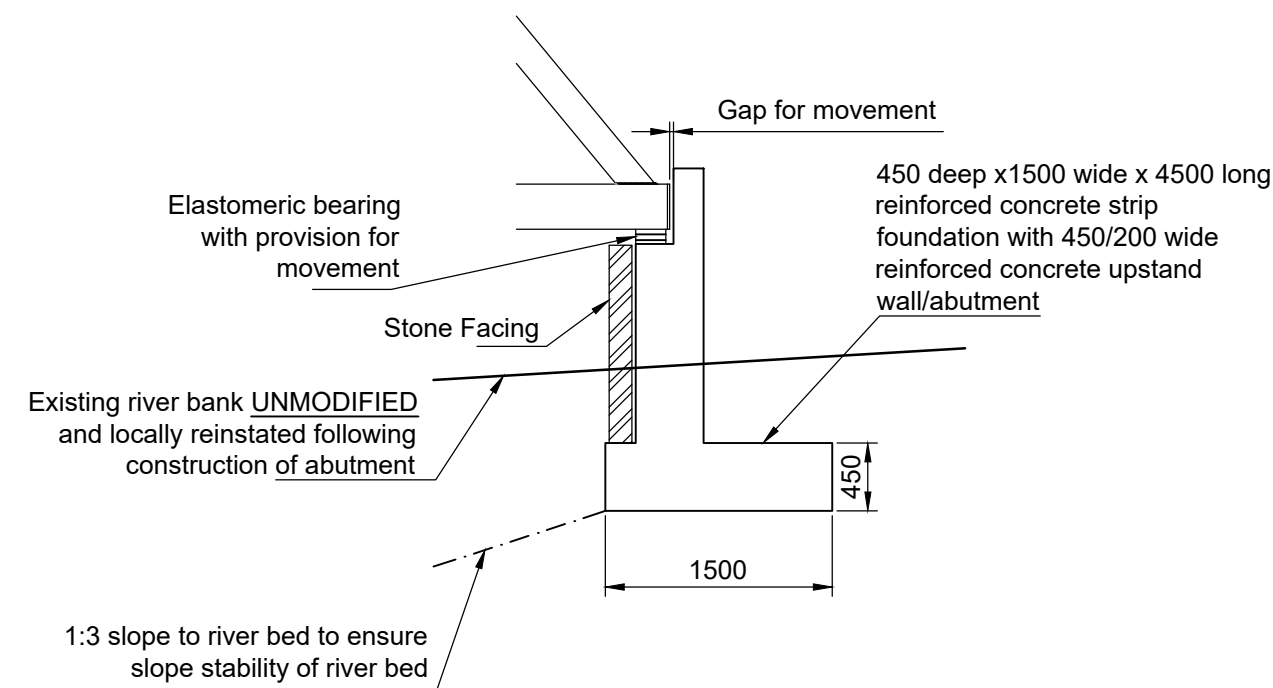

DETAIL 2 (NORTH SIDE)

Scale 1:50

NOTES

- Do not scale from this drawing
- This drawing is copyright and is sent to you in confidence. It must not be copied, used or disclosed, in whole or in part, to third parties without written permission. It remains the property of Booth King Partnership Ltd. and must be returned on request.
- This drawing is to be read in conjunction with all relevant contractual documents.

PRELIMINARY

P1	11.02.20	FIRST ISSUE	HLQ
REV	DATE	REVISION DETAILS	INITIALS

bk boothking
PARTNERSHIP LIMITED
consulting civil & structural engineers
Tollgate House, 9C Bridge Street, Ramsbottom. BL0 9AB
Tel: 01706 822022, Fax: 01706 826140
Email: office@booth-king.co.uk

PROJECT:
KIRKBY VALLEY GOLF CLUB

TITLE:
PROPOSED GOLF BUGGY BRIDGE
(Sheet 2 of 2)

SCALE @ A1:	DRAWN:	DATE:	REVISION:	STATUS:
As Shown	HLQ	FEB 2020	P1	/

DRAWING No:
13758-BKP-V1-XX-DR-S-901