




Section A-A

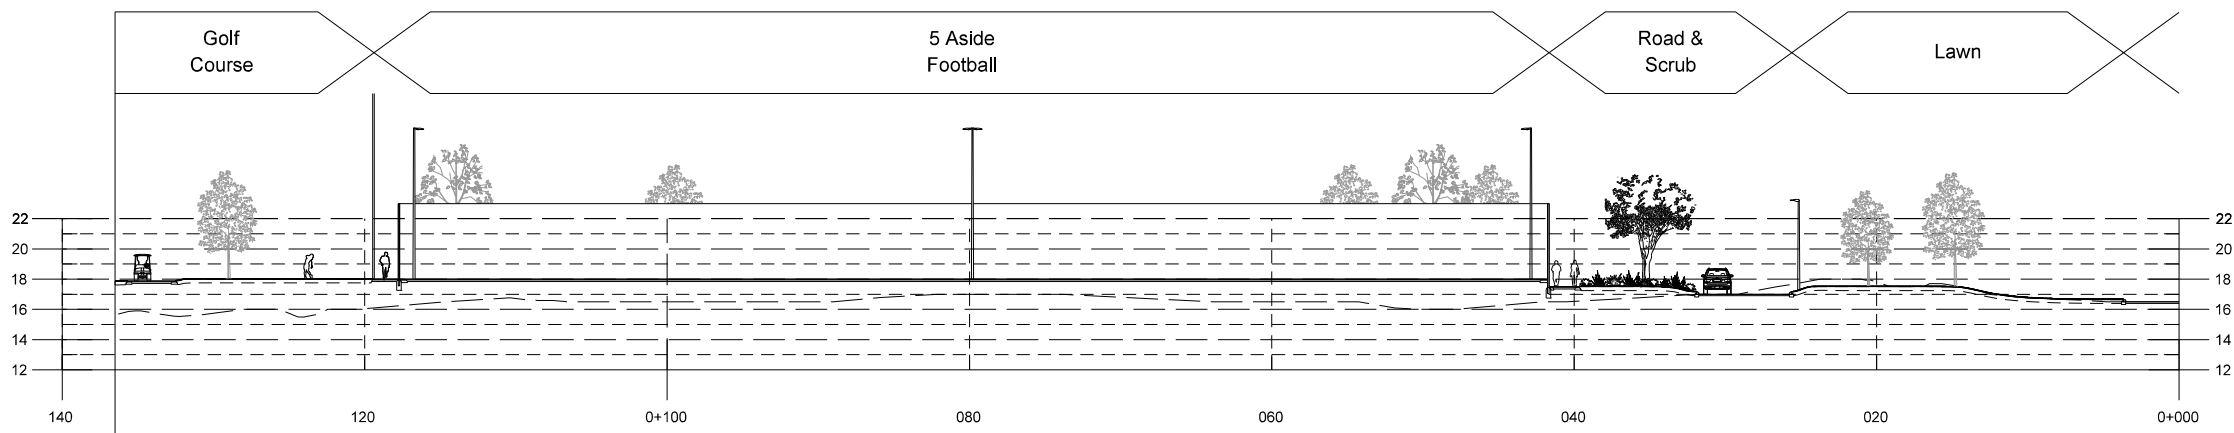


Section C-C

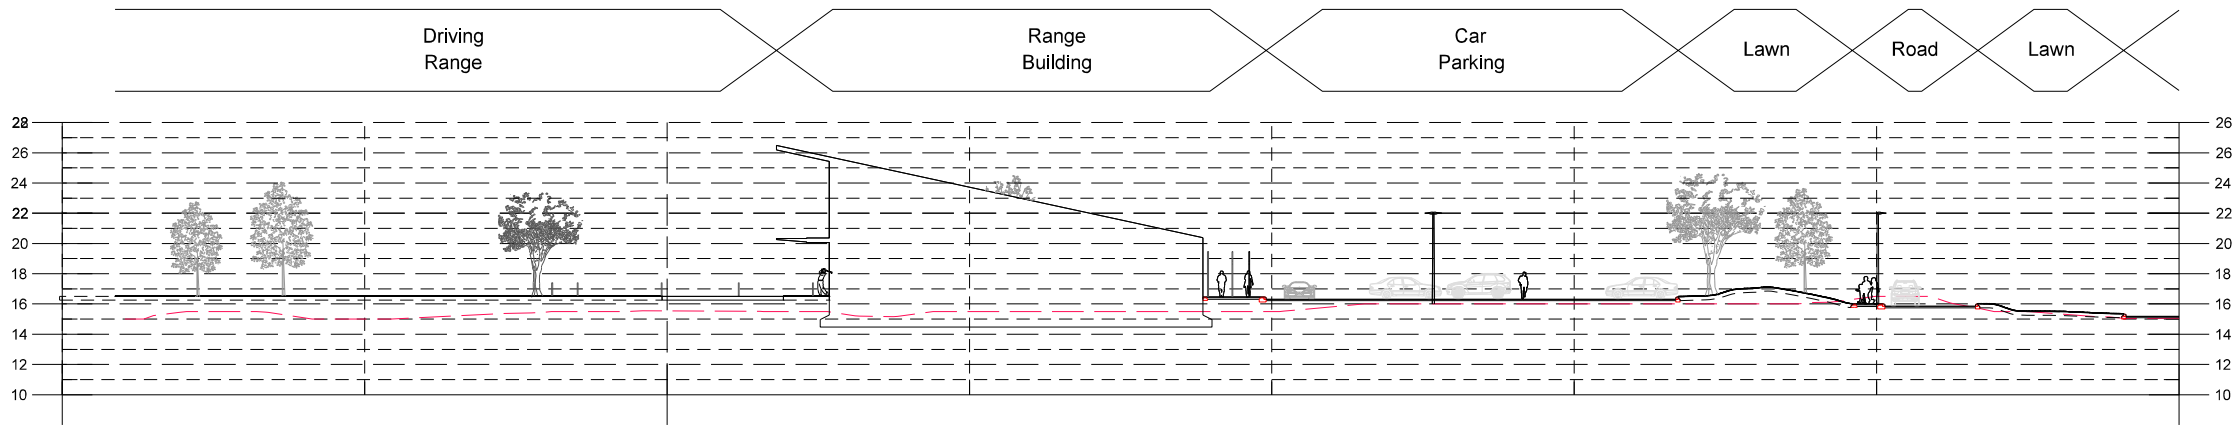


Section E-E

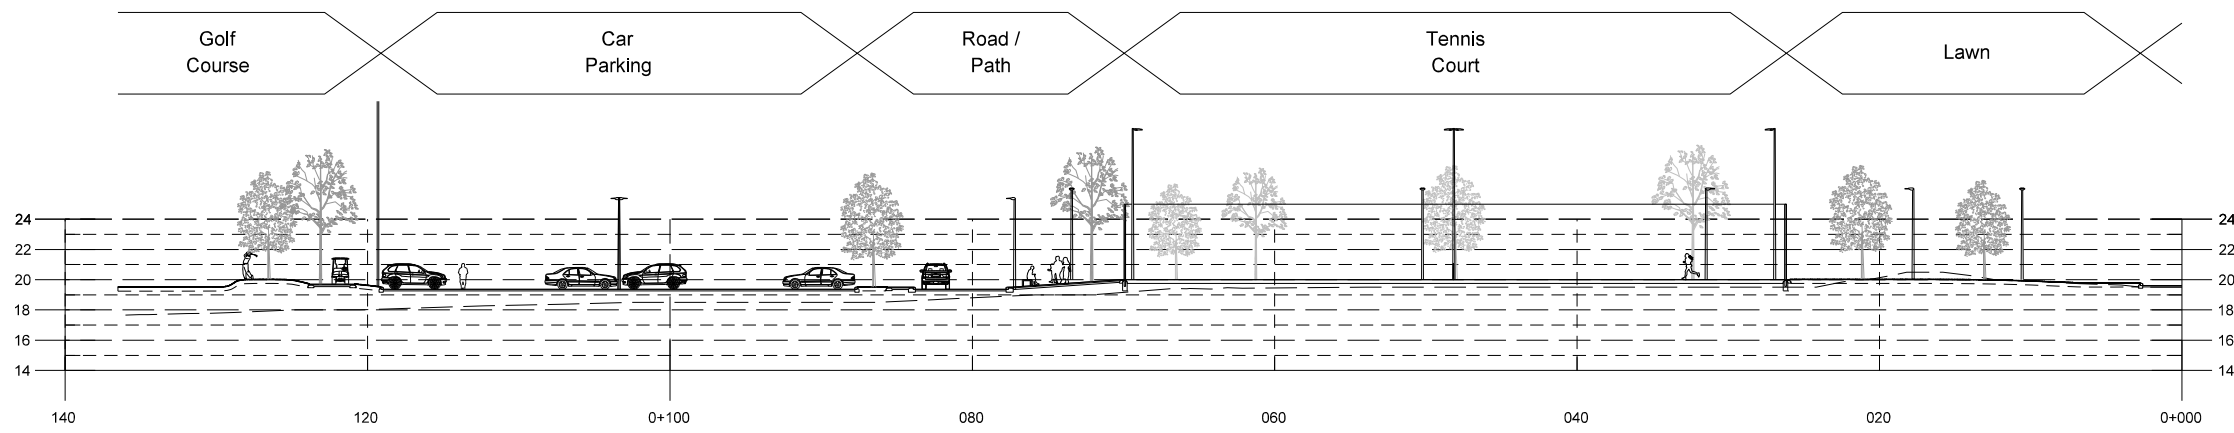

Section B-B

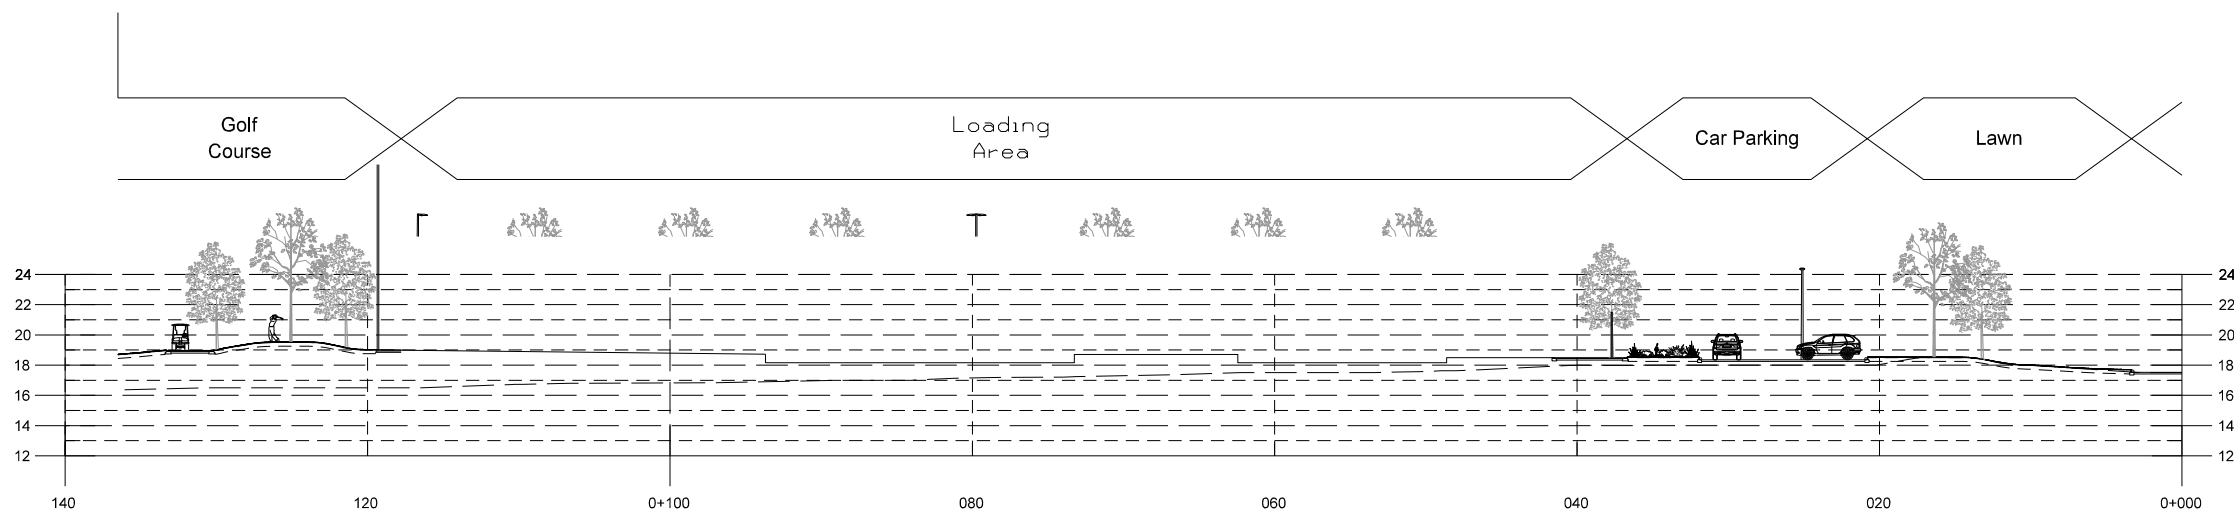

Section D-D

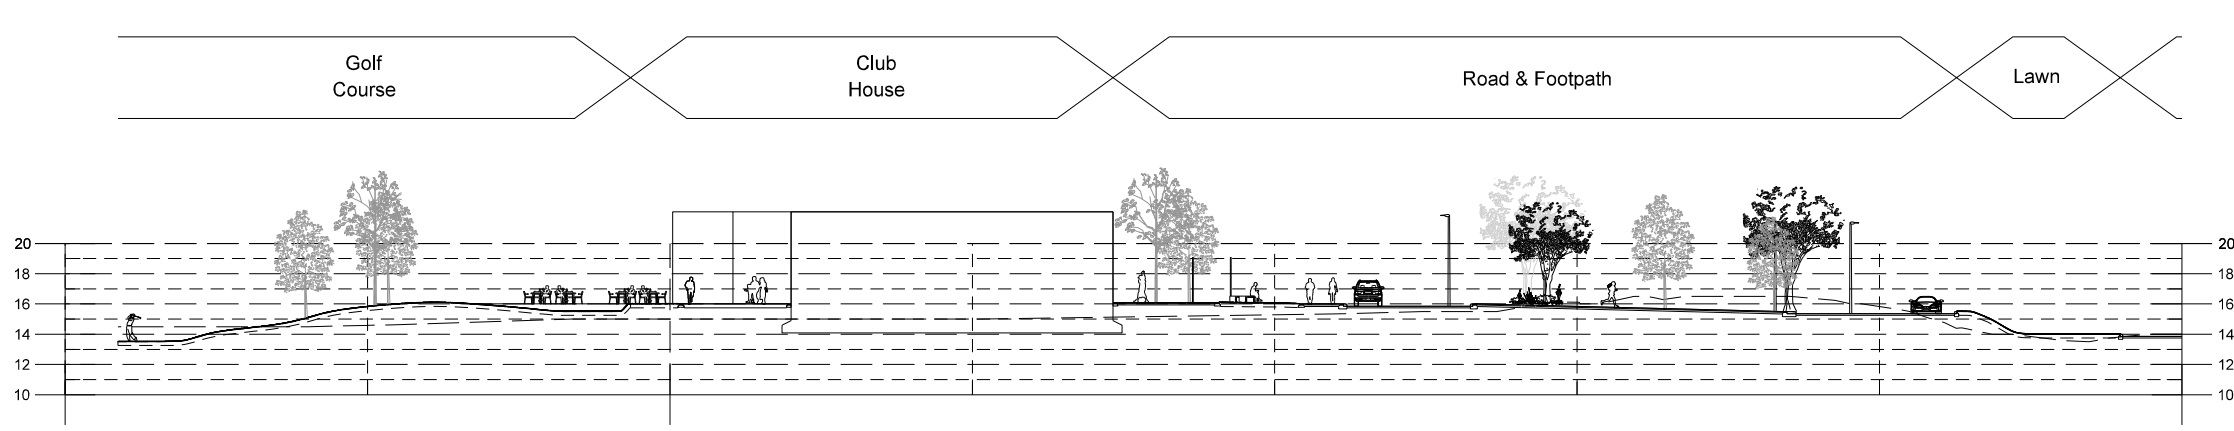

Section F-F



Plan 1:5000

GENERAL NOTES

01.

02.

03.

04.

05.

REVISIONS

A	09/03/20	Amendments to Driving Range	PA	AC
B	22/06/21	Amendments to highways and site layout	SS	AC

REV	DATE	DESCRIPTION	REV BY	CHK BY
-----	------	-------------	--------	--------

KEY PLAN

CONSULTANT



LEAD CONSULTANT

CLIENT

ISSUED FOR

Planning Application
(90% submittal)

PROJECT

Kirkby Valley Golf Club

DRAWING TITLE

120 Sections

Drawn	MV	Checked	ATC	Approved	ATC
Date	29.08.19	Sheet Size	A1	Scale	1:500 1:5000
Drawing No. G935 120 SECTIONS				Rev.	B
CAD File No.			Consultant Project No.		

This drawing, the designs and details shown are the copyright of International Design Group and shall not be copied or reproduced in any form without their written consent.

© INTERNATIONAL DESIGN GROUP